



Location Plan
Scale: 1:1250

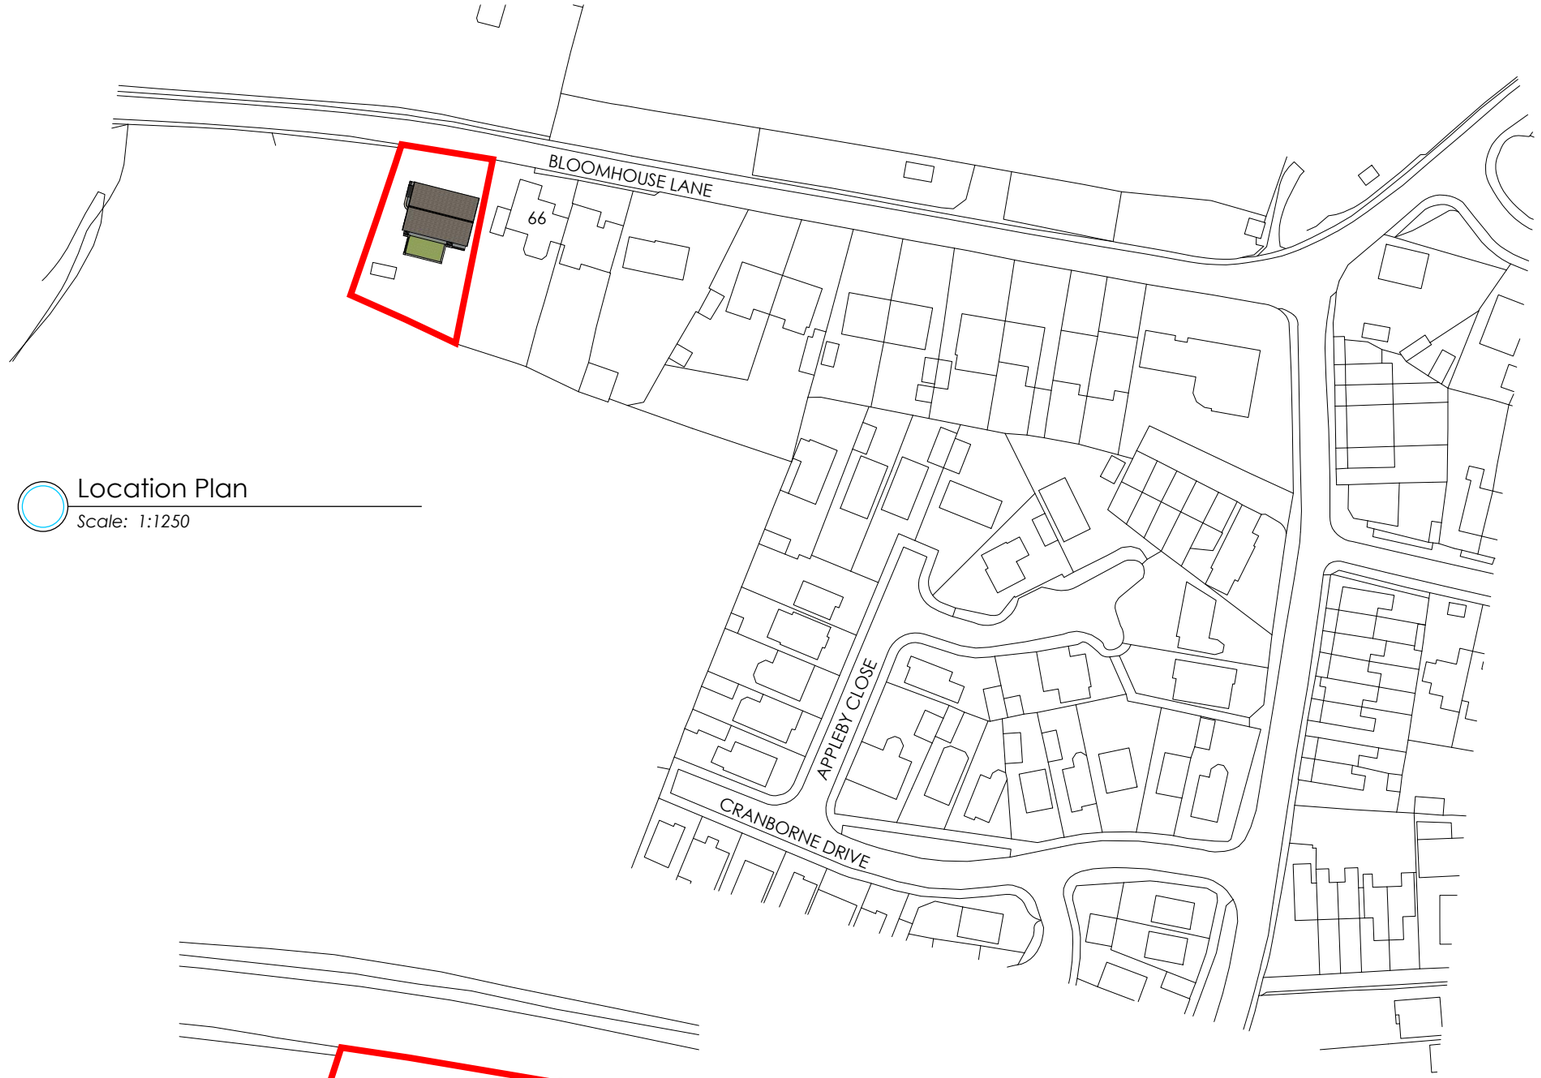

Existing Site Plan
Scale: 1:500

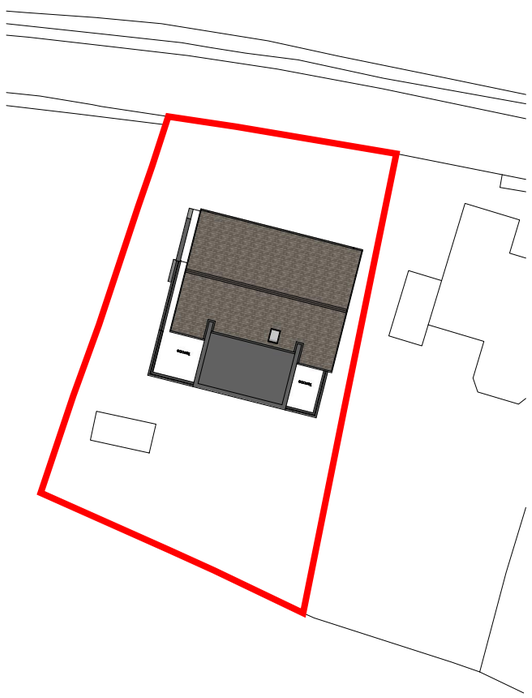

Proposed Site Plan
Scale: 1:500

N

yorke
Architecture

Lyndale | Harworth Road | Blyth
Worksop | S81 8HQ

t: 01909 591871 | m: 07828 789651
e: chrisyorke@btinternet.com

www.yorkearchitecture.com

Proposed Extension/ Alterations

64 Bloomhouse Lane
Darton
Barnsley
S75 5AS

Project

Site & Location Plan

PC319/ 01

Drawing

Date
29.11.2018

Drawn By
AK

Scale
VAR

Sheet Size
A3

Revision
-

All dimensions given are to assist in the pricing of works. It is the responsibility of the person carrying out the works to verify all dimensions on site prior to placing orders or carrying out works.

Note

cabe chartered association of building engineers

Chartered Institute of Architectural Technologists Registered Practice