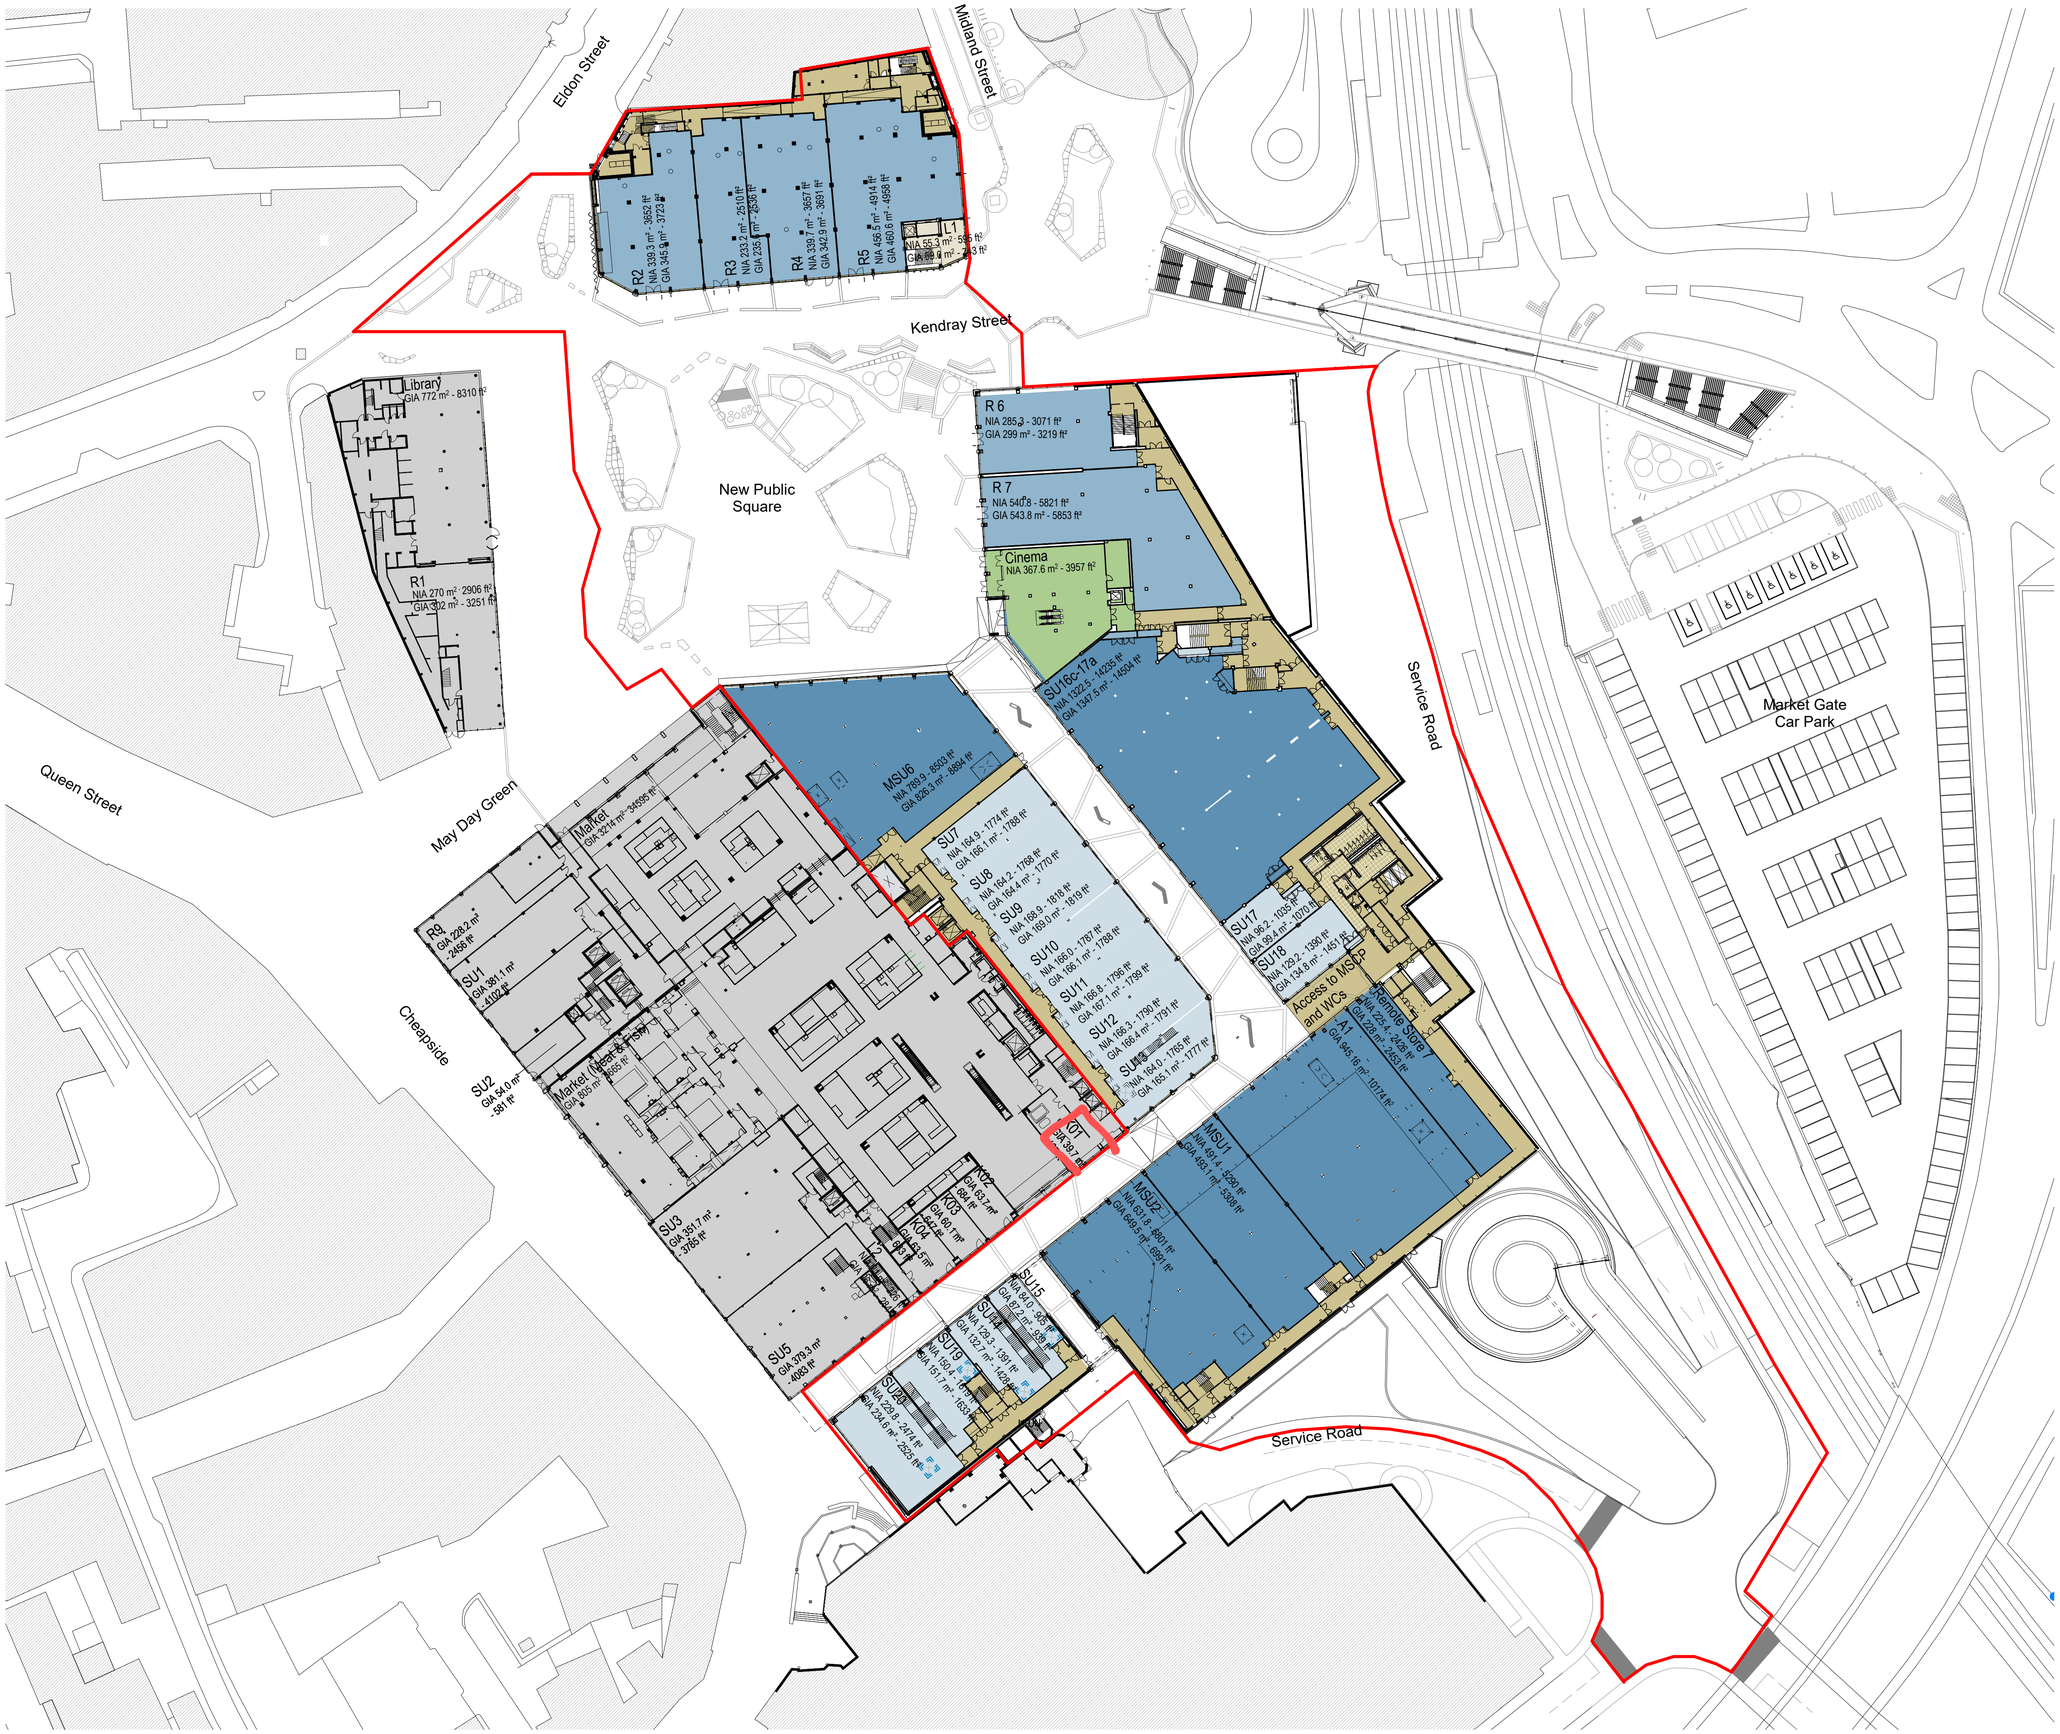


Notes:
- This drawing is copyright.
- Do not scale dimensions from this drawing.
- This drawing is to be read in conjunction with all other relevant drawings.
- All discrepancies on this drawing are to be reported to the architect.
- Do not modify any element of this drawing.
- Use drawing only for purpose(s) issued.

North Sign / Key Plan

0 1 5 10 15 25m

1:500 Scale @ A1
1:1000 Scale @ A3

Note - All unit areas are Net Internal Areas unless noted otherwise

The following external model files are included within this drawing:

- Medium Shopping Unit (MSU)
- Shopping Unit (SU)
- Restaurant Unit (R)
- Leisure Cinema
- Leisure Other
- MSCP
- Ancillary
- Phase 2 Contract Boundary

Rev	Date	Revision Notes	Drawn	Review
P014	01/02/21	Next GIA Update	EA	ME
P013	20/01/21	Construction Issue	EA	MR
P012	29/04/19	D4 - Issued for Contract	EA	SL
P011	08/04/19	D4 - Issued for Contract	WL	EA
P010	05/04/19	D4 - Issued for Contract	EA	SL
P09	03/04/19	Contract issue	MAH	EA
P08	15/01/19	Planning Issue	JH	EA
P07	11/01/19	Planning Issue	EA	SL
P06	07/01/19	Updated following RDT design development, showing Offline options	REB	AG
P05	11/12/18	S3 - Suitable for Review and Comments	EA	SL
P04	31/01/18	Next H.O.T incorporated	EA	SL
P03	26/01/18	R1 GIA Updated	EA	SL
P02	11/01/18	Market areas revised	SL	EA
P01	27/09/17	D2- Suitable for Tender	MH	EA

Client
Barnsley Metropolitan Borough Council

IBI
Intelligence Buildings Infrastructure
www.ibigroup.com

Project
The Glass Works, Barnsley

Drawing Title
Site Plan - Ground Floor

Job Number	Date Created	PAS 1192 Status Code
50727	27/09/17	A
Scale@A1/A3	Purpose	
1 : 500/1000	Construction	

Drawing Number
BGW2-IBI-XX-GF-SP-A-G700-0002

Revision
P0 14