



Front Elevation
1 : 100




Rear Elevation
1 : 100

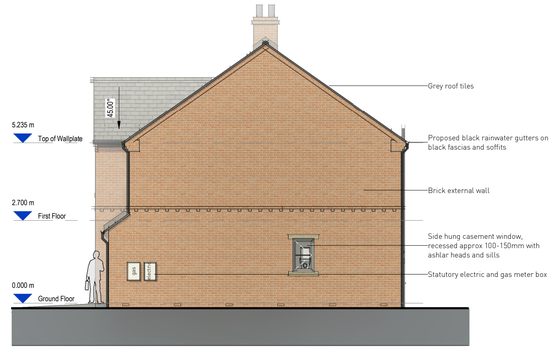


RH Elevation
1 : 100

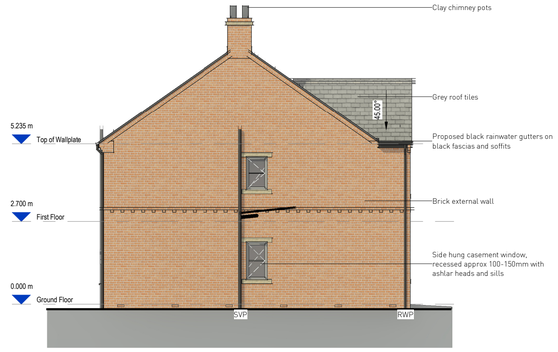


LH Elevation
1 : 100

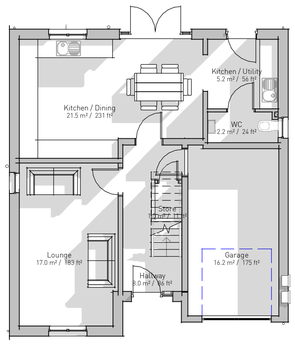


Ground Floor
1 : 100

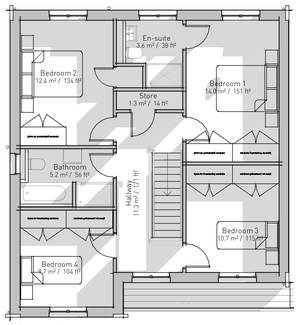


First Floor
1 : 100

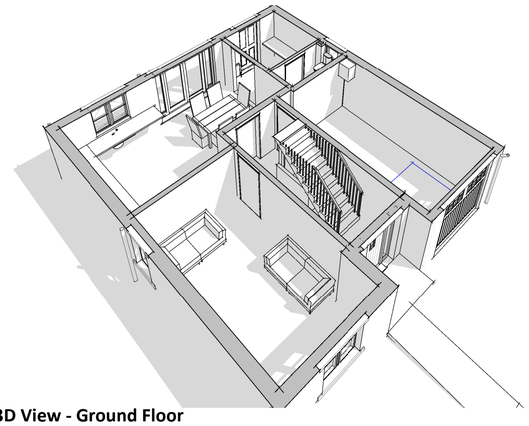


3D View - Ground Floor

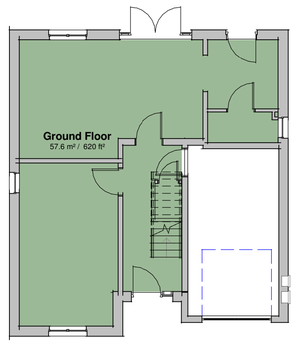

Ground Floor

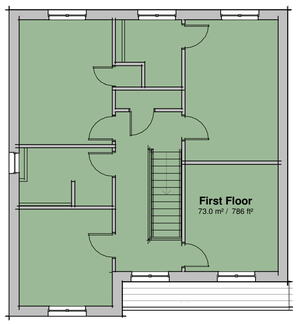

First Floor

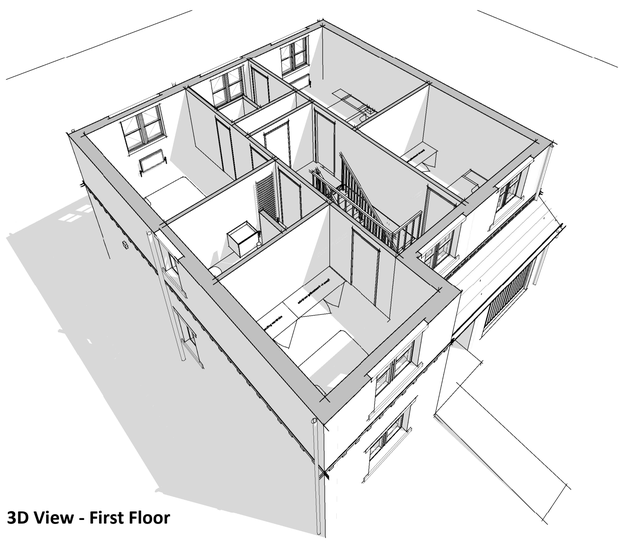

3D View - First Floor

Schedule of Internal Floor Areas

Name	Area	Area Ft²
Ground Floor	57.6 m²	620 ft²
First Floor	73.0 m²	786 ft²
	130.6 m²	1406 ft²



House Type L
'The Buckden'

Plots 04, 05, 16, 31, 38, 39, 53, 54, 76, 77

1 : 100
0 1 2 3 4 5m

Contractor must verify all dimensions on site before commencing any work or shop drawings. If this drawing exceeds the quantities taken in any way the Architects are to be informed before the work is initiated. Only figured dimensions to be taken from this drawing. Do not scale off this drawing. Drawings based on Ordnance Survey and / or existing record drawings - design and drawing content subject to Site Survey, Structural Survey, Site Investigations, Planning and Statutory Requirements and Approvals. Authorised reproduction from Ordnance Survey Map with permission of the Controller of Her Majesty's Stationery Office. Crown Copyright reserved. Enjoy Design Ltd.

Notes.

n.b. Designed to meet South Yorkshire Residential Design Guide & Nationally Described Space Standards

Rev. Des. By Date Ch.

Status:

The Old Brewery
High Court
Leeds
LS2 7ES
Tel: 0113 242 3622
www.enjoy-design.co.uk

Client: Yelcon Ltd
Job No: 18,030
Project: Wood Walk, Hoyland, Barnsley
Title: House Type L - (The Buckden) - GA Plans, Elevations and Visuals
Date: 18/06/21
Scale: 1 : 100@A1
Checked by: WD
Drawing No: L-01
Drawn By: MH
Revision:

ENJOY DESIGN