

Revision		Date
A	UPDATED TO SUIT SITE LEVELS	16-07-18

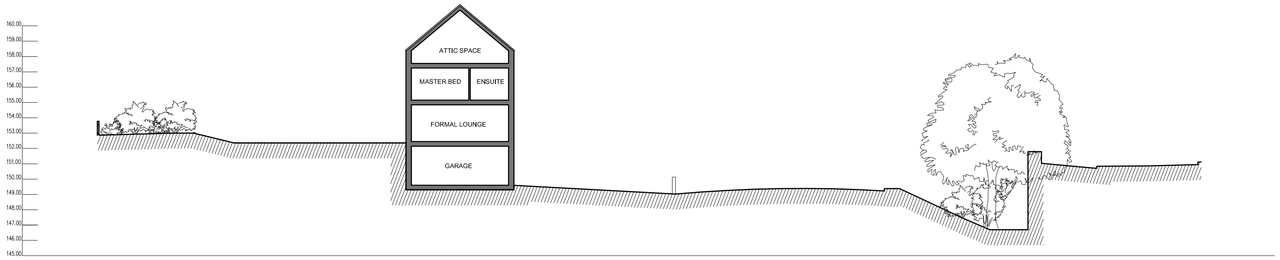


PROPOSED SECTION D-D
SCALE 1:200

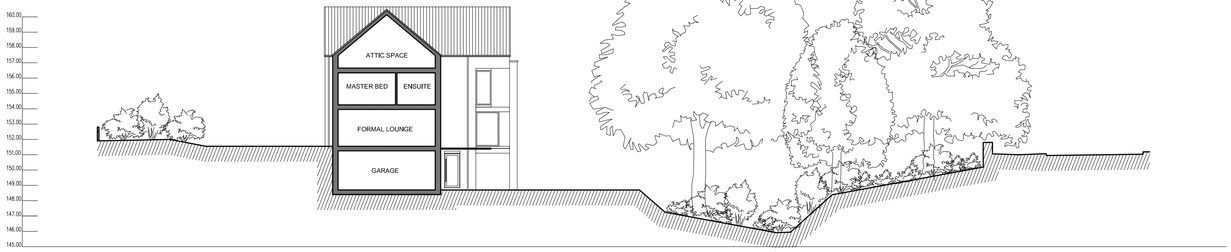

PROPOSED SECTION E-E
SCALE 1:200



SITE PLAN
SCALE 1:500

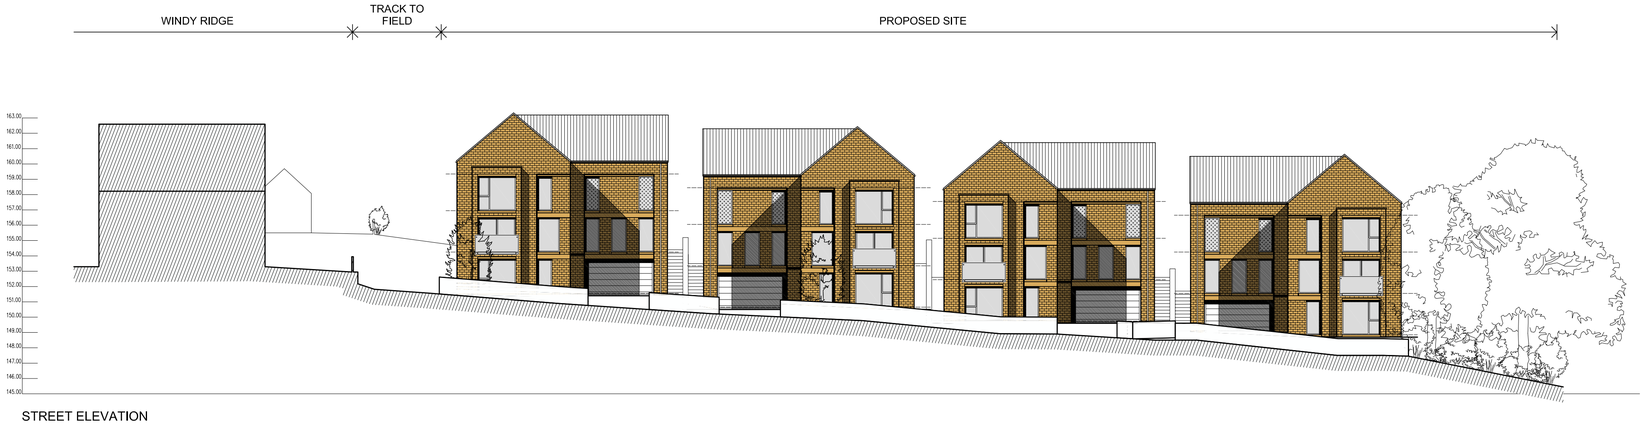

STREET ELEVATION
SCALE 1:200

CODA Bespoke
Sheffield - Manchester
www.codastudios.co.uk
0114 2794931
hello@codastudios.co.uk

Penistone Developments Ltd	Client
Hollinberry Lane, Howbrook	Job
Proposed Site Sections	Title
2 of 2	

DRAWN	CHECKED	DATE	SCALE	
			A3 ISSUE:	A1 ISSUE:
LC	AH	DEC 17	-	AS SHOWN

REVISION	DRAWING STATUS	DRAWING NUMBER
A	PRELIM	2650-007

© COPYRIGHT EXISTS ON THE DESIGNS AND INFORMATION SHOWN ON THIS DRAWING
The Contractor must verify all dimensions on site before making shop drawings or commencing work of any kind. No dimensions to be scaled from this drawing. Architect to be notified of any discrepancies in dimensions immediately.