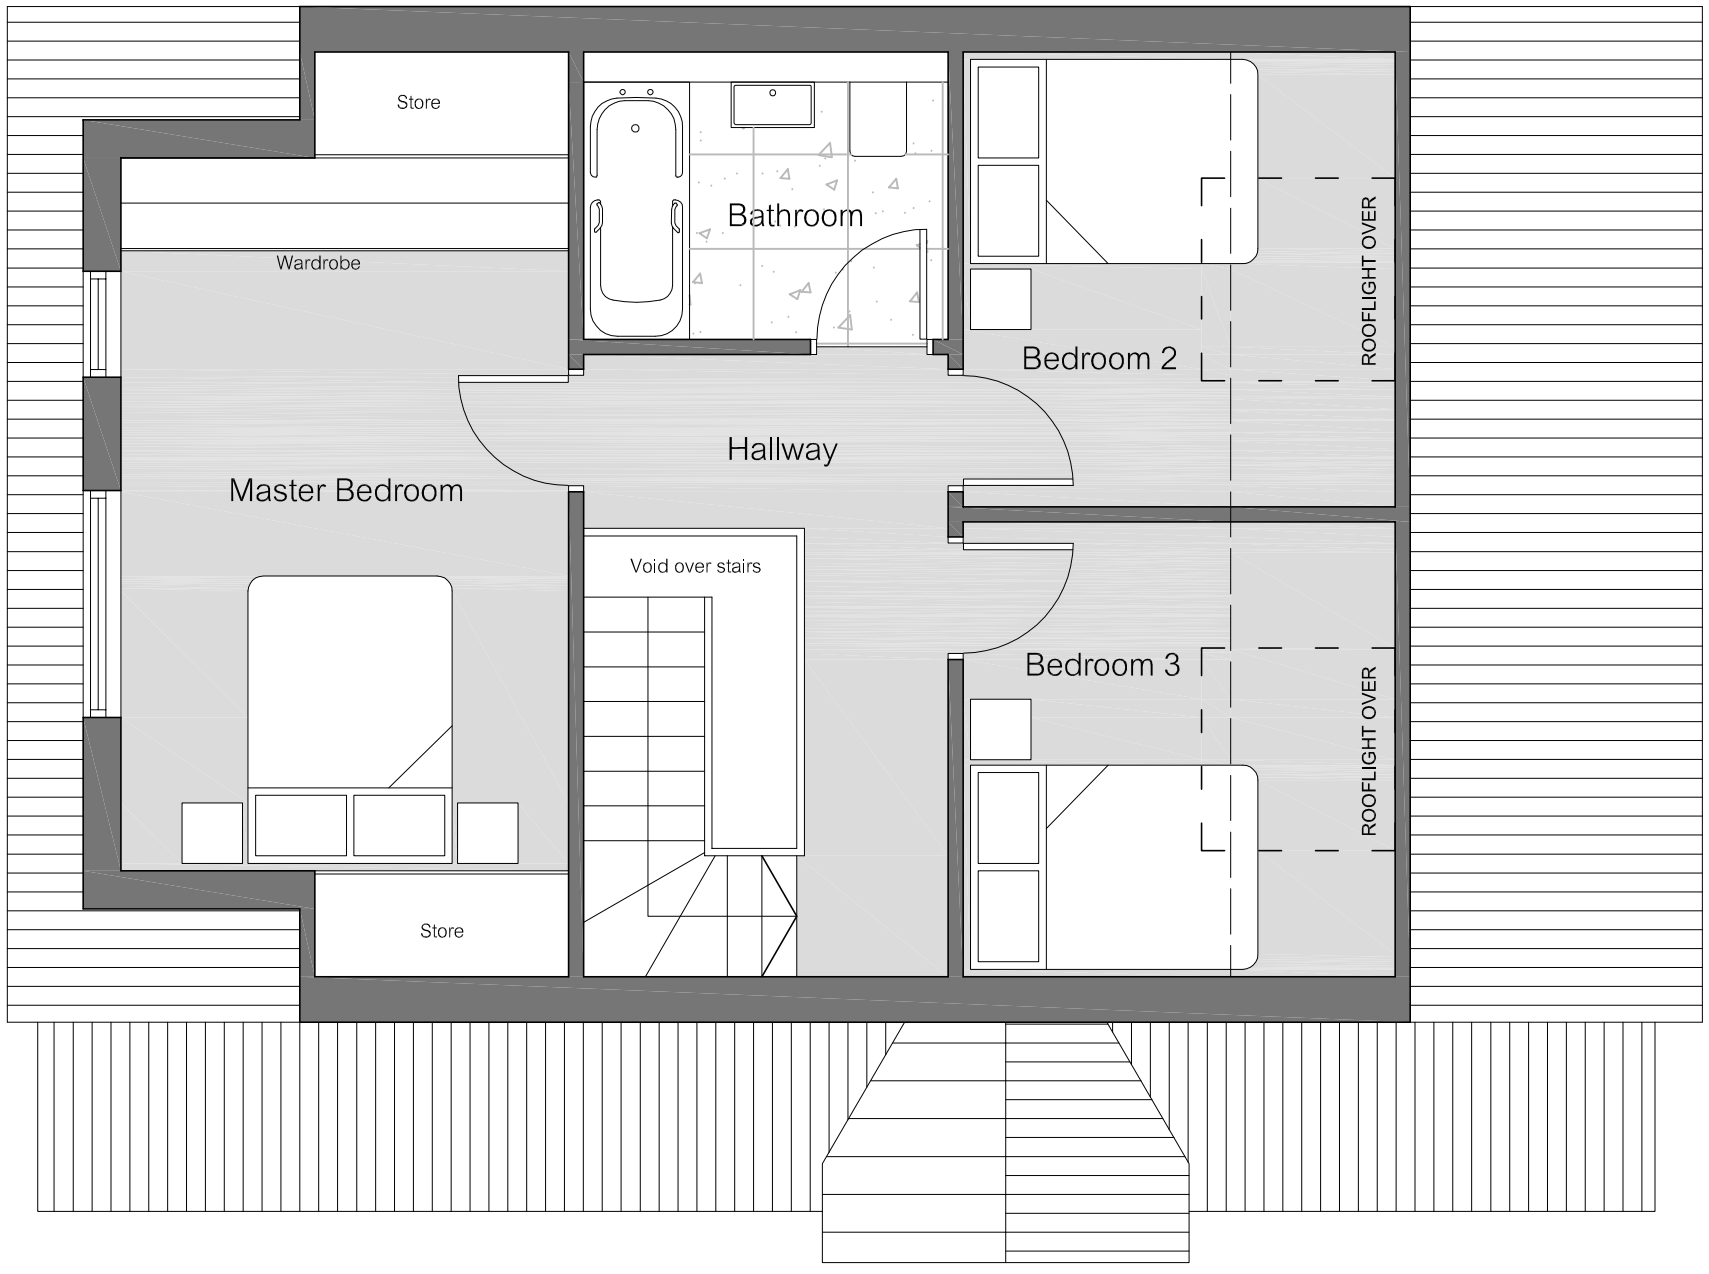


Proposed First Floor Plan

Scale 1:50

Whitshaw Builders Ltd.

JOB	7 Hall Gate Penistone Sheffield S36 6BP
DATE	07-2017
DWG	248-003
SCALE	AS SHOWN @ A3