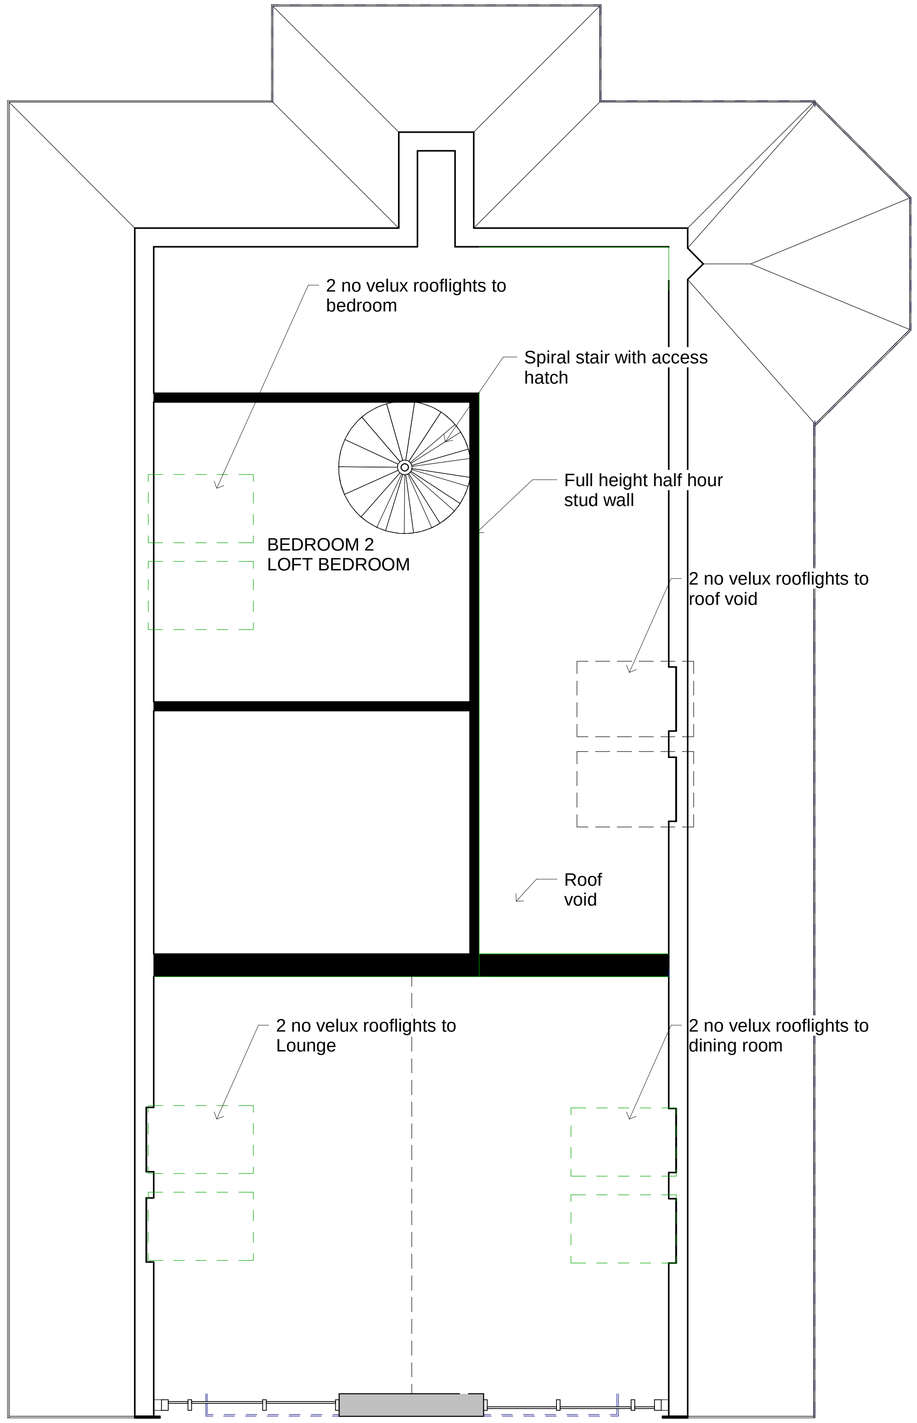


1 **Roof void**
1 : 50

Proposed extension and alterations
Fairacres Cathill Lane
Hoylandswaine
S36 7JB

No.	Description	Date

Proposed first floor plan

Project number	JD2022
Date	12-0302022
Drawn by	RBO
Checked by	RBO

A108

Scale 1 : 50

13/03/2022 13:55:54