

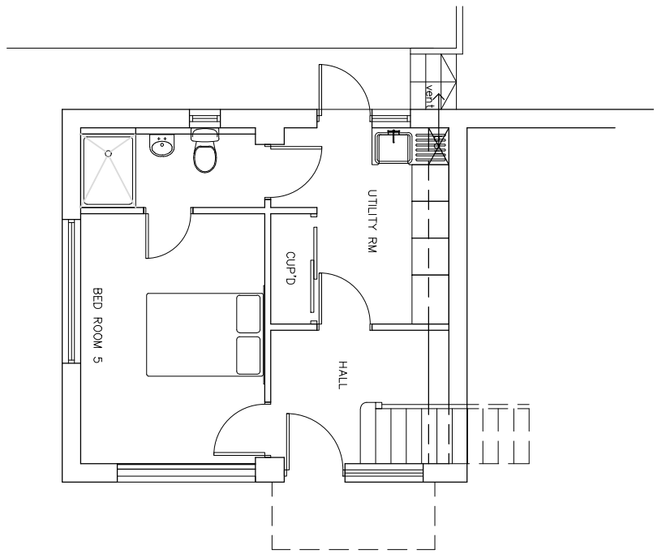


GROUND FLOOR PLAN
SCALE 1:100 @A3

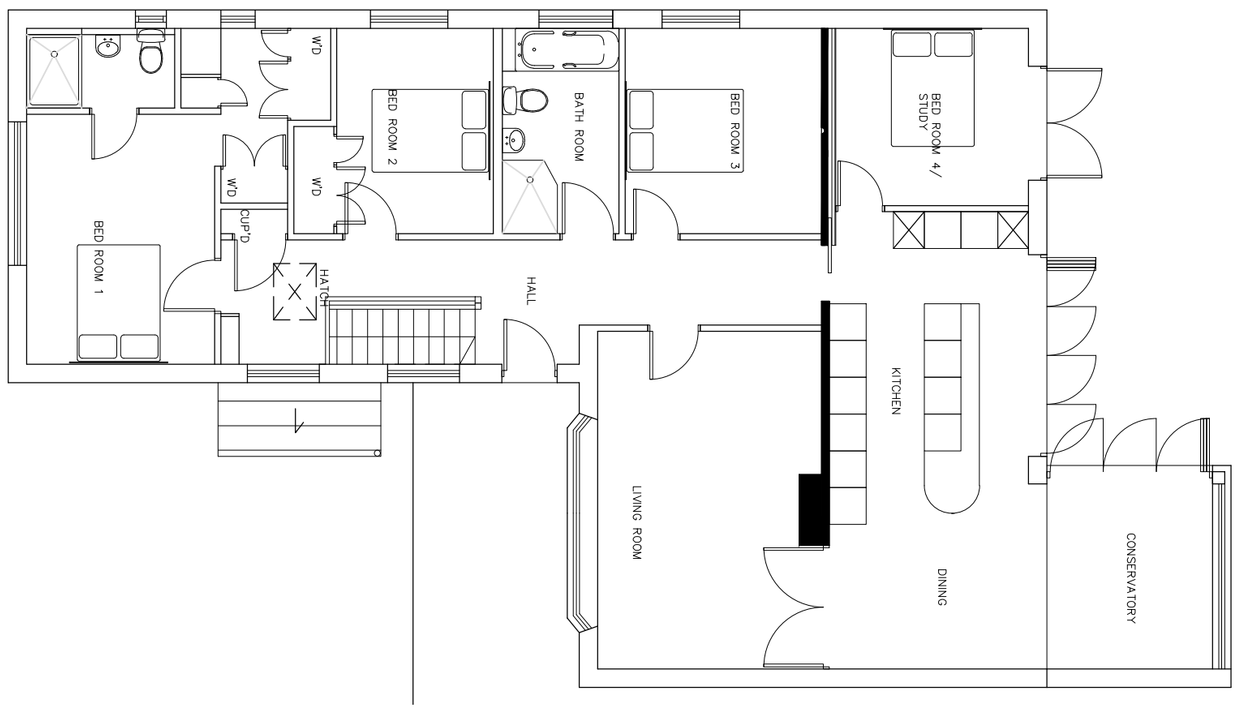

FIRST FLOOR PLAN
SCALE 1:100 @A3

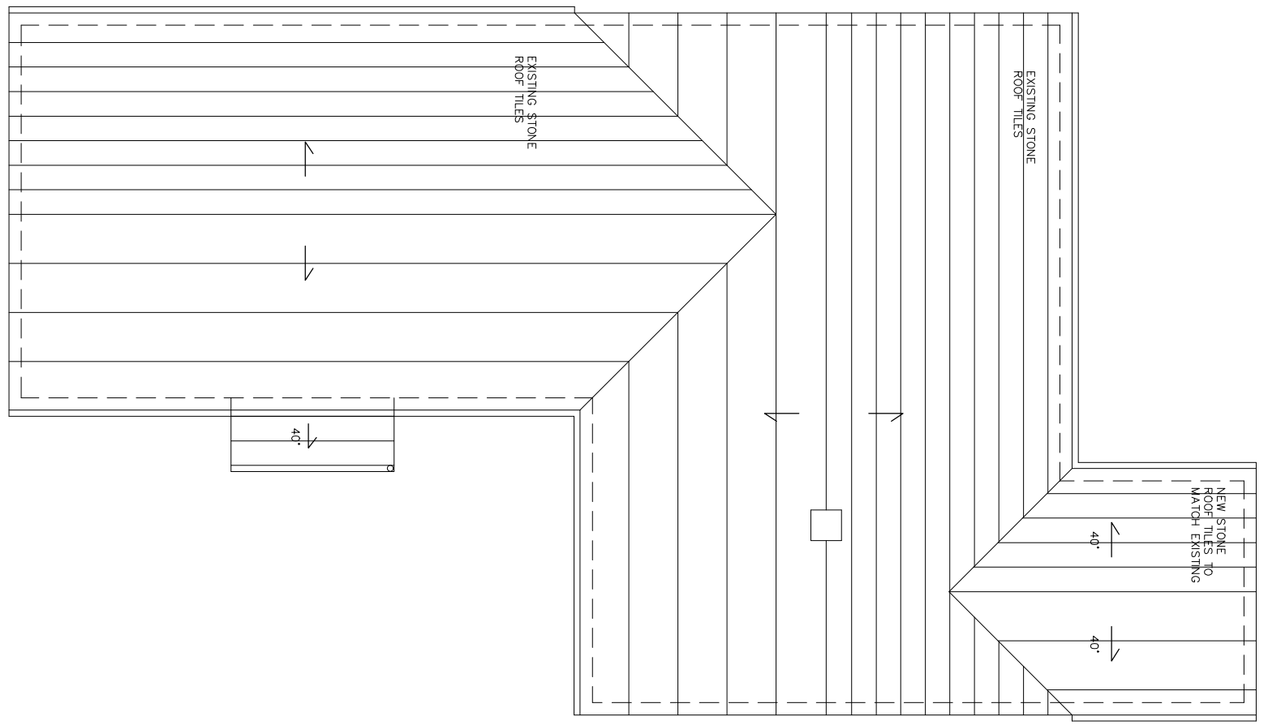

ROOF PLAN
SCALE 1:100 @A3

client M ROBERTSON & C LOVELADY

project 268 BARNSLEY ROAD, HOYLANDSWAINE, SHEFFIELD S36 7JA

title PROPOSED PLANS

drawing no A14-165-04 revision A

scale 1:100@A3 date drawn 15/01/2015

SPACE studio

RIBA Chartered Practice

18 Mylor Road
Sheffield
S11 7PF

Telephone +44 (0) 114 263 1762

Revision	X	date drawn	15/01/2015	Drawn By	AMA
Comments	FIRST ISSUE				
Revision	A	date drawn	15/01/2015	Drawn By	AMA
Comments	PLAN ADJUSTED				