East Elevation

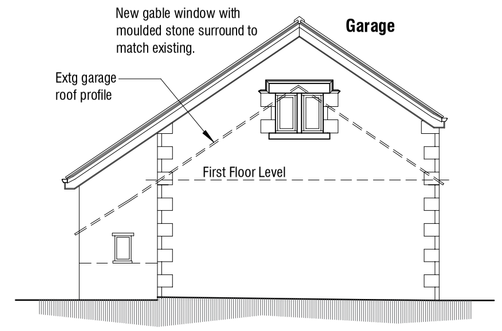

Garage North Elevation

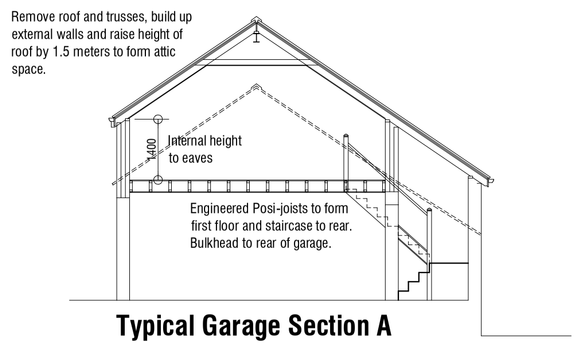

Typical Garage Section A

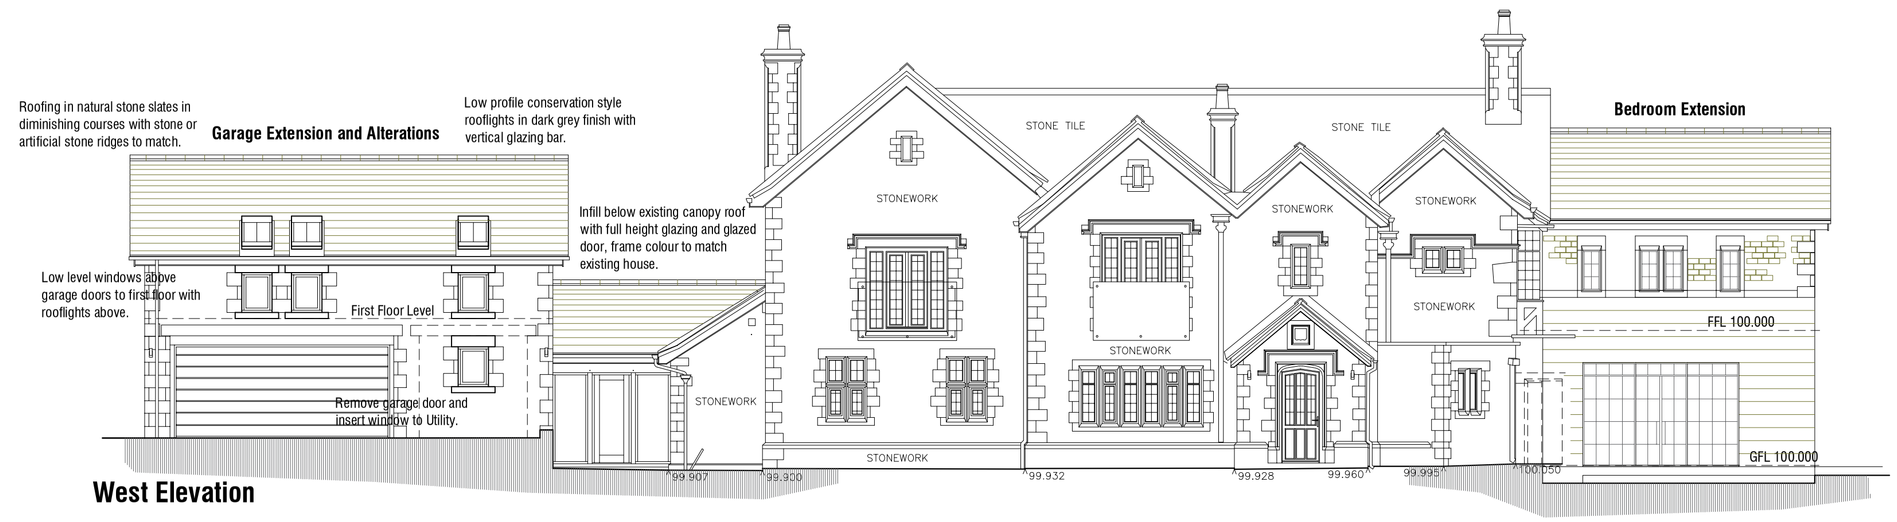

West Elevation

South Elevation

First Floor Plan

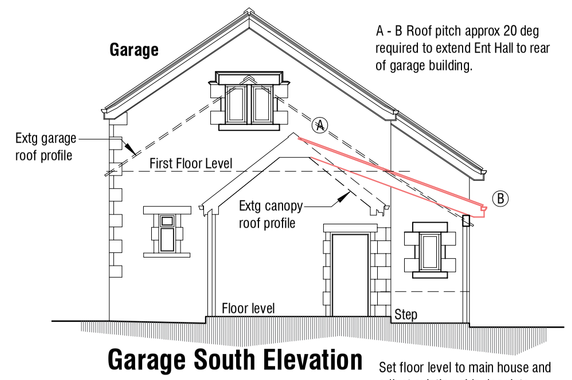

Garage South Elevation

Set floor level to main house and adjust existing side door into garage to suit.

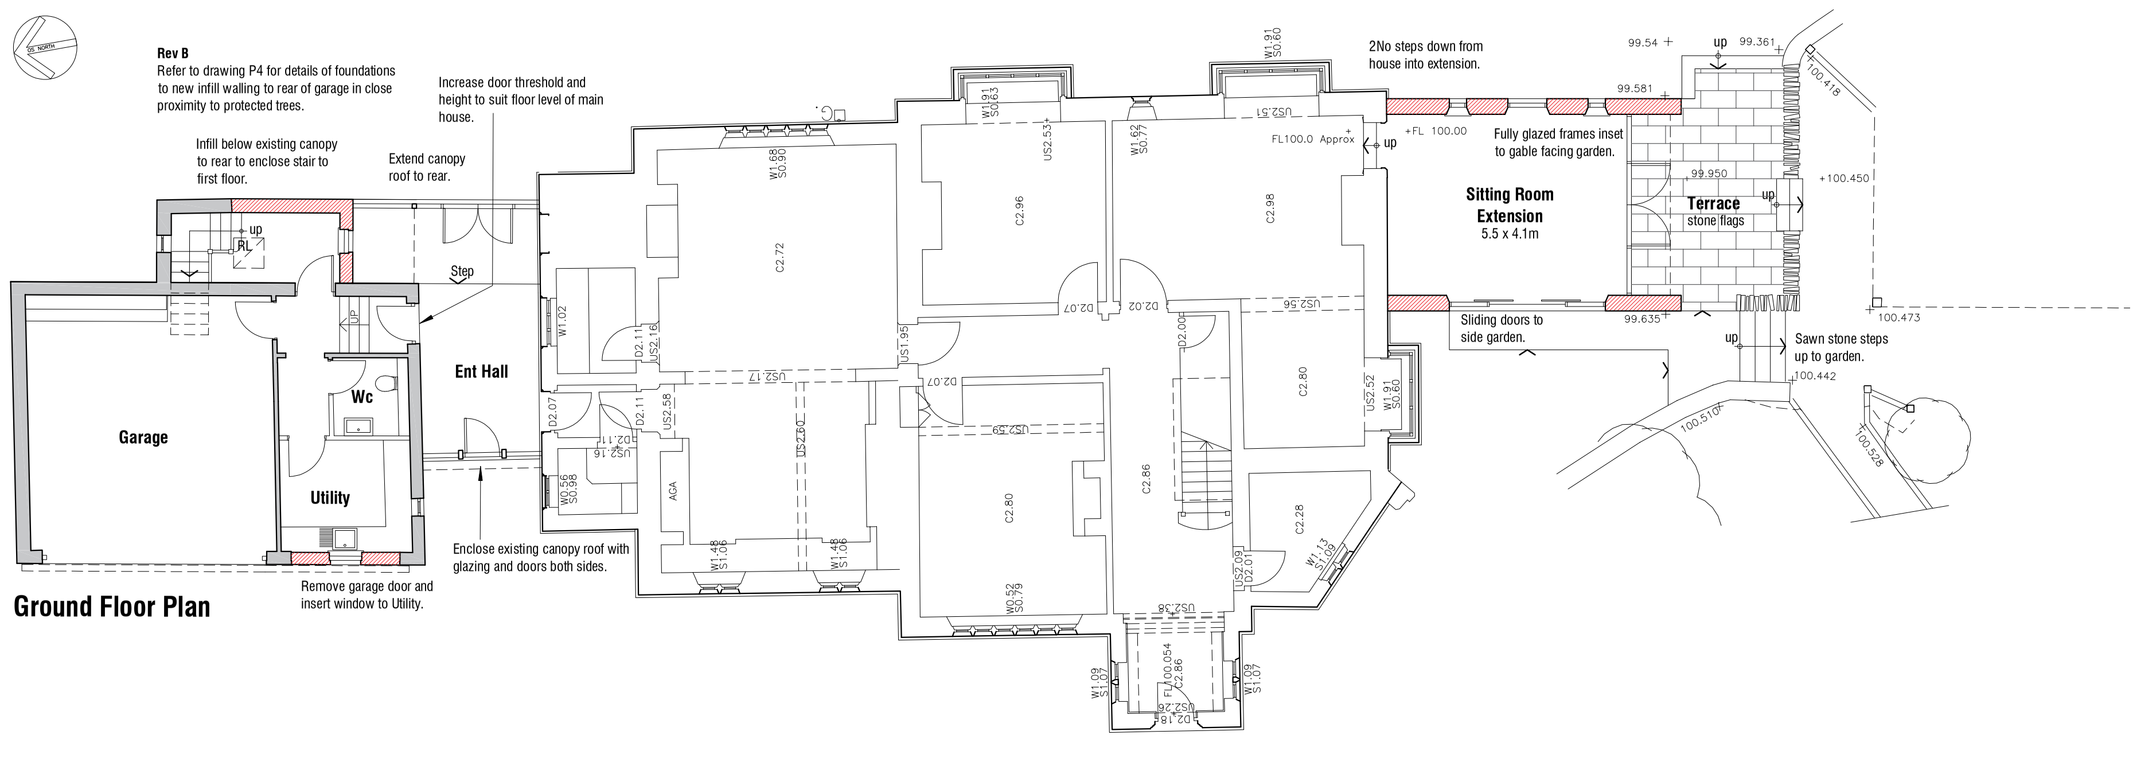

Ground Floor Plan

Rev B 04.10.2021 Update plans.
Rev A 28.09.2021 Amend Design.

Dale House
Tivy Dale
Cawthorne
Barnsley

AS PROPOSED

GARAGE & BEDROOM EXTENSION

mbooth design
architectural design and building consultants
Fairfield House
Berneslai Close Barnsley
S70 2FL
Tel: 07881898300
E: mark@mboothdesign.co.uk

Scale	1:100 @ A1	Drawn	MJB
Date	SEPT 2021	Ref.	21.22
Dwg No.	P3	Rev.	B

0cm 2cm 4cm 6cm

Copyright mbooth design. All dimensions in millimeters unless otherwise stated. Dimensions for setting out in existing buildings are to be checked and verified on site.