


South Elevation

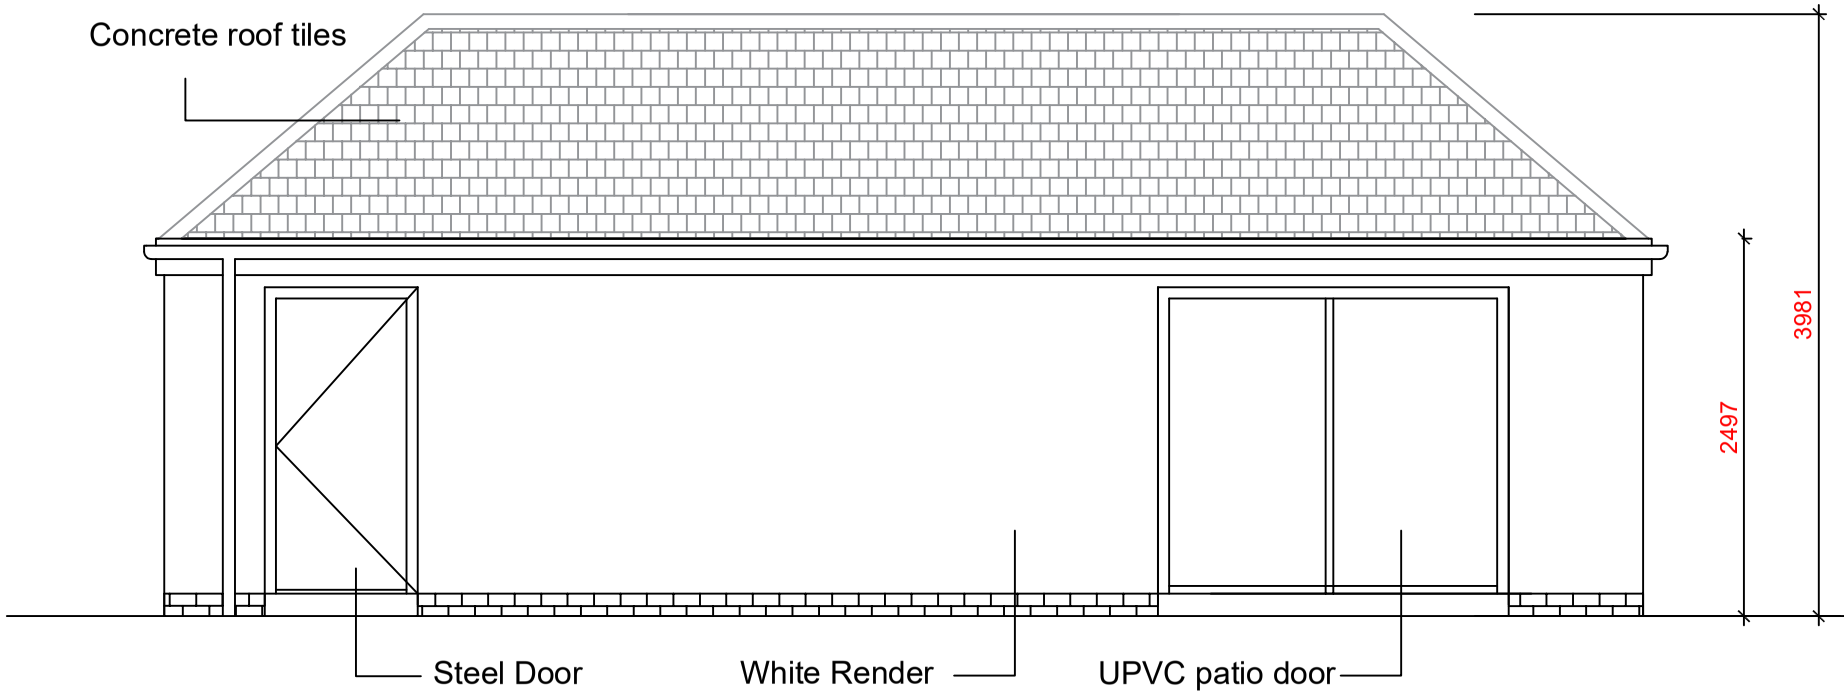


West Elevation

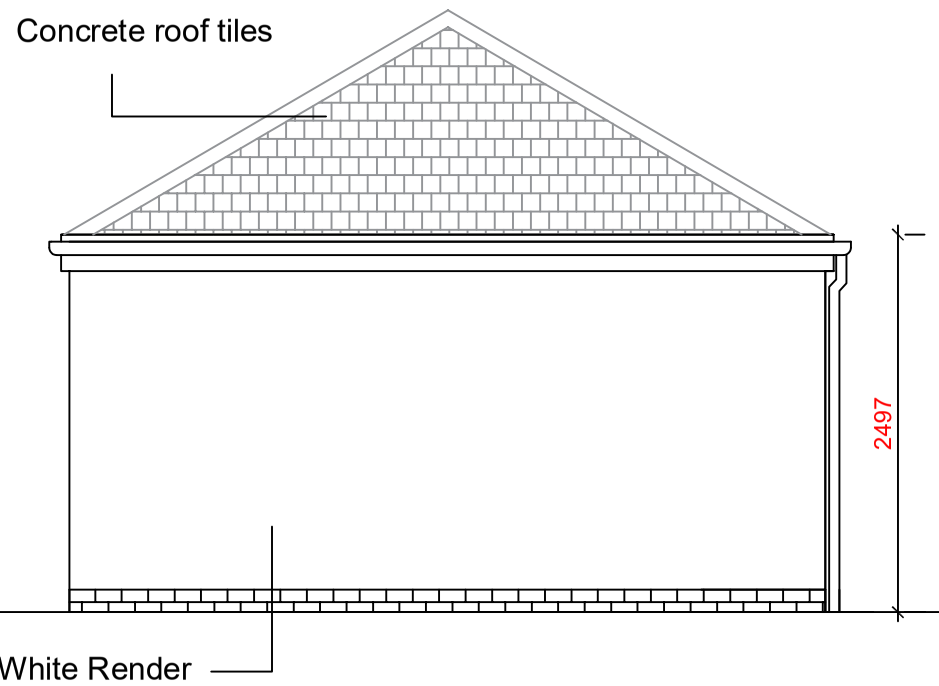

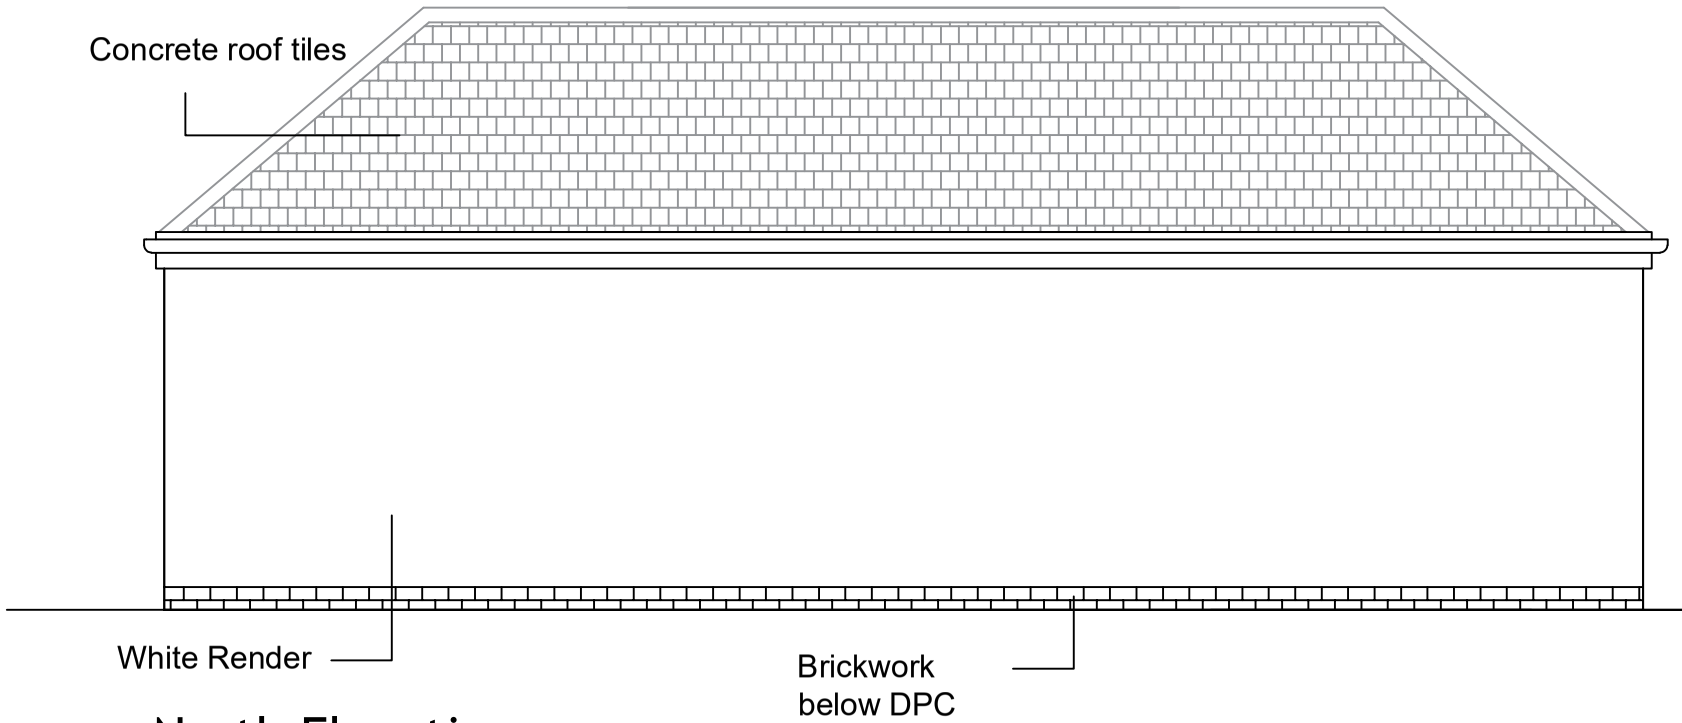

North Elevation

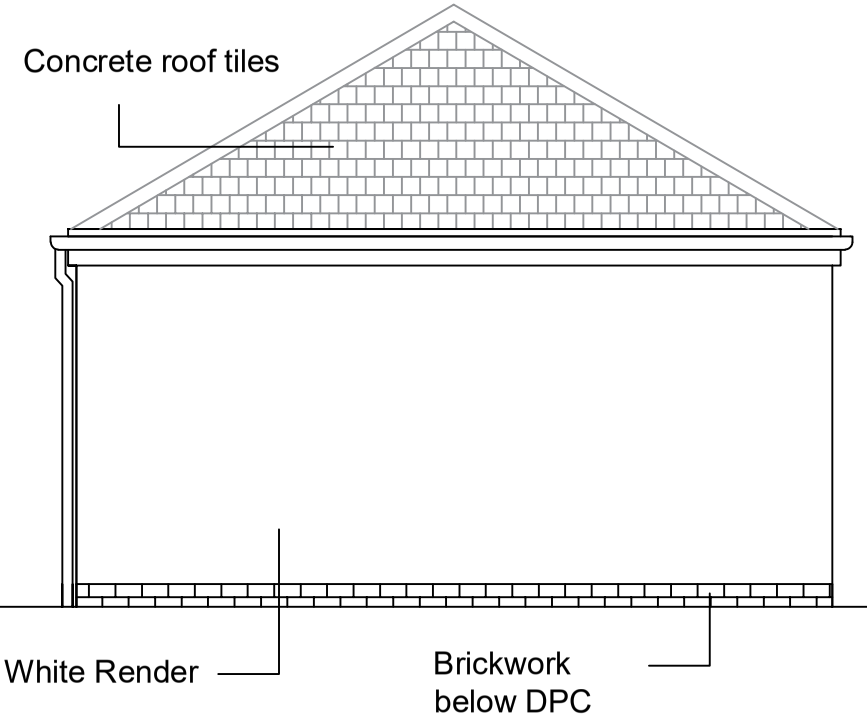

East Elevation

Project	Title	Drawing No -	
14 Carr Head Lane, Bolton on Dearne	Proposed Elevations	001-007-BH	Scale - 1/100 Date - 21-10-20 Drawn By - BH