
Created By:


KNAPTON

& Knapton.


Homes by Strata House type – Faro

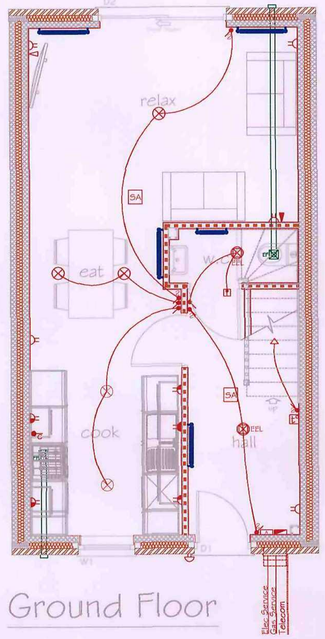


Ground Floor

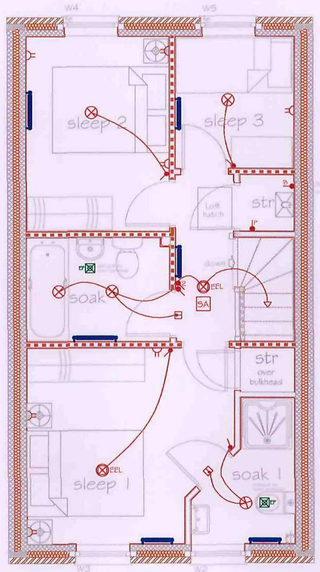

First Floor

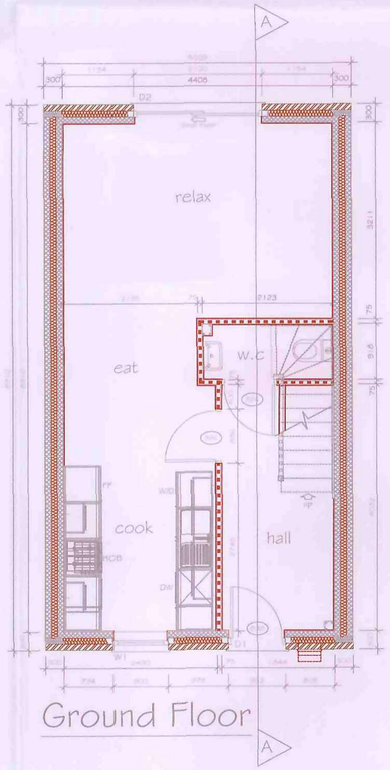

Ground Floor

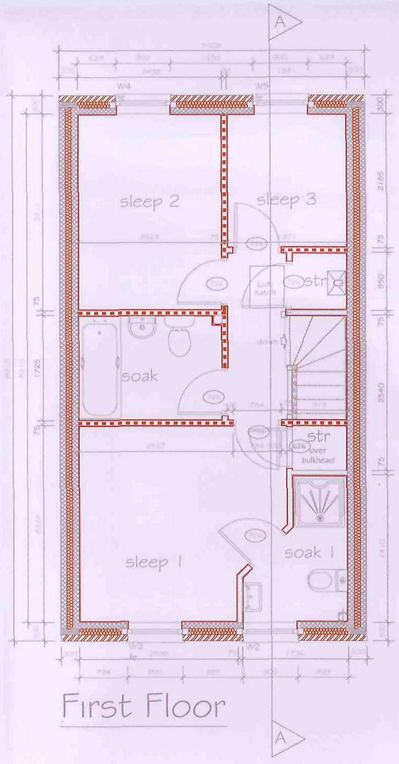

First Floor

All work to be carried out in accordance with the requirements of the Building Regulations,Water Authority and the Construction (Design and Management) Regulations currently in force.

Do not scale from this drawing. Architect to be notified of any discrepancies.

Verify relevant dimensions on site before commencing work or preparing shop drawings. This drawing is copyright.

Rev:	Date:	Action:
A:	27-10-06:	House types ammended to suite comments made during the meeting on 25/10/06
B:	6-12-06:	Construction section,coursing section, ground floor detail added
C:	21-12-06:	Stair,roof and sanitary details added,revisions to suit Eastwoods details dated Nov 2006
D:	04-01-07:	DPC detail amended to suit Strata detail as per e-mail dated 03/01/07
E:	17-01-07:	General amendments made as per Strata based comments
F:	05-02-07:	Minor amendments made as per Strata e-mail 08/02/07
G:	11-06-07	Window opeings altered.
H:	14-06-07	House type ammended to suit Strata requirements.
I:	16-07-07	D2 opening altered to 2100mm wide
J:	06-08-07	Minor ammendments in accordance with 03-08-07 Life range amendments
K:	04-10-07	First floor layout amended as per review comments. Kitchen units re-configured. Relax rad's moved to rear wall. Store over staircase added.

100mm External Leaf.

100mm Block Work Inner Leaf.

75mm timber studwork partitions

75mm timber studwork partitions with insulation

Service Legend

- Single light switch.
- 2 way light switch.
- 3 way light switch.
- Pull chord switch
- Single pendant light point.
- FEL Single pendant energy efficient light point.
- Wall mounted light point.
- Extract fan socket (2150 high)
- Extract fan
- Double switched socket
- 5A Smoke alarm
- Room air heating stat control.
- Extract fan socket (2150 high)
- Radiator Position
- CF Ceiling mounted extractor fan.
- Immerseon heater switch.
- MP Multi-plate
- BT point.
- TV point.
- Shaver socket.
- Door bell push.
- Alarm.
- Consumer unit.
- External tap.
- Fluorescent Strip
- TV aerial socket.
- Double socket below worktop.
- Cooker isolator switch(1050 high)
- Boiler switch (1050 high)
- Programmer (1050 high)
- Single switched socket above worktop.
- Double switched socket above worktop.

NB. ELECTRICAL COMPONENT HEIGHTS ABOVE FFL TO COMPLY WITH APPROVED DOCUMENT PART M.

Barnsley Metropolitan Borough Council
03 MAR 2008
Corporate Mail Room

homes by strata

strata homes limited quay point lakeside doncaster DN4 5PL
T 01302 308508 F 01302 308501 www.homesbystrata.co.uk

scale: 1:50 | drawn by: GRT | app'd by: | date: 27/03/07


Project: LIFE TYPE

Drawing: FARO 785 sq.ft.
FLOOR PLAN LAYOUTS

Drawing Number:	House Ref	Drawing
	LIFE 4	01

Revision K

Homes By Strata Flat Type Como

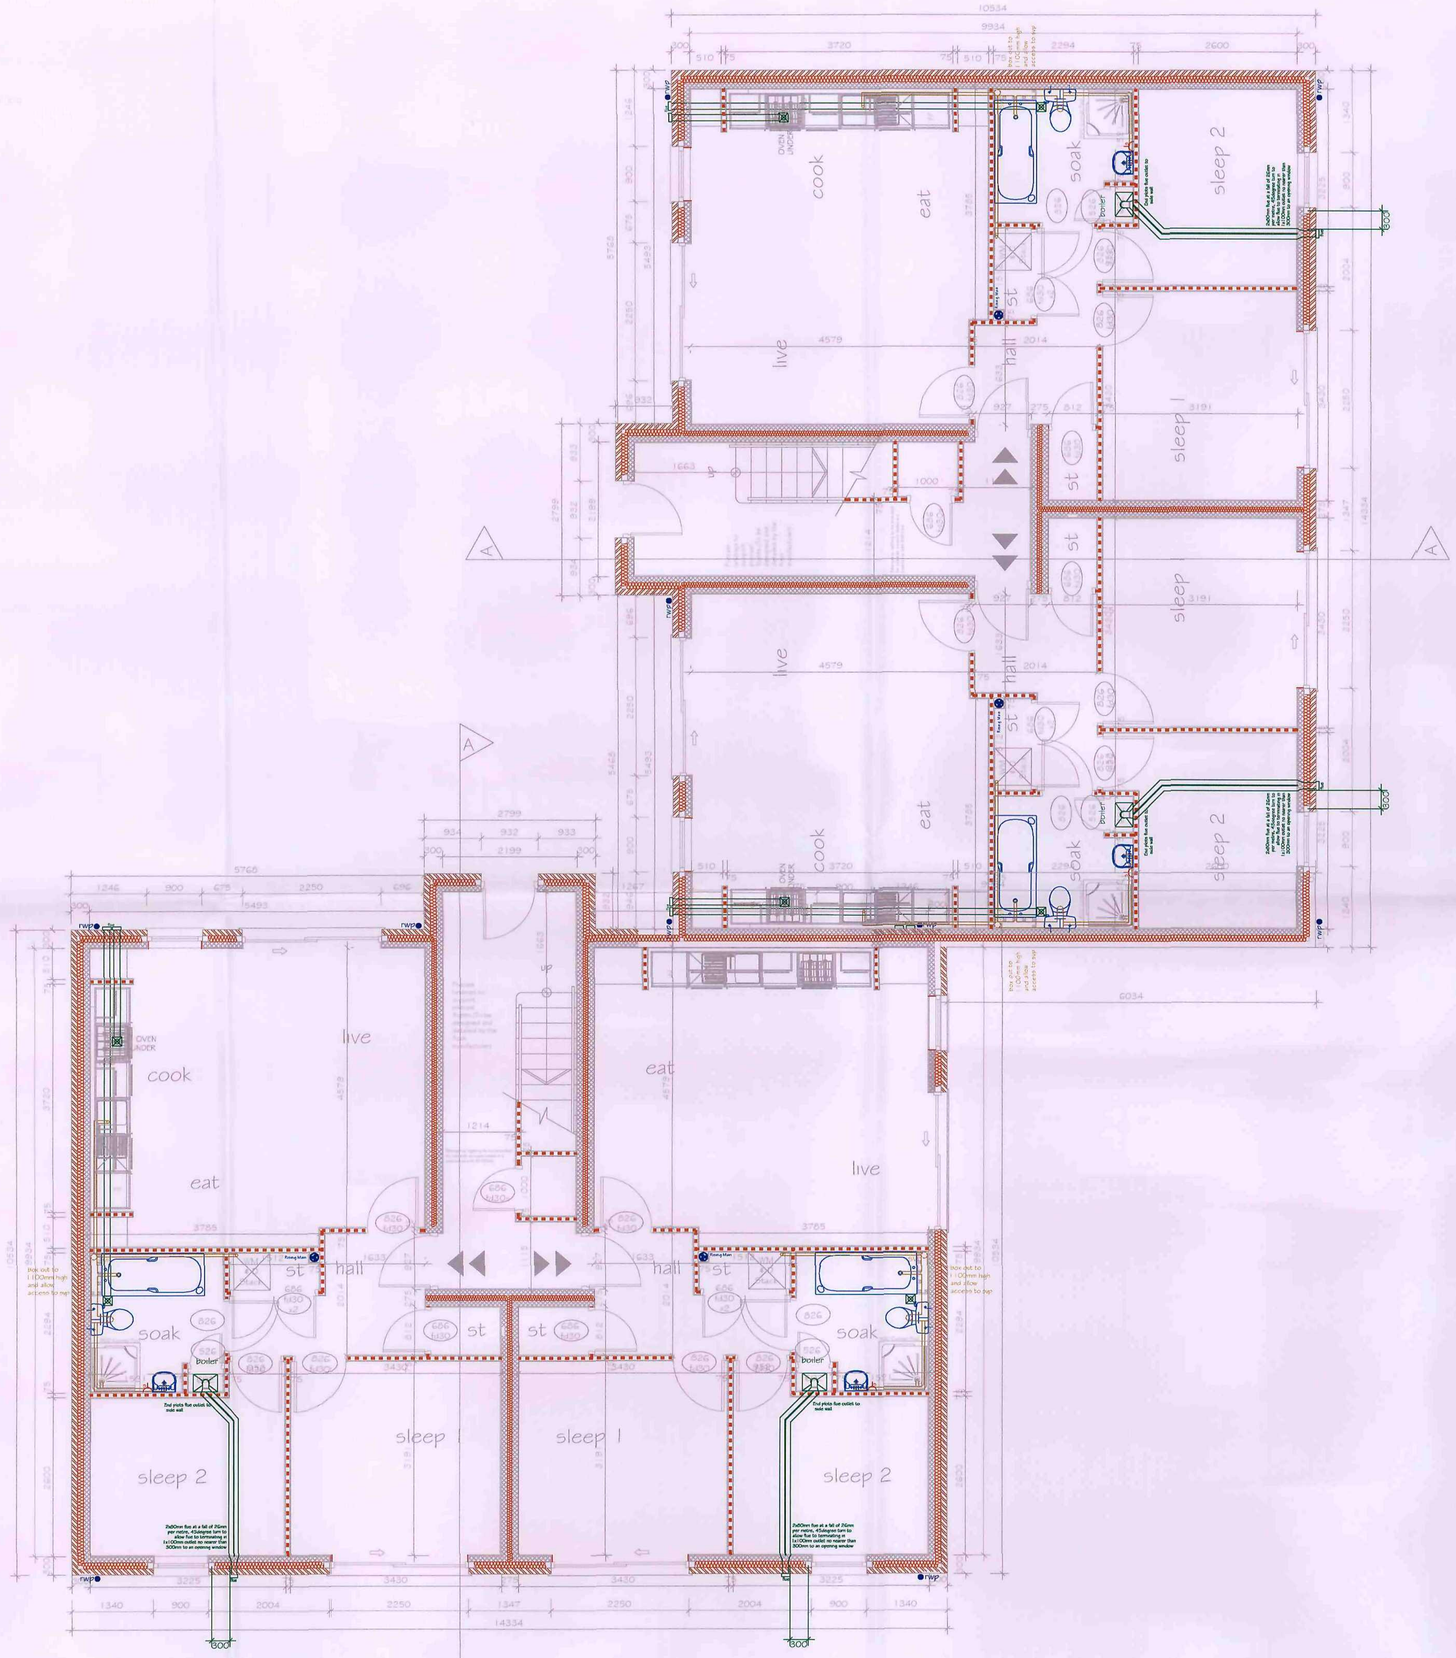

Ground Floor

All work to be carried out in accordance with the requirements of the Building Regulations,Water Authority and the Construction (Design and Management) Regulations currently in force.

Do not scale from this drawing. Architect to be notified of any discrepancies.

Verify relevant dimensions on site before commencing work or preparing shop drawings. This drawing is copyright.

Rev:	Date:	Action:

KEY:

- 100mm External Leaf.
- 100mm Block Work Inner Leaf
- 75mm timber studwork partitions
- 75mm timber studwork partitions with insulation

Service Legend

- Single light switch.
- 2 way light switch.
- 3 way light switch.
- Pull chord switch
- Single pendant light point.
- Single pendant energy efficient light point.
- Wall mounted light point.
- Extract fan socket (2150 high)
- Extract fan
- Double switched socket.
- Smoke alarm
- Heat Detector
- Room air heating stat control.
- External wall-mounted light fitting
- Fused spur outlet
- Radiator Position
- Ceiling mounted extractor fan.
- Immersion heater switch.
- Multi-plate
- BT point.
- TV point.
- Shaver socket.
- Door bell push.
- Alarm.
- Consumer unit.
- External tap.
- Fluorescent Strip
- TV aerial socket.
- Double socket below worktop.
- Cooker isolator switch (1050 high)
- Boiler switch (1050 high)
- Programmer (1050 high)
- Single switched socket above worktop.
- Double switched socket above worktop.

NB ELECTRICAL COMPONENT HEIGHTS ABOVE FFL TO COMPLY WITH APPROVED DOCUMENT PART M.

Barnsley Metropolitan Borough Council
03 MAR 2008
Corporate Mail Room

homes by strata

strata homes limited quay point lakeside doncaster DN4 5PL
T 01302 308508 F 01302 308501 www.homesbystrata.co.uk

scale: 1:50 | drawn by: AR | date: 9/10/06

Project: LIFE FLAT TYPES
Longcar ONLY

Drawing: COMO (642 sq.ft.)
GROUND FLOOR PLAN LAYOUTS

Drawing Number:	House Ref	Drawing
	L3	01

Revision

\\Lacrv\03-Srv\07 - Design\01 - Sites\02 - Current Sites\TIME Longcar lane, Barnsley\05 - Site Specific Details\Lft3-ComoRev.dwg