

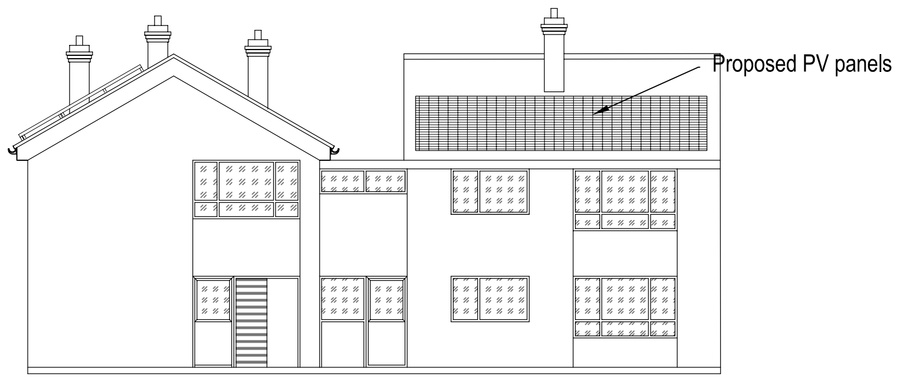



Proposed South Elelevation

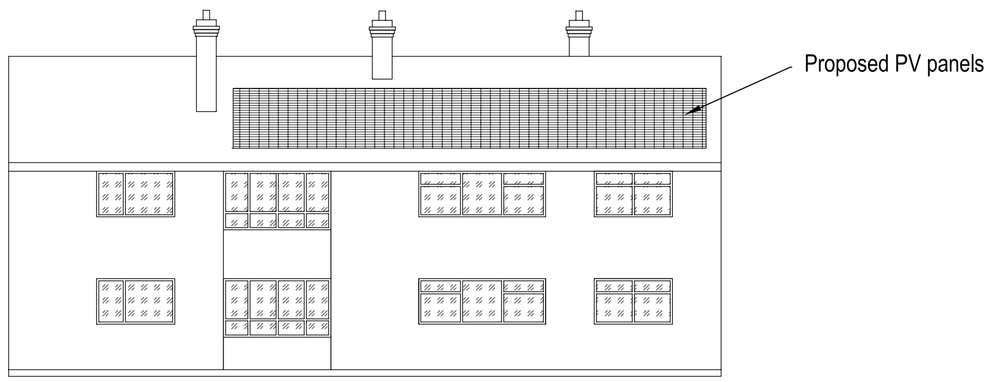


Proposed East Elelevation

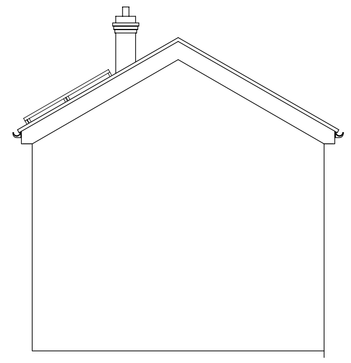


Proposed West Elelevation

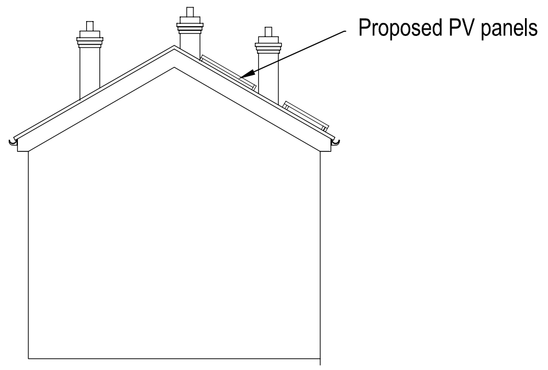

Proposed North Elelevation

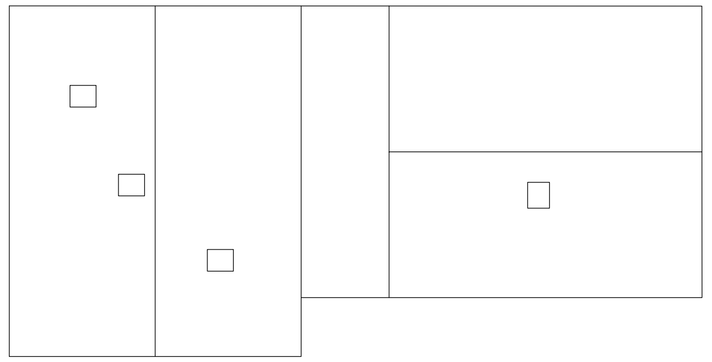

Exgt Roof Plan

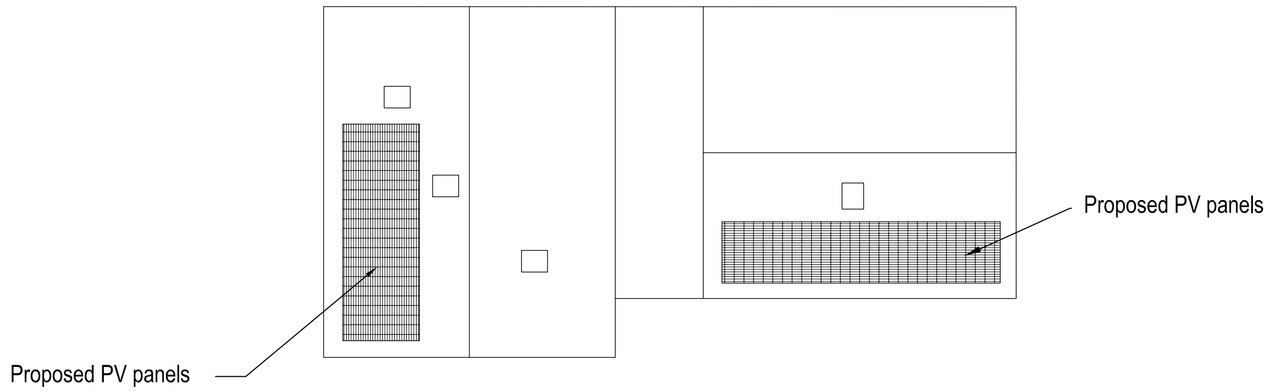

Proposed Roof Plan

REV	DATE	DESCRIPTION

The contractor is to comply in all respects with the current Building Regulations and is to check all site dimensions and levels.
Do not scale from the drawing, use written dimensions. To be read in conjunction with Pre-Tender Health & Safety Plan / Preliminaries Section (Section A34 etc).
Ordnance Survey mapping reproduced by permission of WMDC & Controller of HM Stationery Office Crown Copyright, WMDC OS licence No LA076406

NPS NORTH EAST LTD
NAVIGATION HOUSE
WHISTLER DRIVE, CASTLEFORD
WEST YORKSHIRE, WF10 5HX
TEL: 01977 628300 FAX: 01977 628301
EMAIL: enquiries@nps-ne.co.uk

Head Office:
Lancaster House, 16 Carrtcal Avenue, St Andrews Business Park,
Norwich, NR7 0HR Tel: 01603 706000 Fax: 01603 706001
Other Office locations can be found on website : www.nps.co.uk

PROJECT 1-11 Verona Rise, Darfield Barnsley	CLIENT Berneslai Homes	
	CAD FILE REF	DATE Aug 2011 / SCALE 1:100
SUBJECT Photo Voltaic Scheme Proposed Elevations & Roof Plans	REV	DRAWN CB / CHECKED JM
	PROJECT NR AG10.113	DRAWING NR VR02

© NPS This drawing may not be reproduced in any form without prior written agreement