


FRONT ELEVATION
SCALE 1:100



SIDE ELEVATION
SCALE 1:100



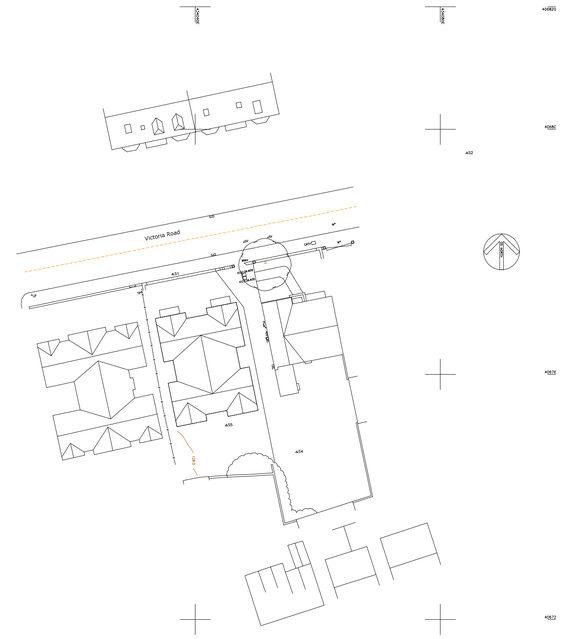

REAR ELEVATION
SCALE 1:100



SIDE ELEVATION
SCALE 1:100

White Agus PARTNERSHIP
8 MORSTON BUSINESS PARK,
WHALEY ROAD, BARUGH GREEN,
BARNSLEY.
S75 1HQ
Phone: 01226 208482
Fax: 01226 283030
Email: info@whiteaguspartnership.co.uk
Web: www.whiteaguspartnership.co.uk
ARCHITECTURAL SERVICES AND SURVEYORS

Project.	Client.
LAND ADJ 34 VICTORIA ROAD BARNSLEY, S70 2BU	MR A.SELBY
Drawing Title. ELEVATIONS	Date. AUGUST 2017 / Scale. 1:50 @ A1
	Ref. 17-089 / Dwg. No. 03 / Rev. B

Date	Suffix	Description	Date	Suffix	Description
12/01/2018	A	REVISED FOR PLANNING			
19/01/2018	B	FRONT ELEVATION REVISED			