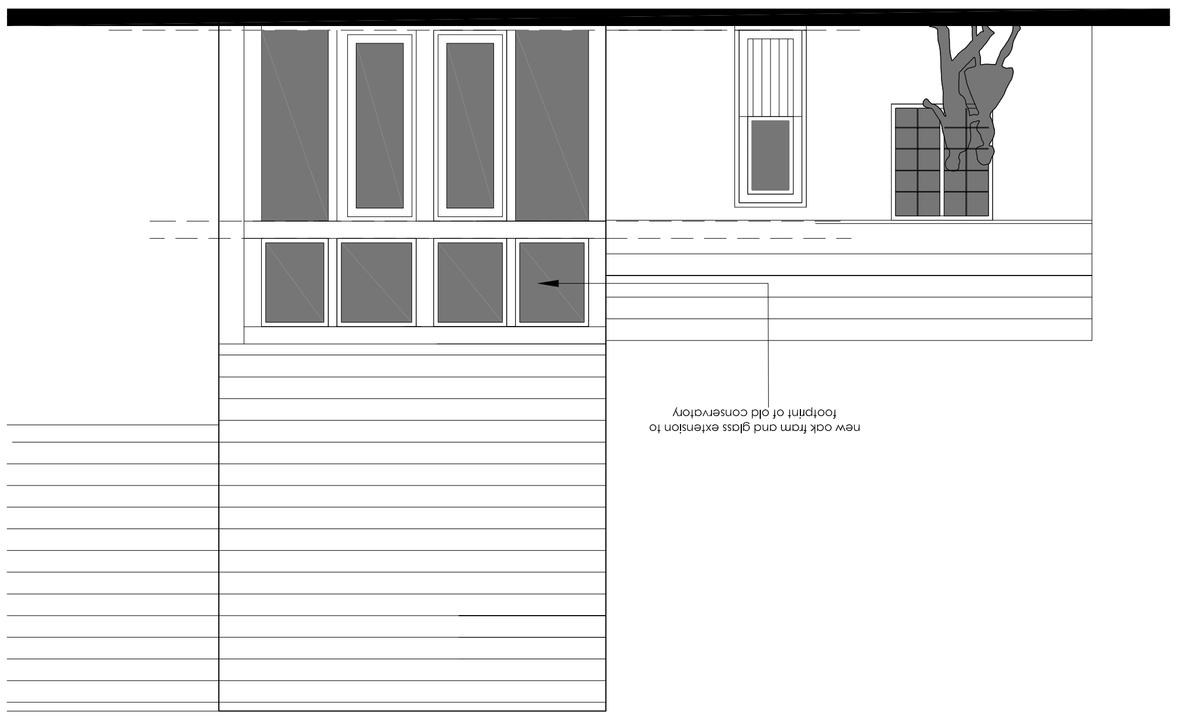
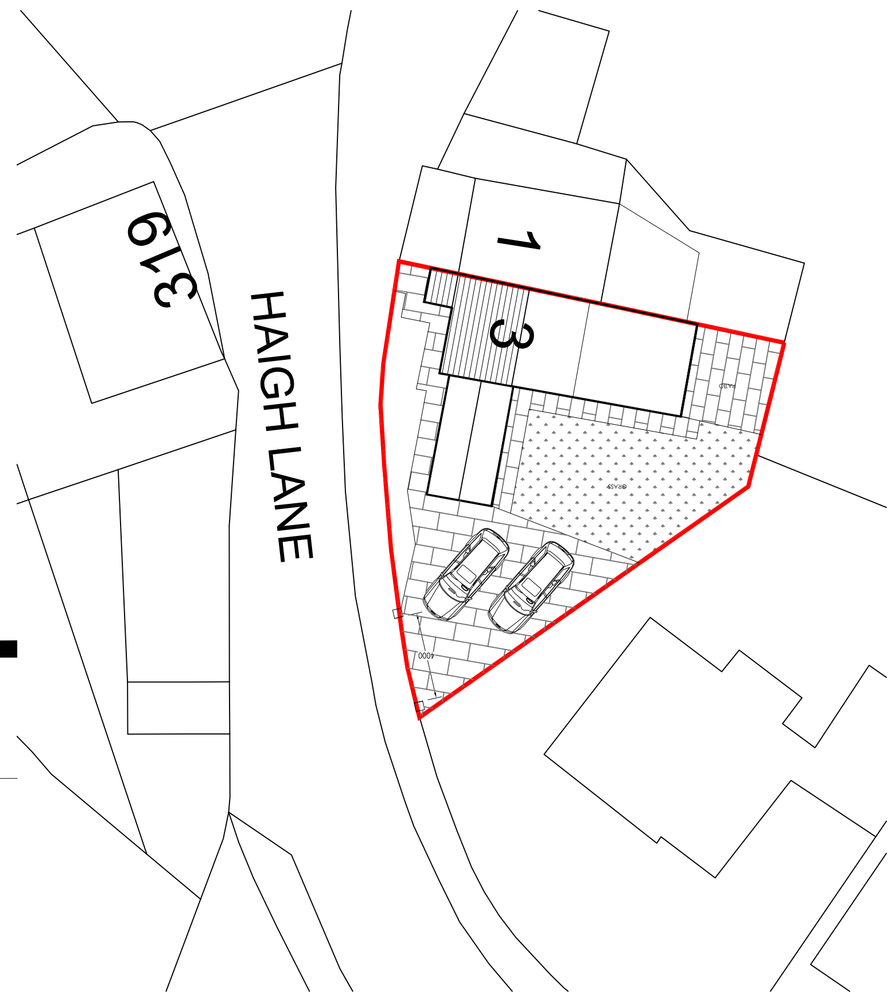
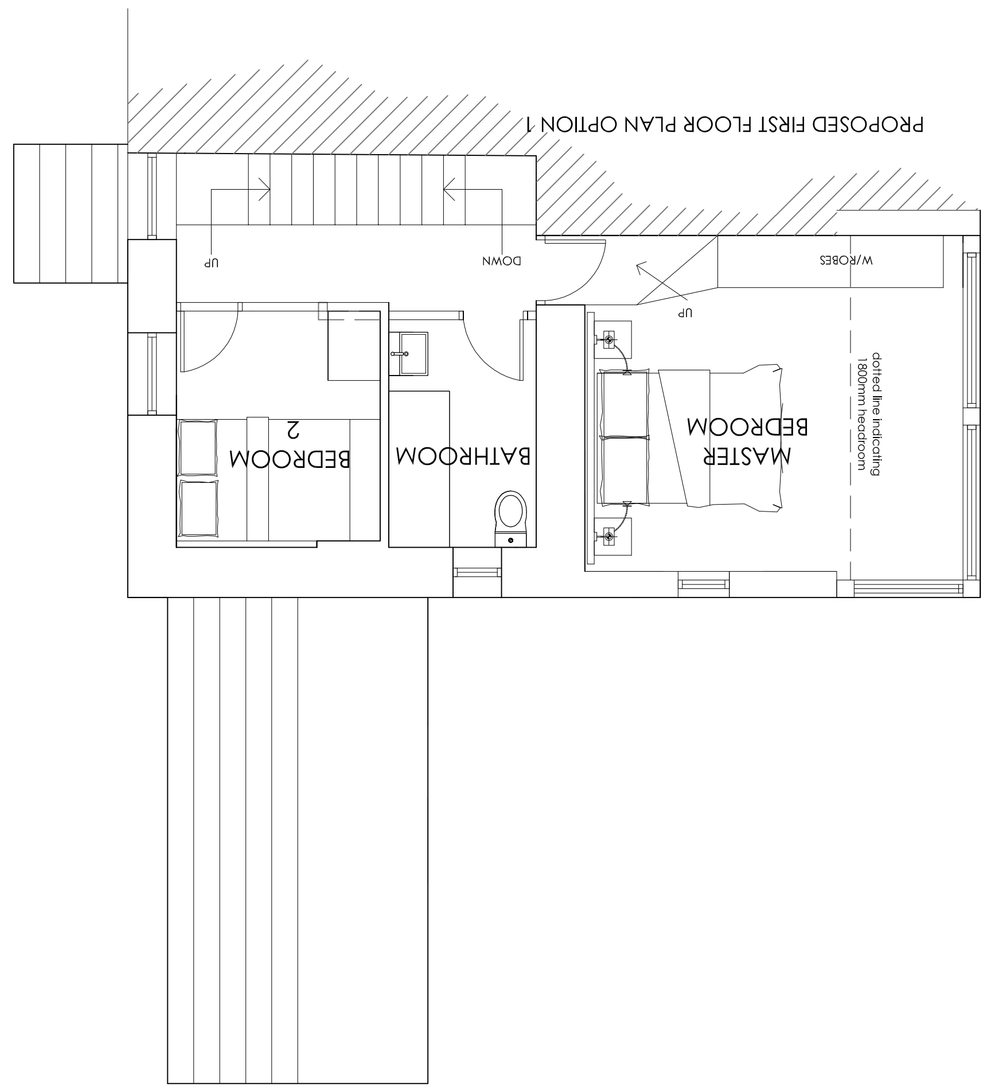


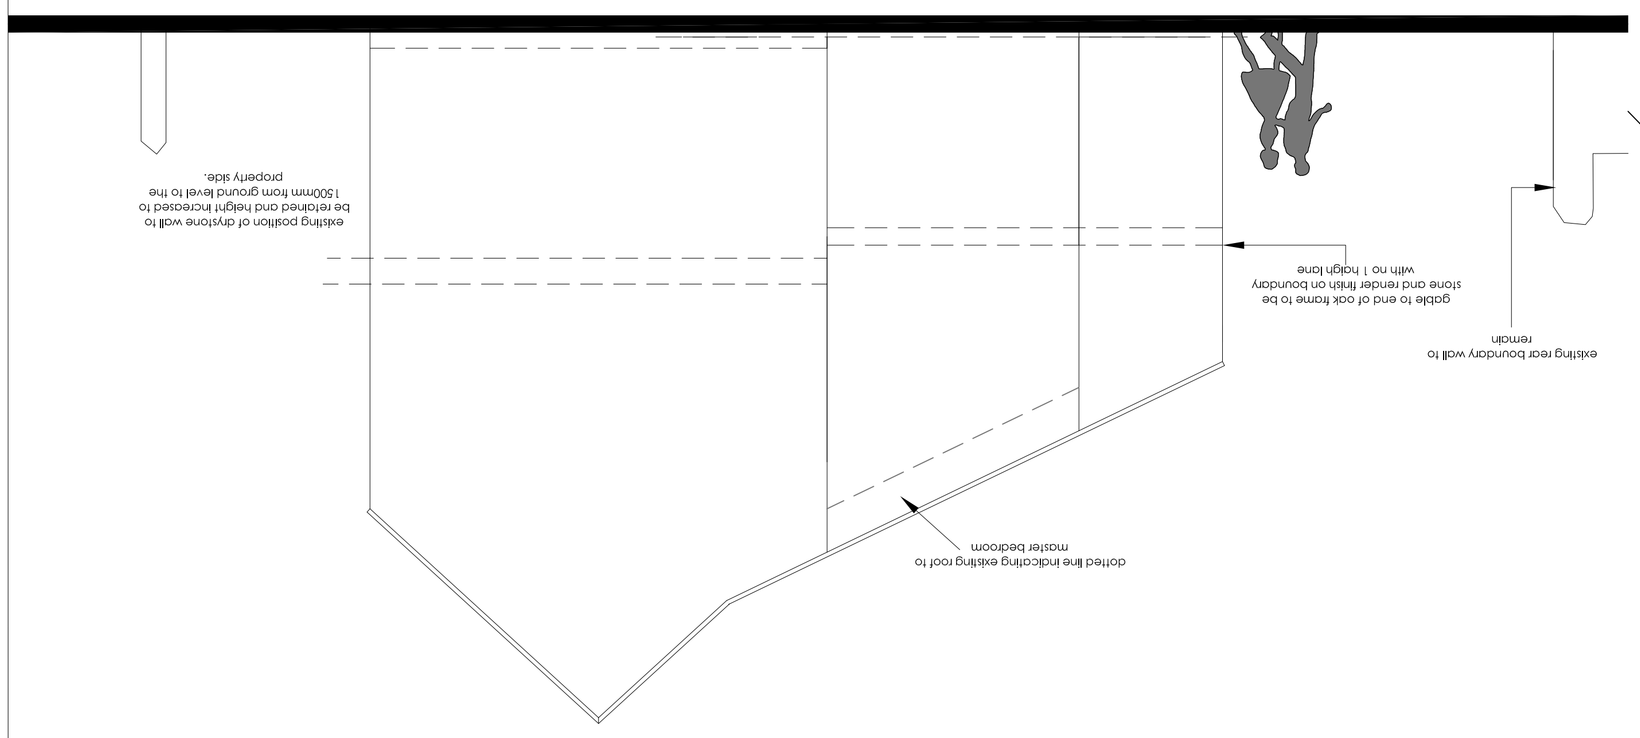

PROPOSED REAR ELEVATION



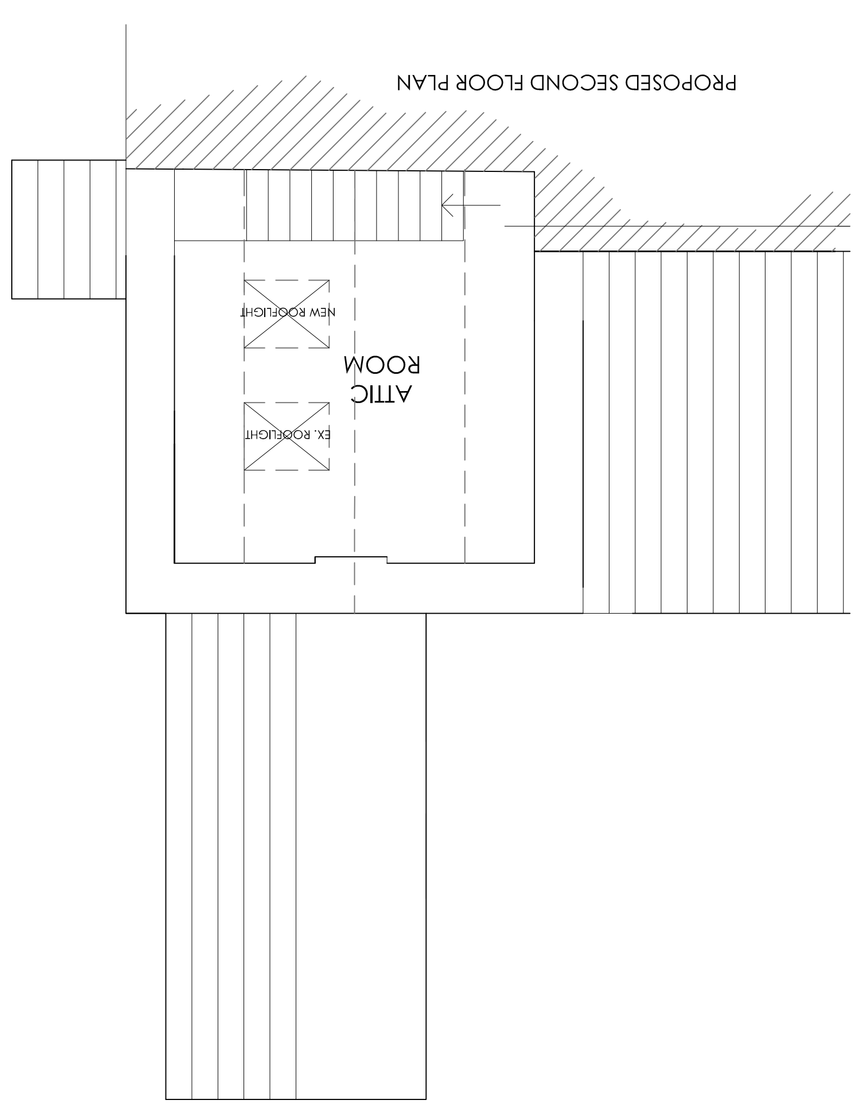

PROPOSED SITE PLAN 1:200



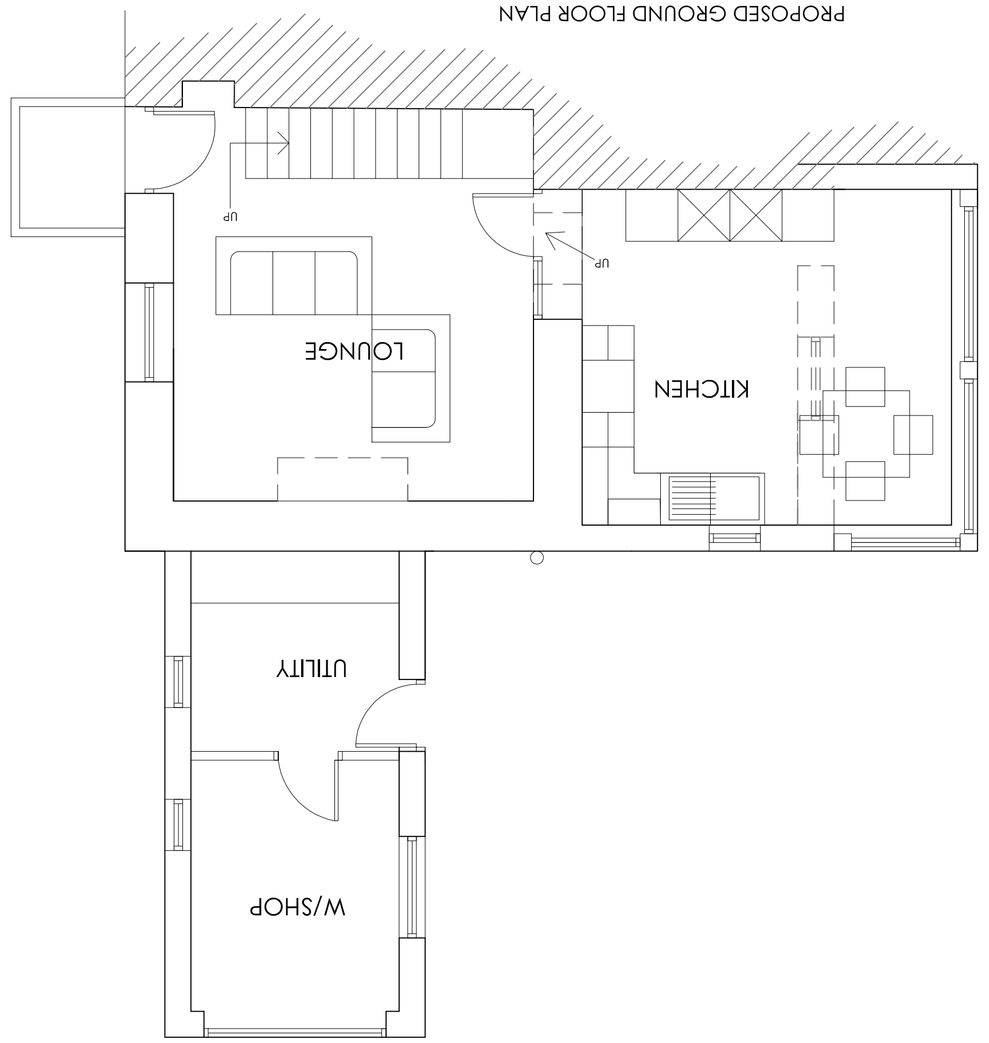

PROPOSED FIRST FLOOR PLAN OPTION 1



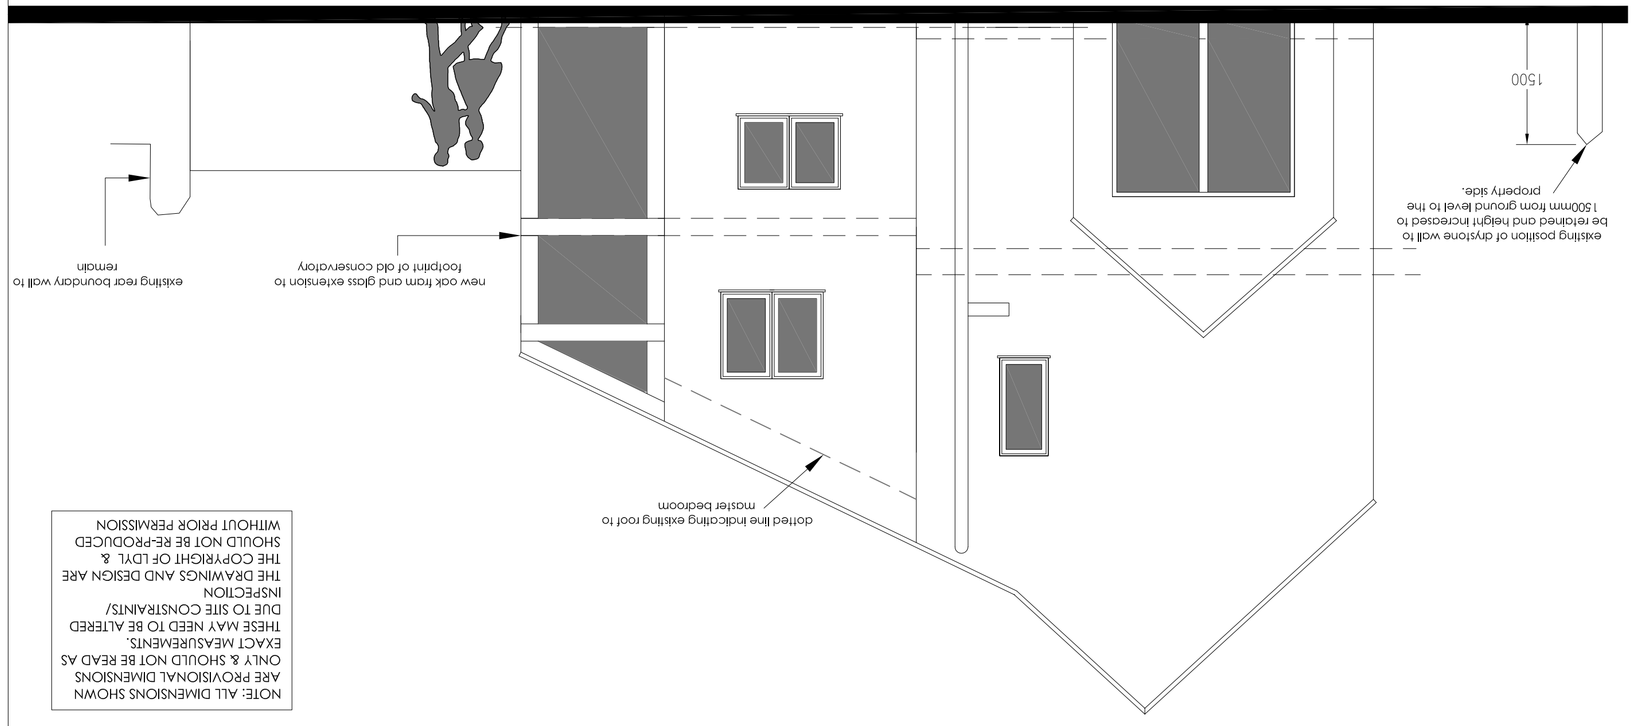

PROPOSED SIDE ELEVATION TO BOUNDARY OF NO 1 HAIGH LANE




PROPOSED SECOND FLOOR PLAN




PROPOSED GROUND FLOOR PLAN




PROPOSED SIDE ELEVATION TO GARDEN & DRIVEWAY

NOTE: ALL DIMENSIONS SHOWN ARE PROVISIONAL DIMENSIONS ONLY & SHOULD NOT BE READ AS EXACT MEASUREMENTS. THESE MAY NEED TO BE ALTERED DUE TO SITE CONSTRAINTS/ INSPECTION
THE DRAWINGS AND DESIGN ARE THE COPYRIGHT OF LDYL & SHOULD NOT BE RE-PRODUCED WITHOUT PRIOR PERMISSION

DRAWING DESCRIPTION
PROPOSED PLANS & ELEVATIONS

JOB TITLE
3 HAIGH LANE
HOYLANDSWAINE

CLIENT
MR PHILIP GREENHALGH

| DRAWN BY | SCALE | REVISION |
|---|---|---|
| | VARIOUS @ A1 | C |

| DATE | DRAWING NO. | CHECKED |
|---|---|---|
| SEPT 2017 | 1392-002 | |

L'ARCHE DEVELOPMENTS
L'Arche Developments (Yorkshire) Ltd
7 Fenton Yate
Hoyle BD6
Company Reg Number 10456782 VAT 302630783