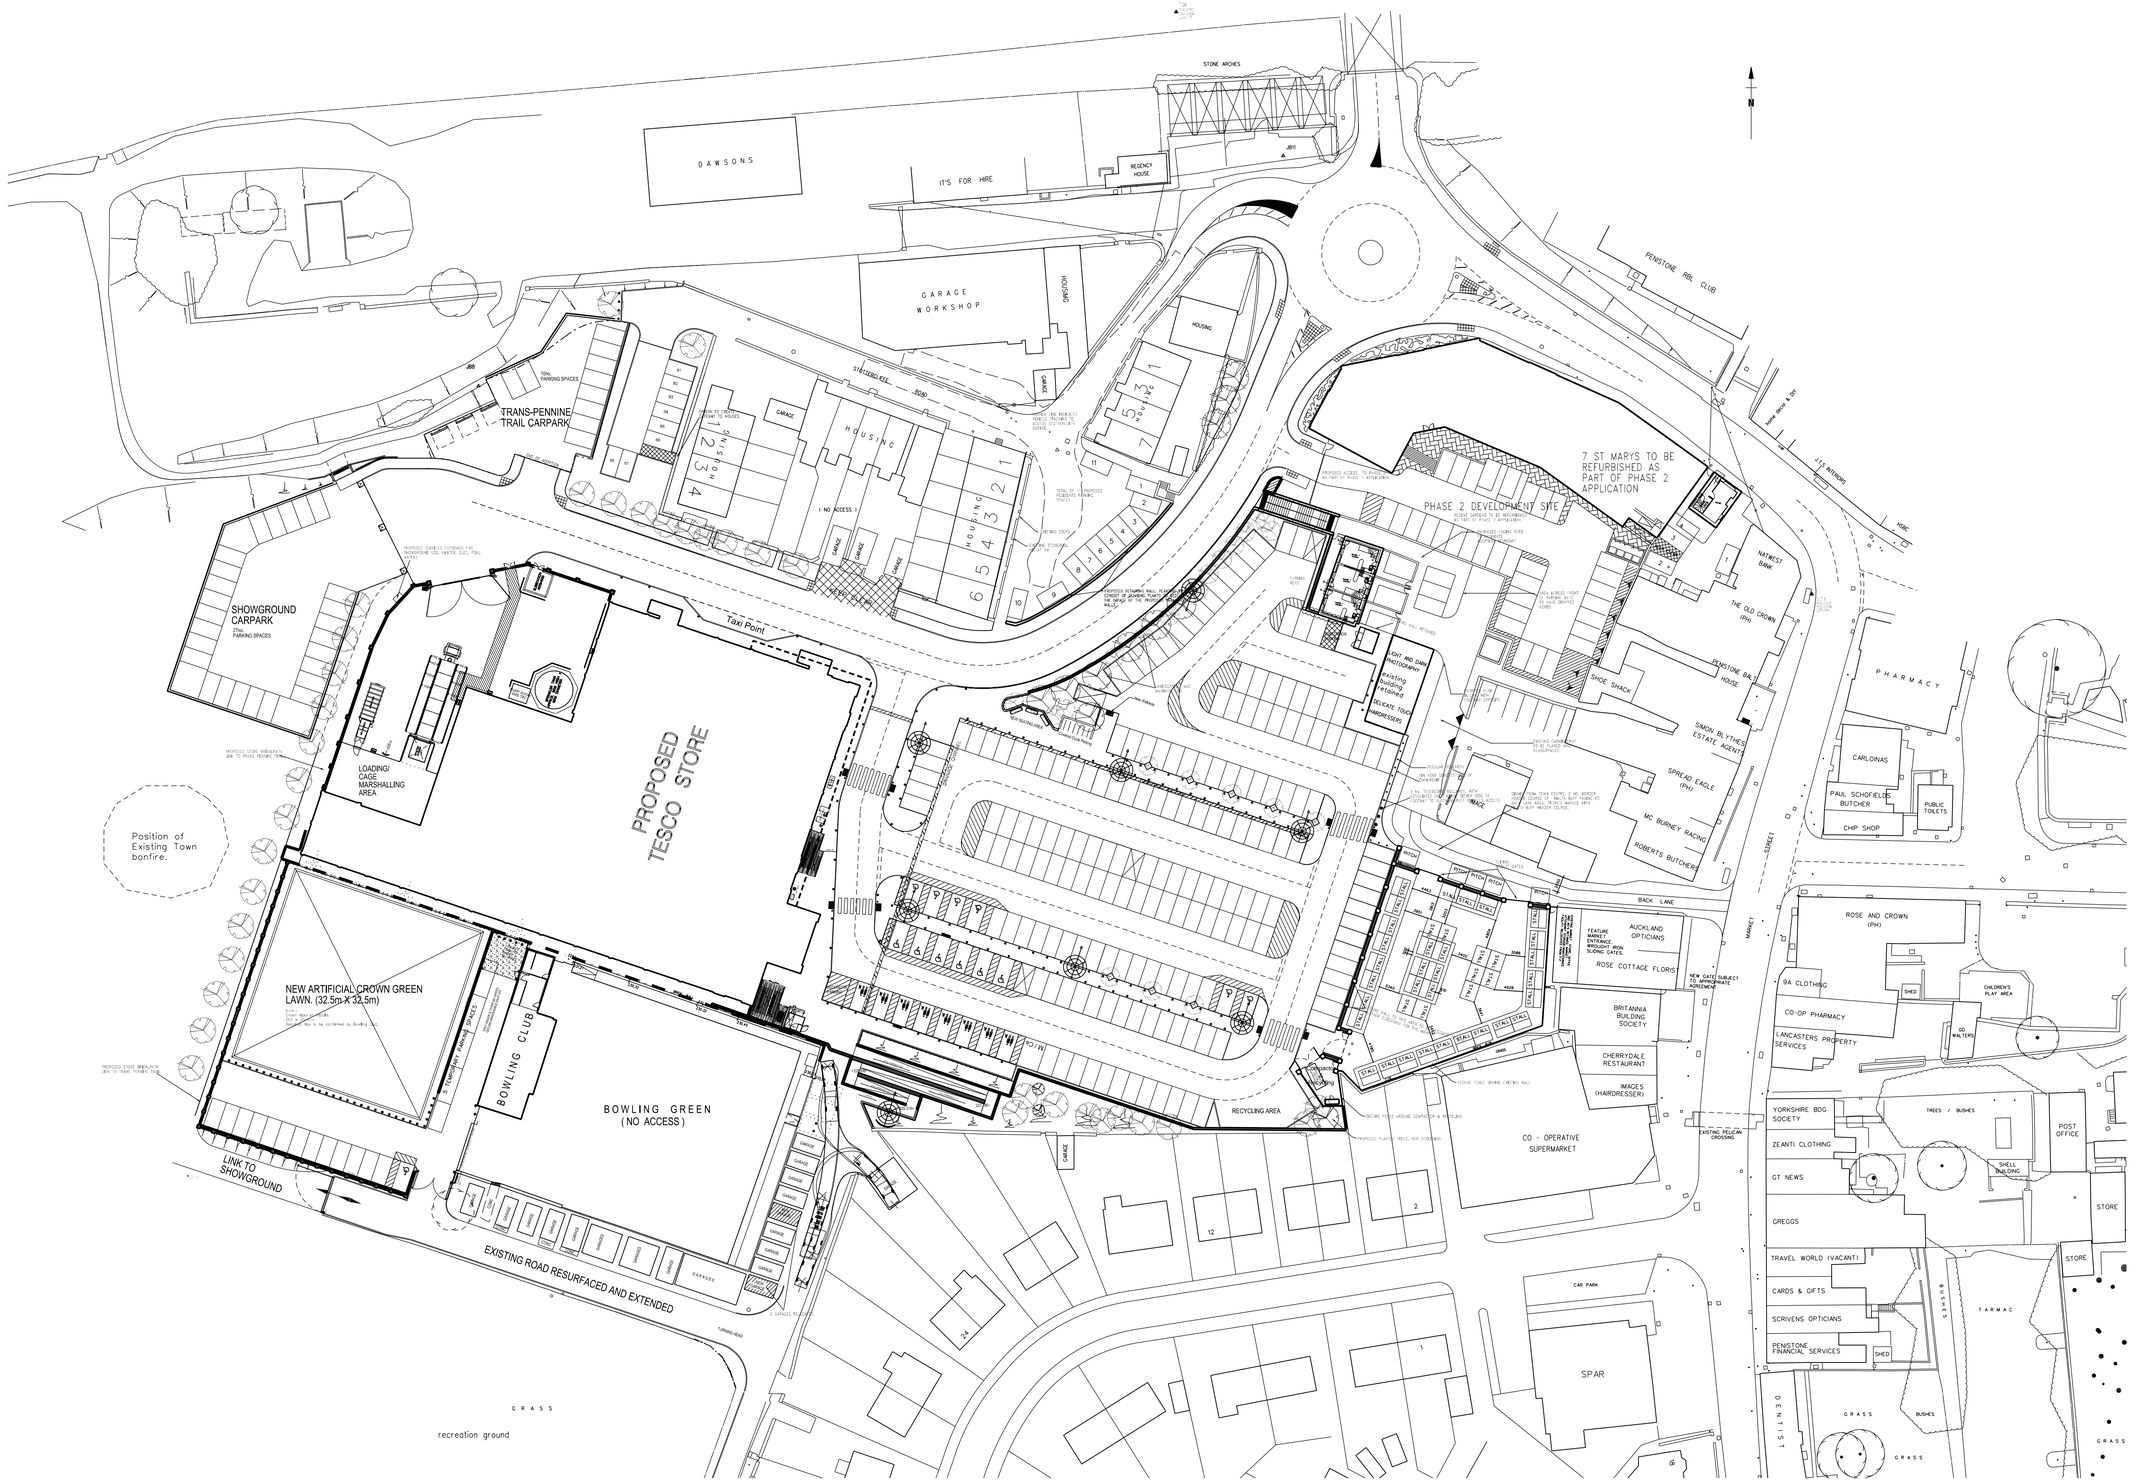

4592. / P10d.

TESCO

MARKET PLACE

PENISTONE

PROPOSED SITE PLAN SCALE 1:500 @A1

SMITH SMALLEY ARCHITECTS
CRAVEN LODGE
VICTORIA AVENUE
HARROGATE
HG1 5PX
TEL: +44 (0)1423 531 100