

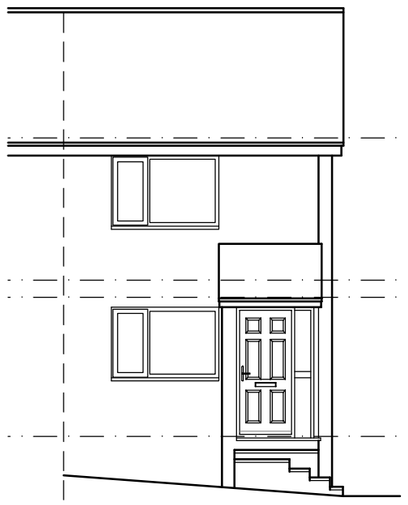



front elevation

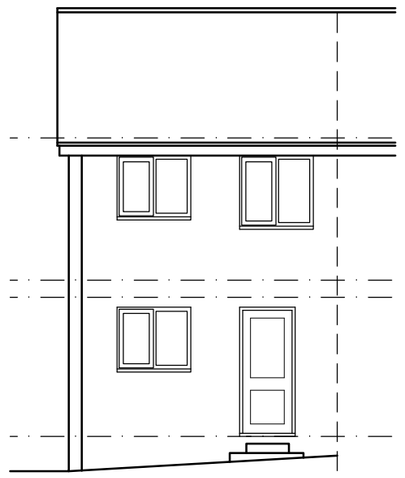

rear elevation

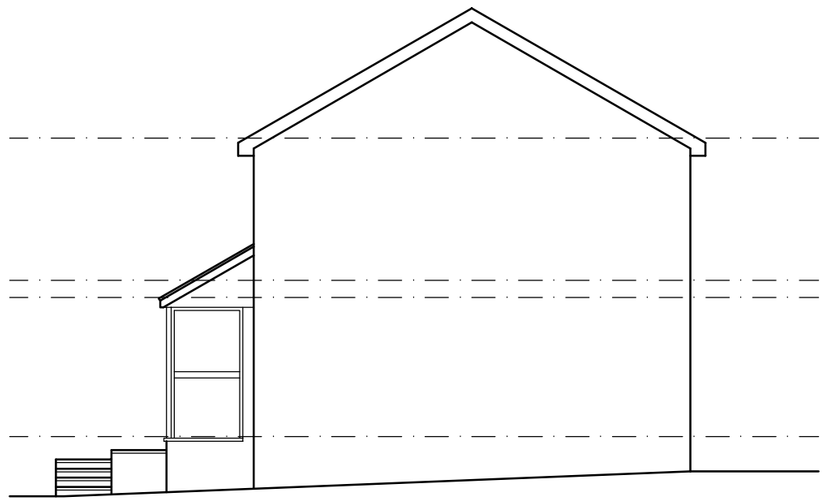

side elevation

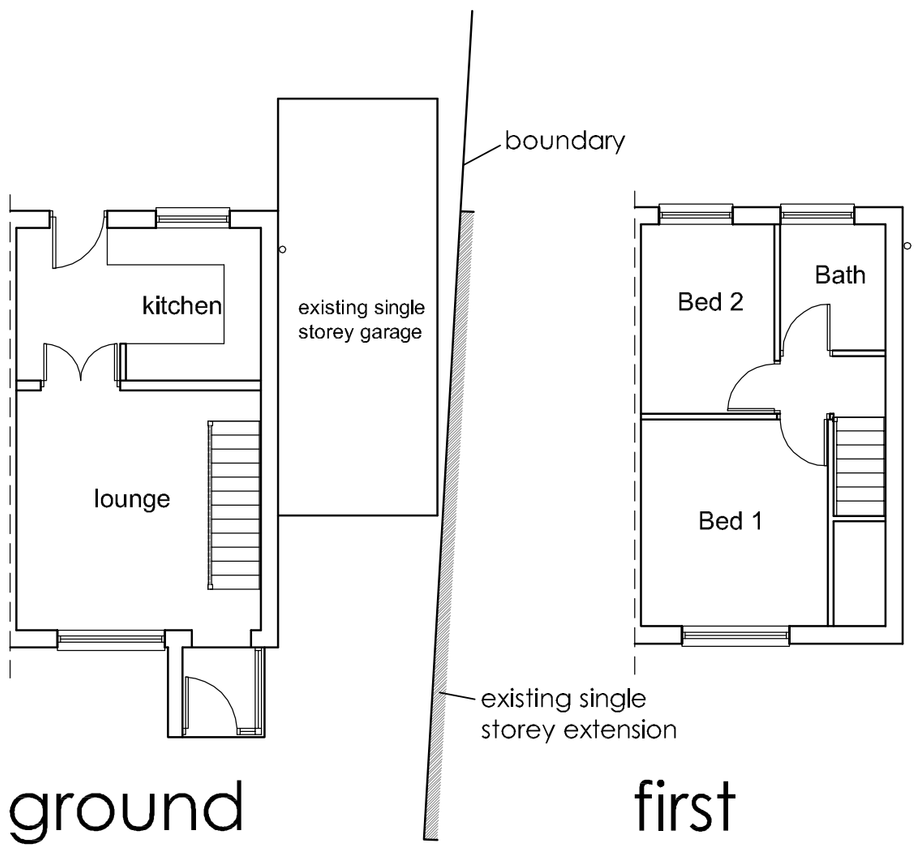



ground floor plan

first floor plan




front elevation

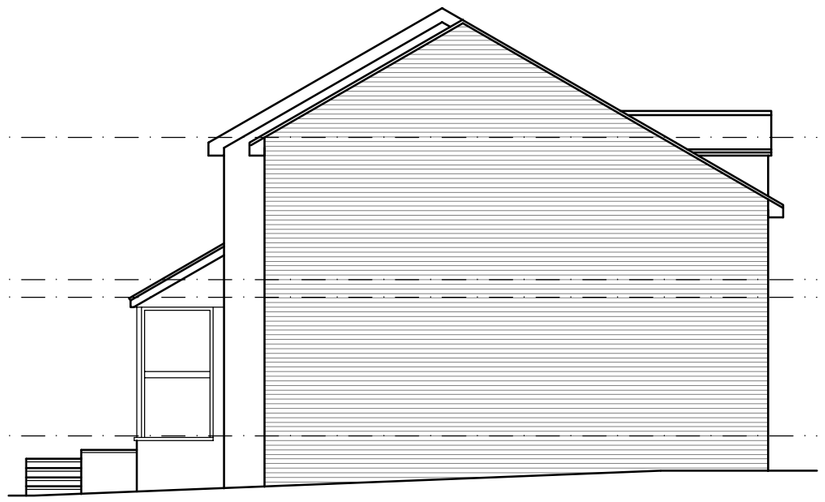


side elevation



rear elevation

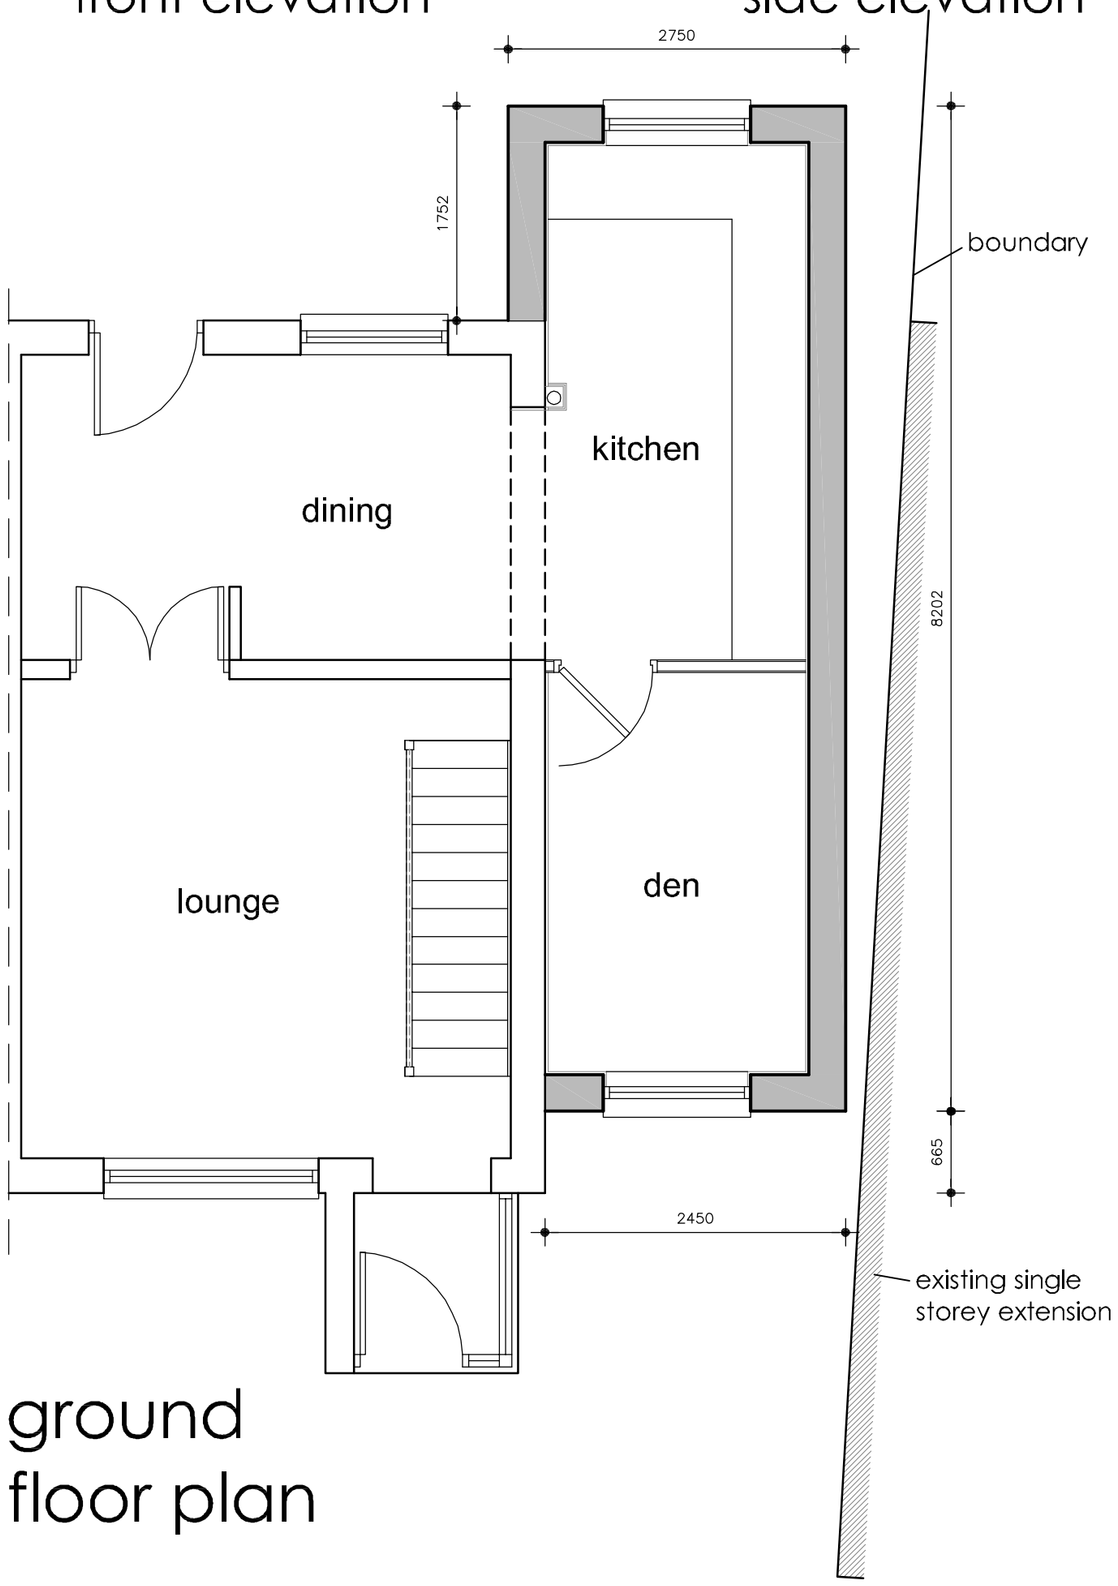



ground floor plan

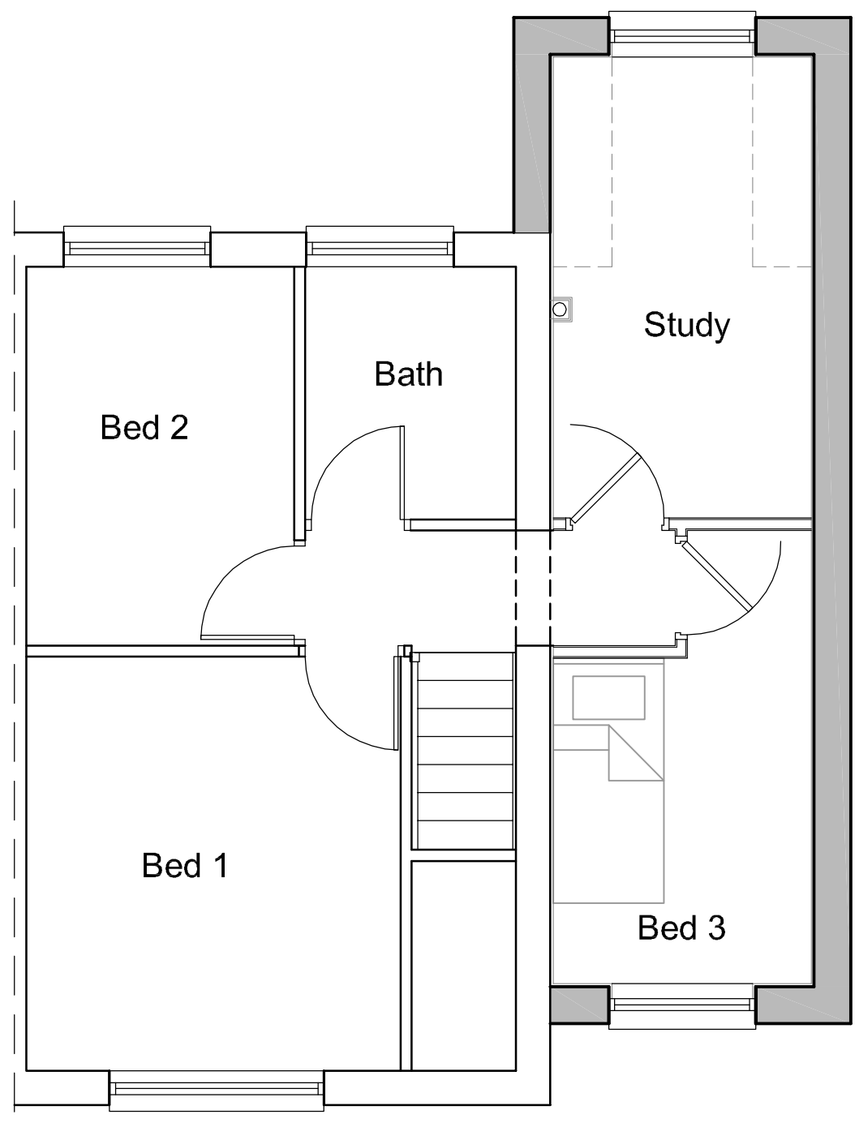


first floor plan

e x i s t i n g

p r o p o s e d

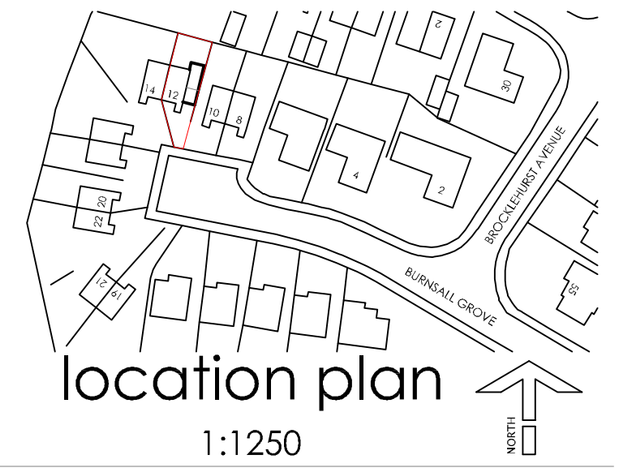


location plan

1:1250

# Proposed Extension at 12 Burnsall Grove, Kendray for Mrs & Mrs Gyte

Scale - 1:50-1:100 dwg. no. WG/01