

Drawing No.	Rev No.
MVA001 -003	

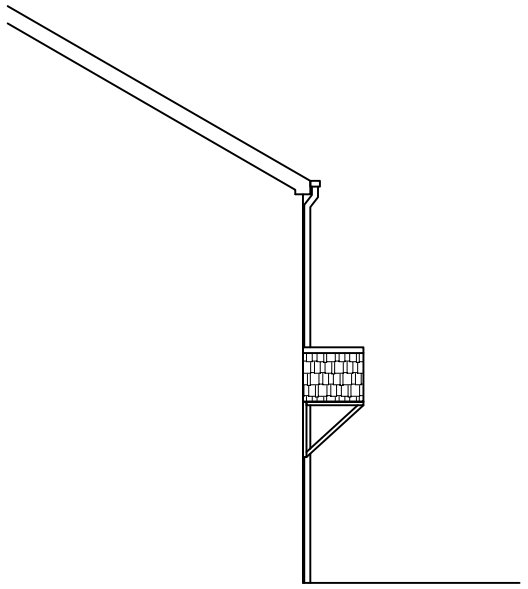


EXISTING SIDE ELEVATION
SCALE 1:100 AT A3

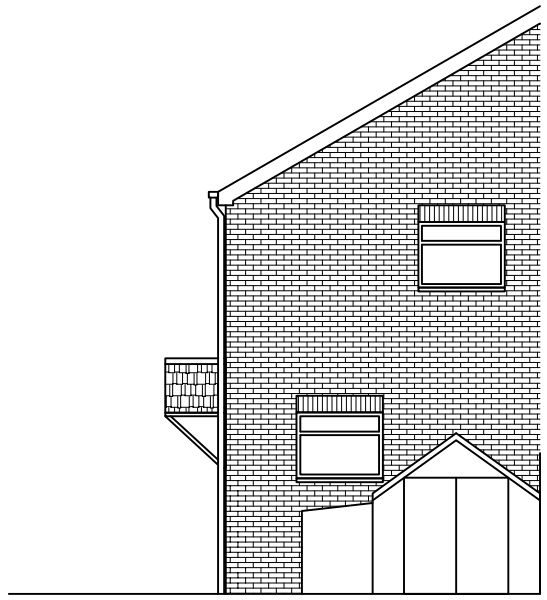


EXISTING SIDE ELEVATION
SCALE 1:100 AT A3




EXISTING FRONT ELEVATION
SCALE 1:100 AT A3

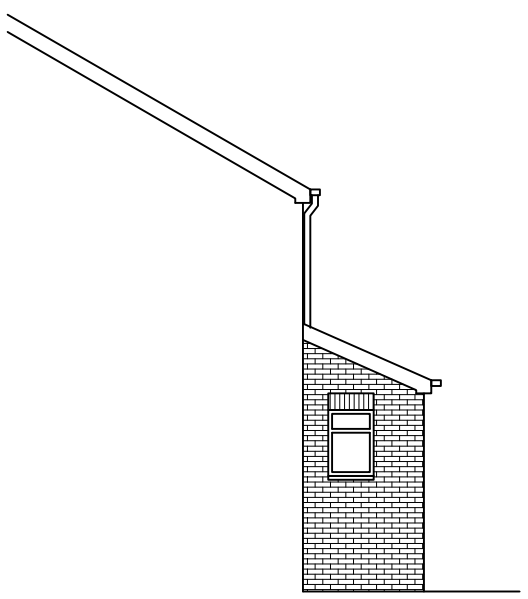

PROPOSED SIDE ELEVATION
SCALE 1:100 AT A3

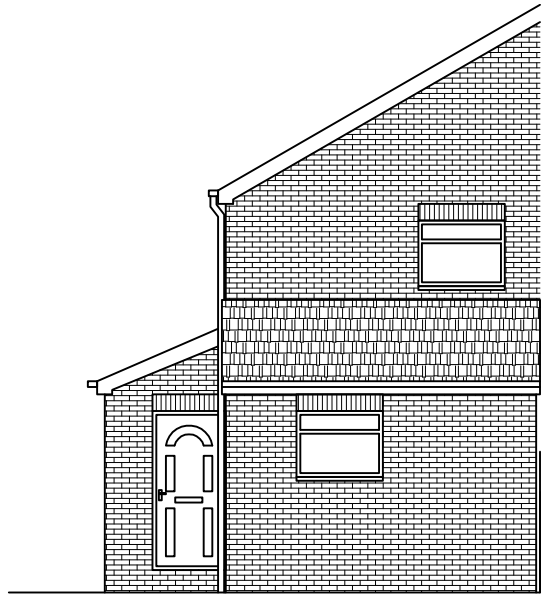

PROPOSED SIDE ELEVATION
SCALE 1:100 AT A3

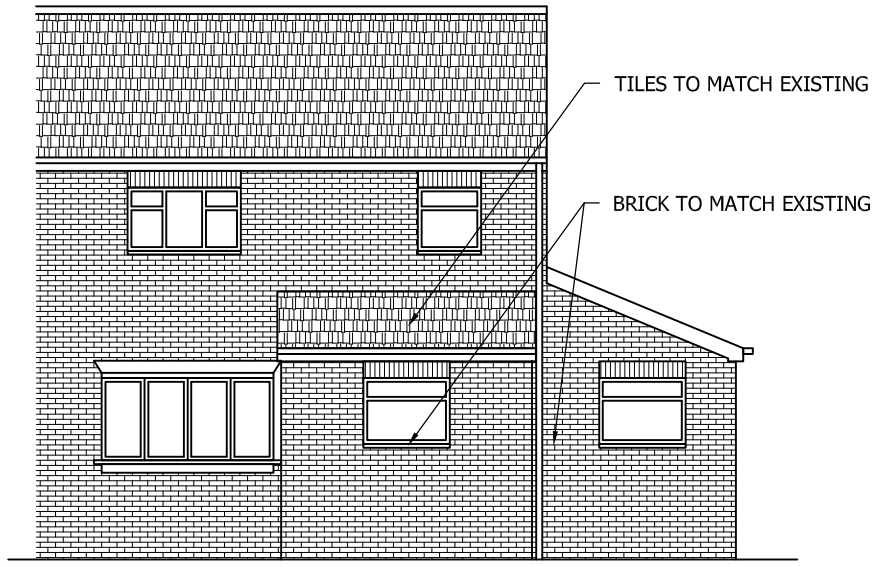

PROPOSED FRONT ELEVATION
SCALE 1:100 AT A3

DO NOT SCALE: Contractor to check all dimensions and report any omissions or errors

NOTES

Rev	Description	By	Chk	App	Date

JRB DESIGNS Ltd
1 Savile Road
Cudworth
Barnsley
S72 8LT
Tel: 01226 383542
Fax: 01226 380078
Mob: 07970 541192
Email: john@jrbdesigns.co.uk

This drawing is copyright. © jrbdesigns Ltd.

Client
MRS V ANGLESEA

Drawing Title
PROPOSED ELEVATIONS

Address
56 LUNN ROAD
CUDWORTH
BARNSLEY
S78 8DW

Project Title:
PROPOSED SINGLE STOREY FRONT & SIDE EXTENSIONS

Purpose of Issue:
PLANNING

Drawing Status
FIRST ISSUE

Scale at A3	Drawn By	Date	
AS SHOWN	JRB	11/06/2014	
Checked By	Date	Approved By	Date
	11/06/2014		11/06/2014
Project No.	Drawing No.		Revision
MVA001	003		-

APPROVAL [X] INFORMATION [ ] TENDER [ ] CONTRACT [ ] CONSTRUCTION [ ]