
NOTES
1. THIS DRAWING NOT TO BE SCALED. FIGURED DIMENSIONS ONLY TO BE TAKEN.
2. SHOULD ANY DISCREPANCIES BE FOUND WITH THIS DRAWING, PLEASE INFORM THIS OFFICE.
3. COPYRIGHT OF THIS DRAWING IS OWNED BY JMARCHITECTS

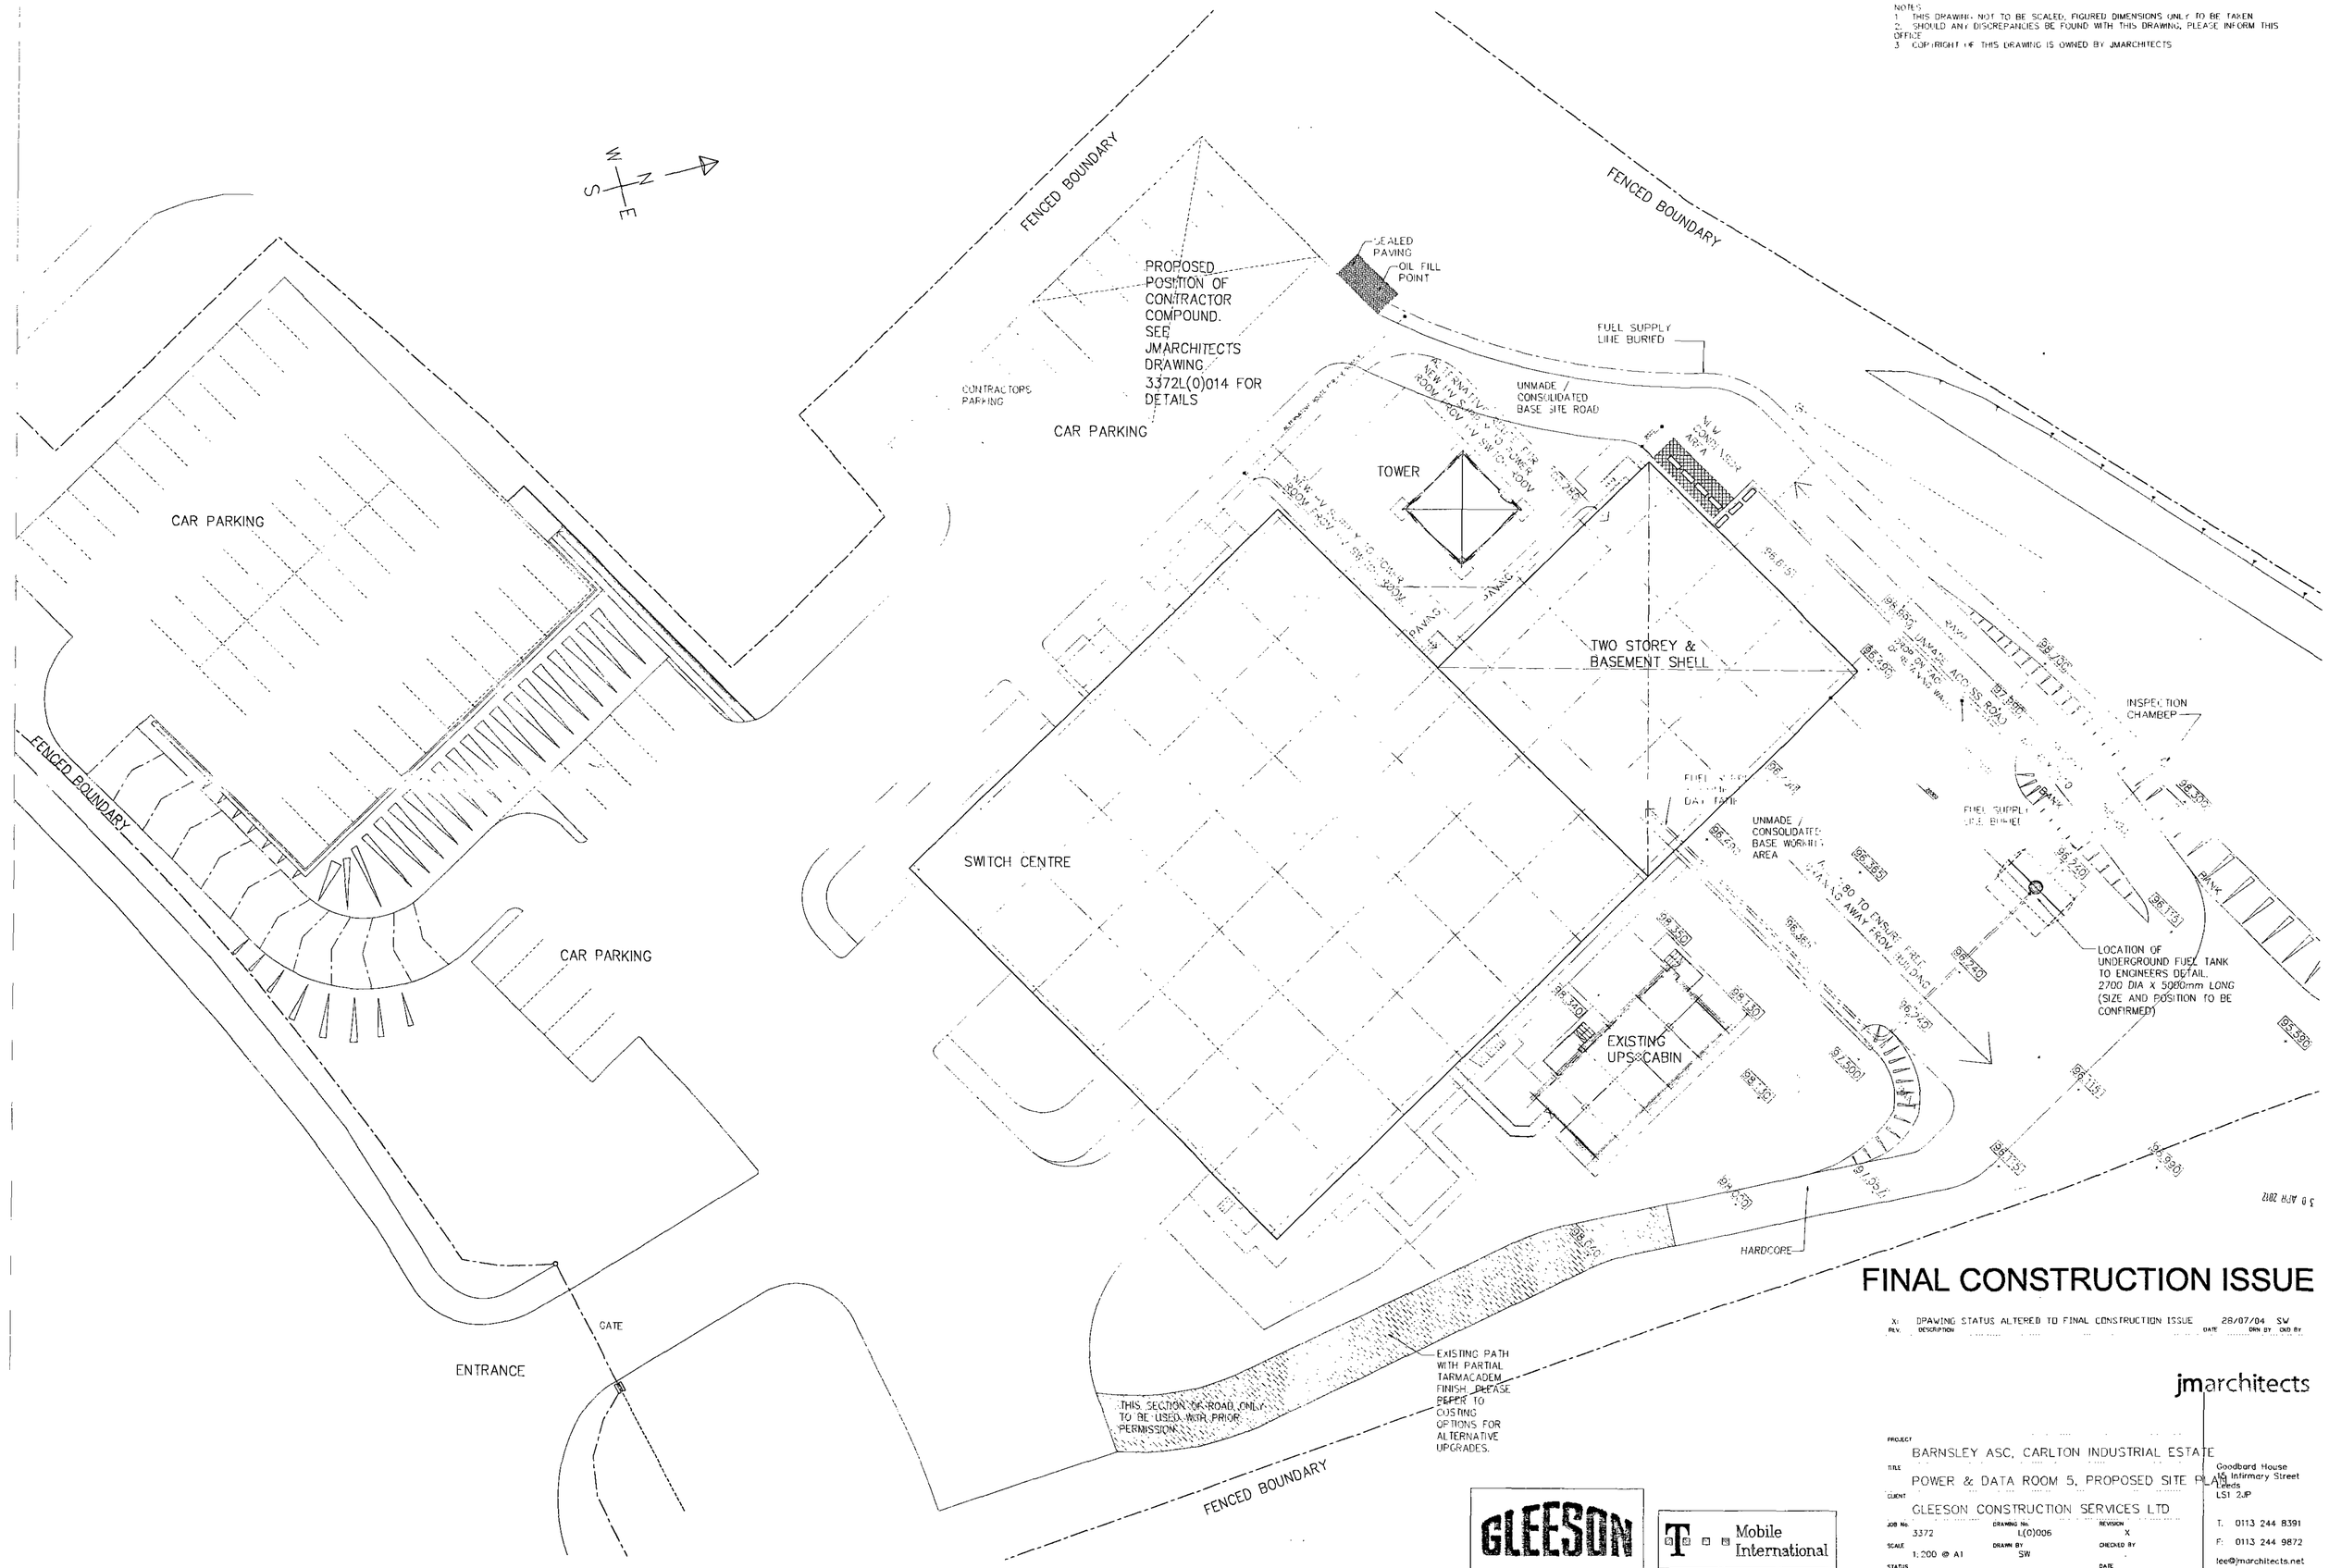

30 APR 2012

FINAL CONSTRUCTION ISSUE

REV.	DESCRIPTION	DATE	DRN BY	CKD BY
X:	DRAWING STATUS ALTERED TO FINAL CONSTRUCTION ISSUE	28/07/04	SW	

jmarchitects

PROJECT	BARNSLEY ASC, CARLTON INDUSTRIAL ESTATE
TITLE	POWER & DATA ROOM 5, PROPOSED SITE PLAN
CLIENT	GLEESON CONSTRUCTION SERVICES LTD

JOB No.	DRAWING No.	REVISION
3372	L(0)006	X
SCALE	DRAWN BY	CHECKED BY
1:200 @ A1	SW	-
STATUS		DATE
FINAL CONSTRUCTION ISSUE		JULY 2004

Goodbard House
16 Infirmary Street
Leeds
LS1 2JP


T: 0113 244 8391
F: 0113 244 9872
lee@jmarchitects.net
www.jmarchitects.net

GLEESON


T Mobile International

Notes :-


1. This drawing to be read in conjunction with all relevant Architects, Engineers & Specialist drawings and specifications.

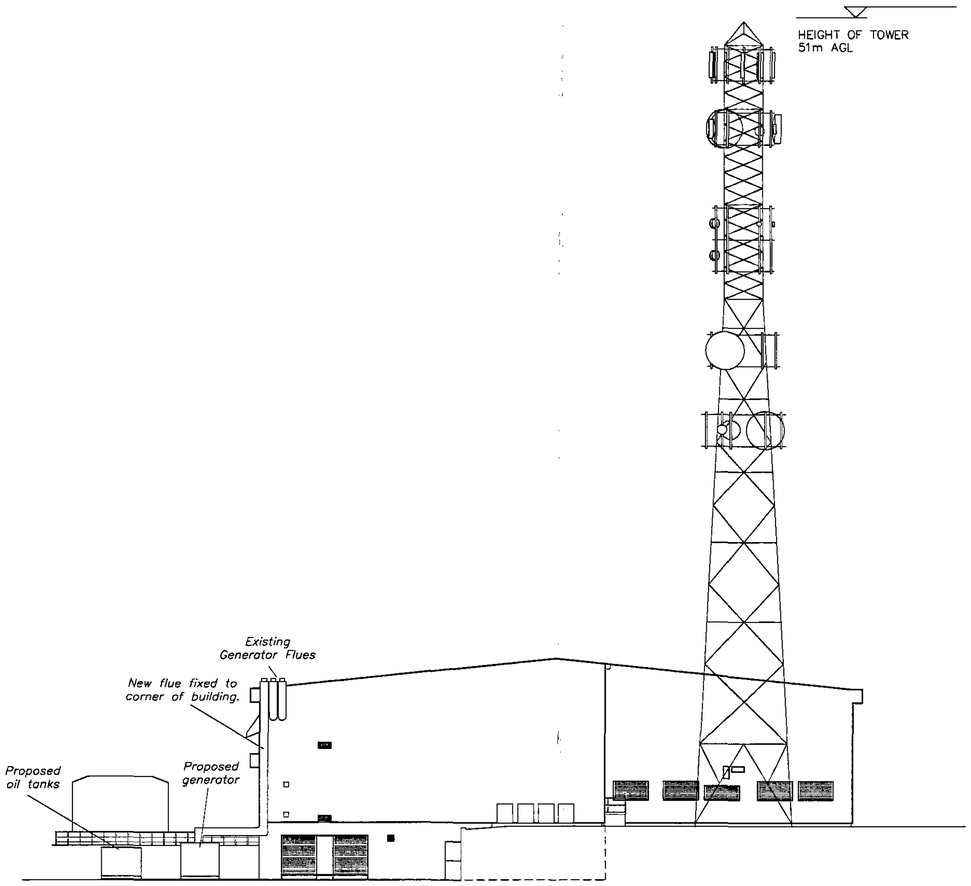

NORTH WEST ELEVATION (BEHIND RETAINING WALL)

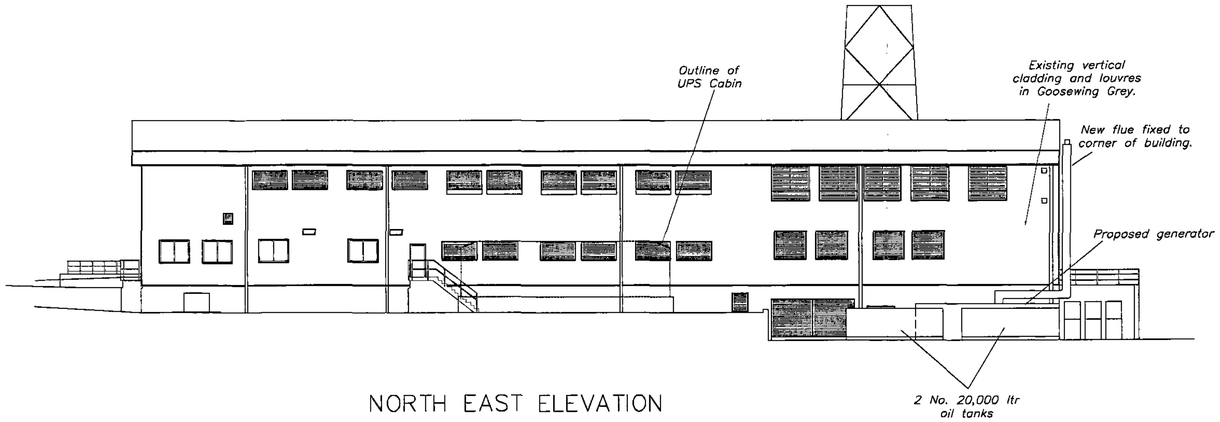

NORTH EAST ELEVATION

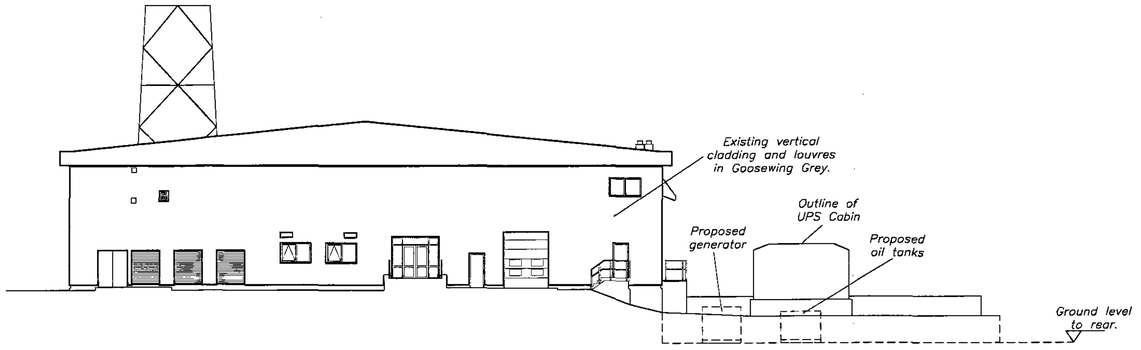

SOUTH EAST ELEVATION

3 0 APR 2012

Rev	Date	Comment
.	25.04.12	ISSUED FOR PLANNING APPROVAL

scale 1:200 @ A1
METRES 0 4 8 12

clive adams associates ltd
Consulting Engineers
15 The Parade, Harold Park,
Romford, Essex, RM3 0AQ.
Telephone: (01708)344344 Facsimile: (01708)349606
E-mail address: design@cliveaa.com

Project
Everything Everywhere
Barnsley
Generator Upgrade

Title
Proposed Elevations


Drawn	Checked	Date	Scale
K.R.	C.I.A.	Apr 12	1:200@A1

Drawing No: 7131/03
Rev: .


Cad File: \Network\Drawings\EverythingEverywhere

Notes :-


1. This drawing to be read in conjunction with all relevant Architects, Engineers & Specialist drawings and specifications.

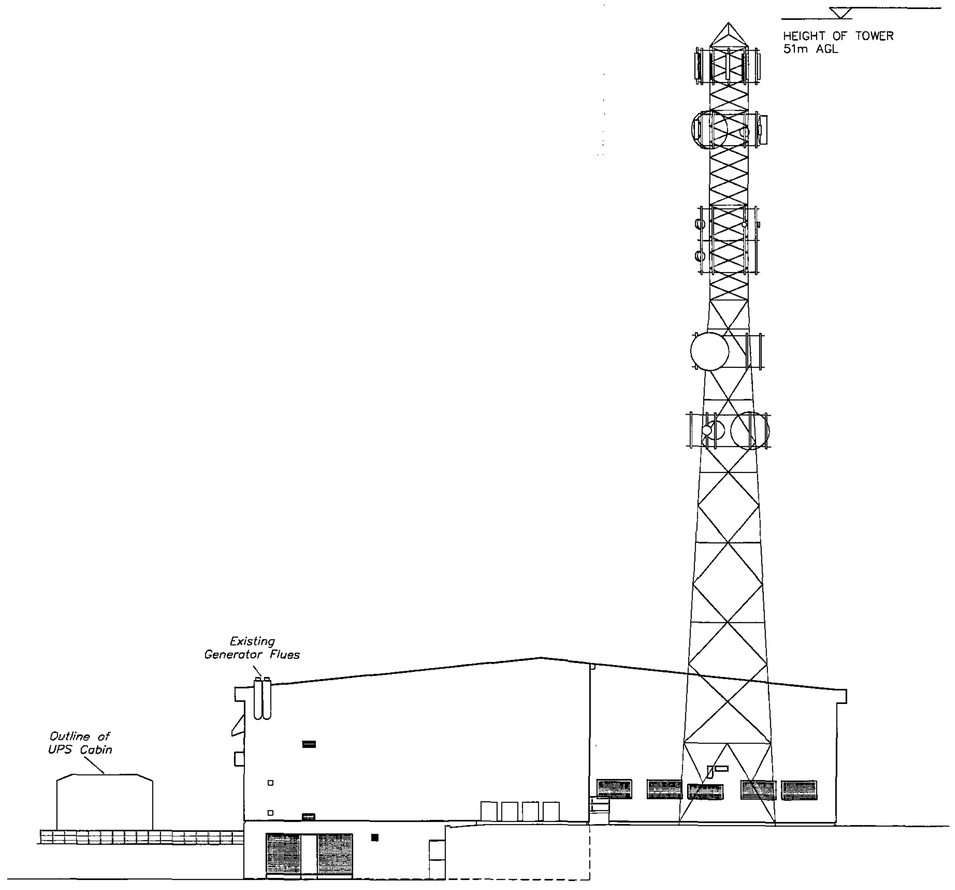

NORTH WEST ELEVATION (BEHIND RETAINING WALL)

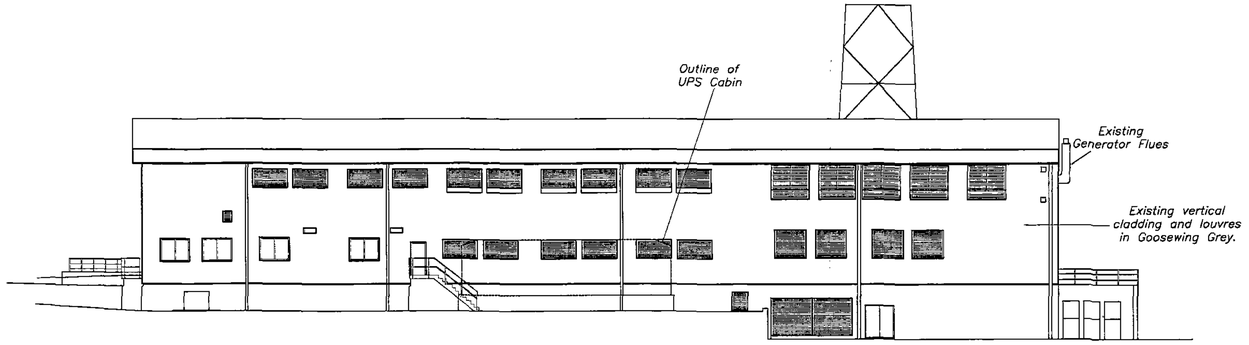

NORTH EAST ELEVATION

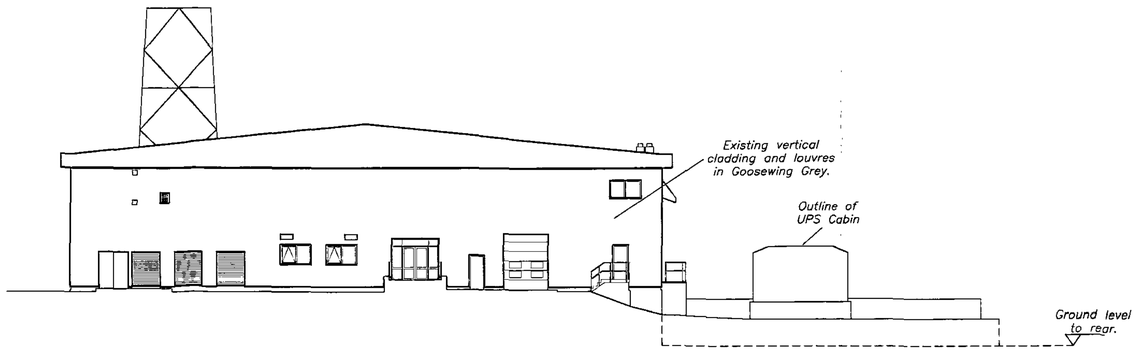

SOUTH EAST ELEVATION

30 APR 2012

Rev	Date	Comment
.	26.04.12	ISSUED FOR PLANNING APPROVAL

scale 1:200 @ A1
METRES 0 4 8 12

clive adams associates ltd
Consulting Engineers
15 The Parade, Harold Park,
Romford, Essex, RM3 0AQ.
Telephone: (01708)344344 Facsimile: (01708)349606
E-mail address: design@cliveaa.com

Project
Everything Everywhere
Barnsley
Generator Upgrade

Title
Existing Elevations

Drawn	Checked	Date	Scale
K.R.	C.I.A.	Apr 12	1:200@A1


Drawing No
7131/02

Rev
.

Cad File: \Network\Drawings\EverythingEverywhere\7131

Notes :-

1. This drawing to be read in conjunction with all relevant Architects, Engineers & Specialist drawings and specifications.

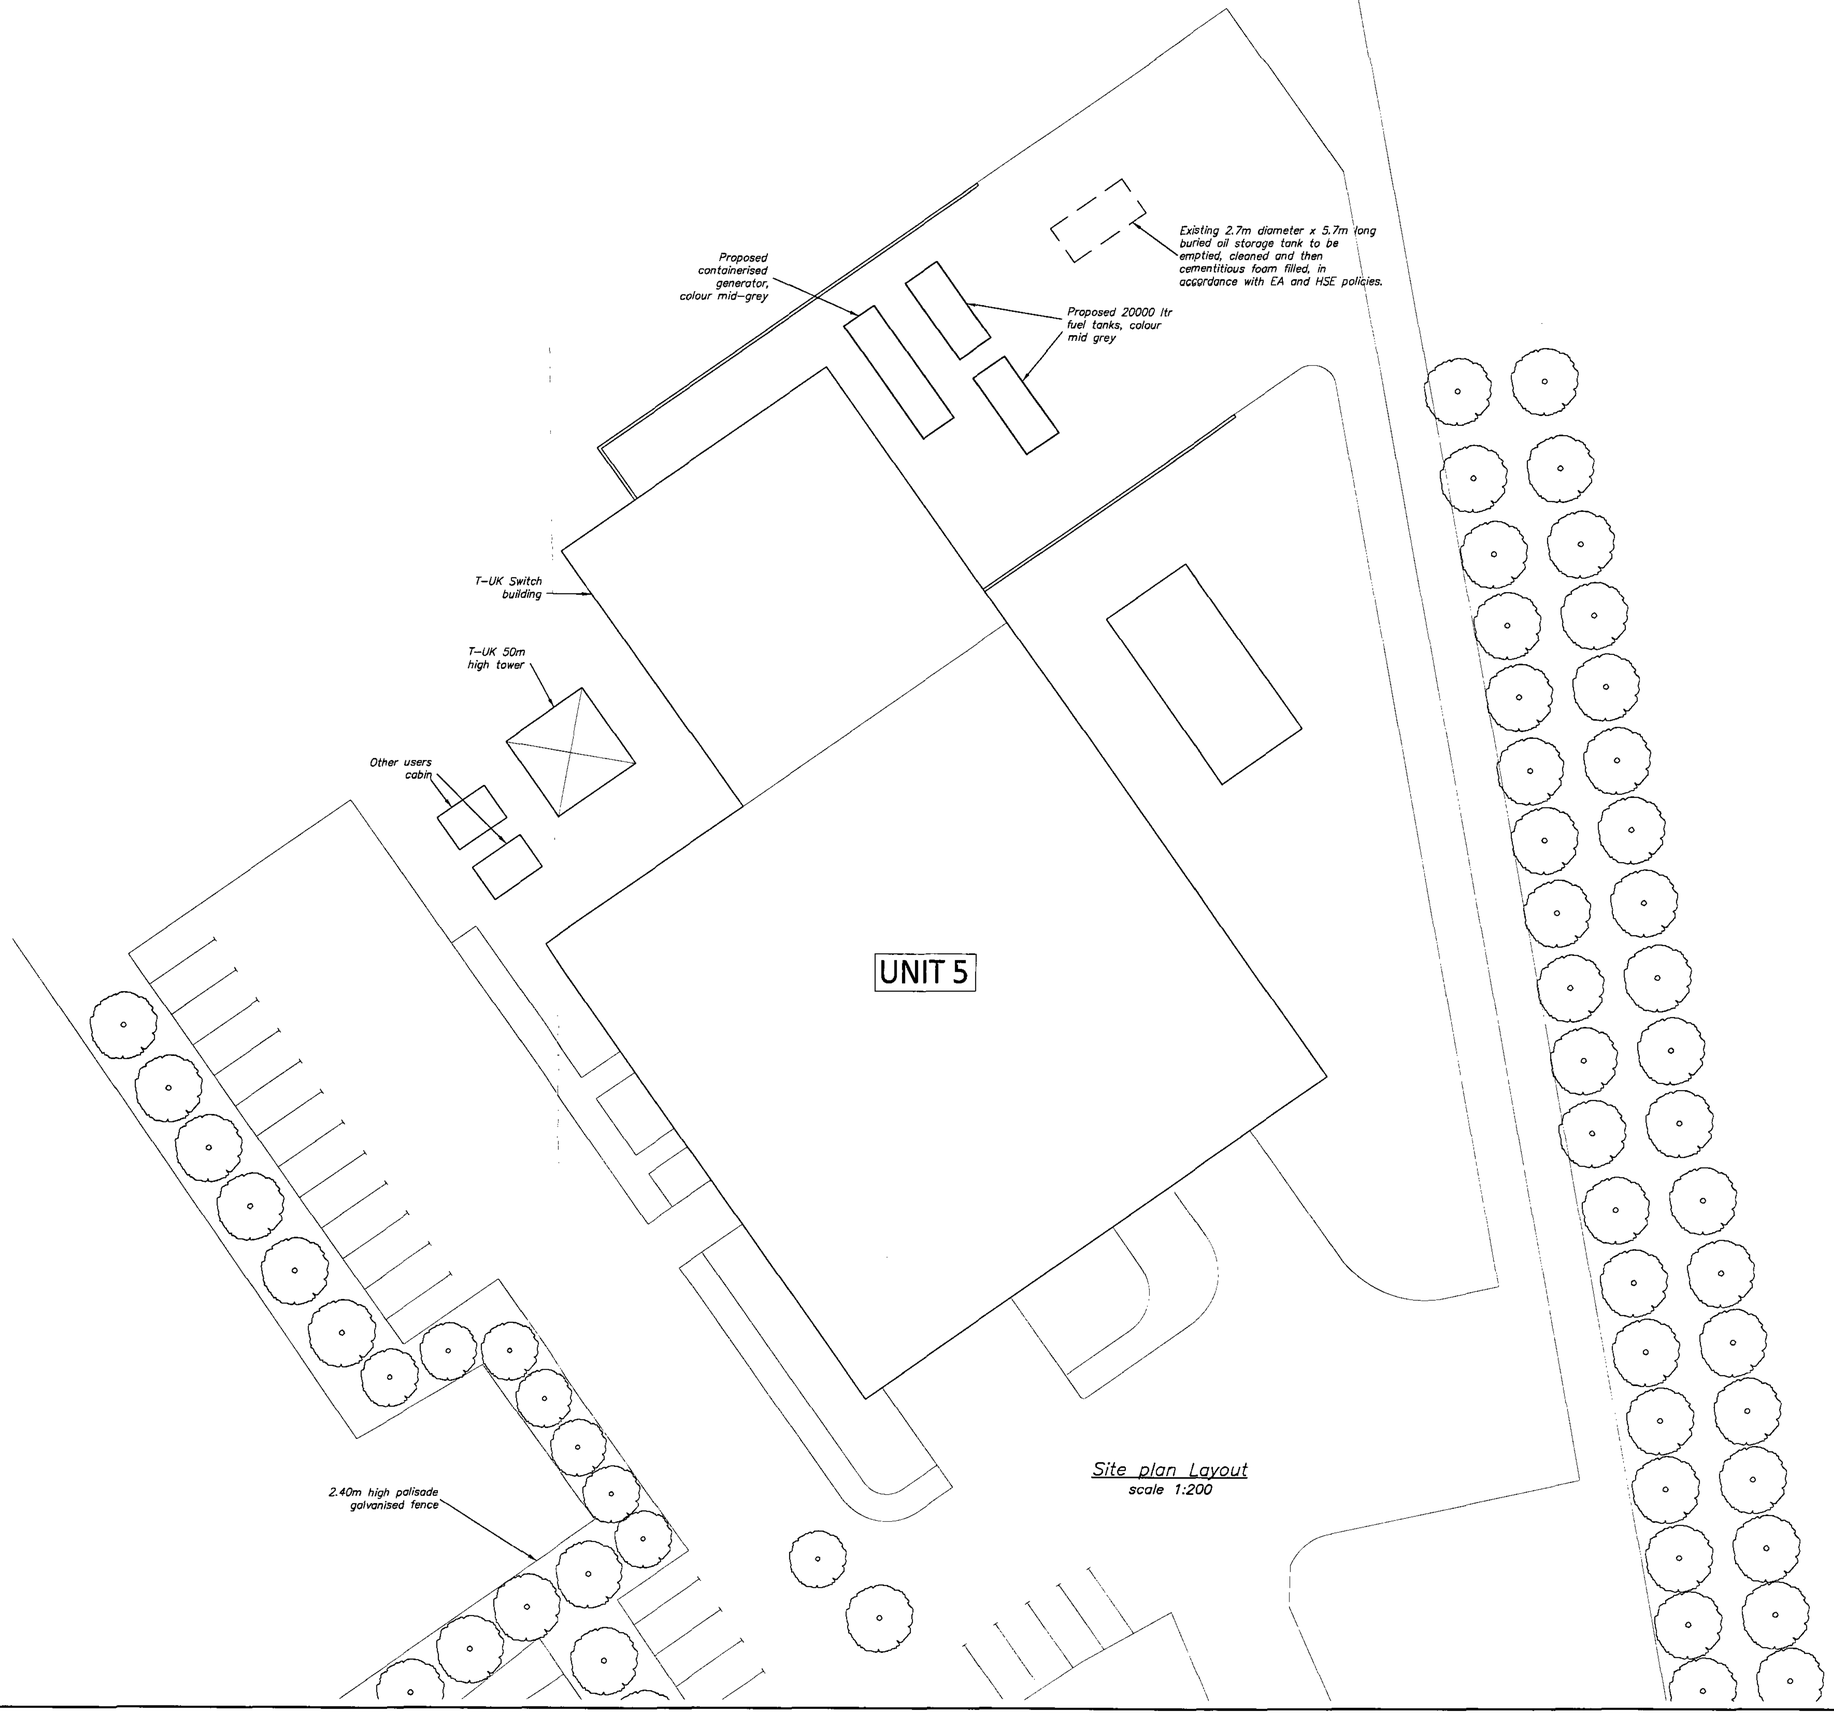

Site plan Layout
scale 1:200

5.0 AA-F 2012

Rev	Date	Comment
.	26.04.12	ISSUED FOR PLANNING APPROVAL

METRES 0 1 2 3 — scale 1:50 @ A1
METRES 0 2 4 6 — scale 1:100 @ A1

clive adams associates ltd
Consulting Engineers
15 The Parade, Harold Park,
Romford, Essex, RM3 0AQ.
Telephone: (01708)344344 Facsimile: (01708)349606
E-mail address: design@clivead.com

Project
Everything Everywhere
Barnsley
Generator Upgrade

Title
Proposed Site Layout

Drawn	Checked	Date	Scale
K.R.	C.I.A.	April 2012	1:200@A1

Drawing No: 7131/01
Rev: .

Cad File: \Network\Drawings\Everything Everywhere\Barnsley