
AMENDED - PROPOSED SITE PLAN

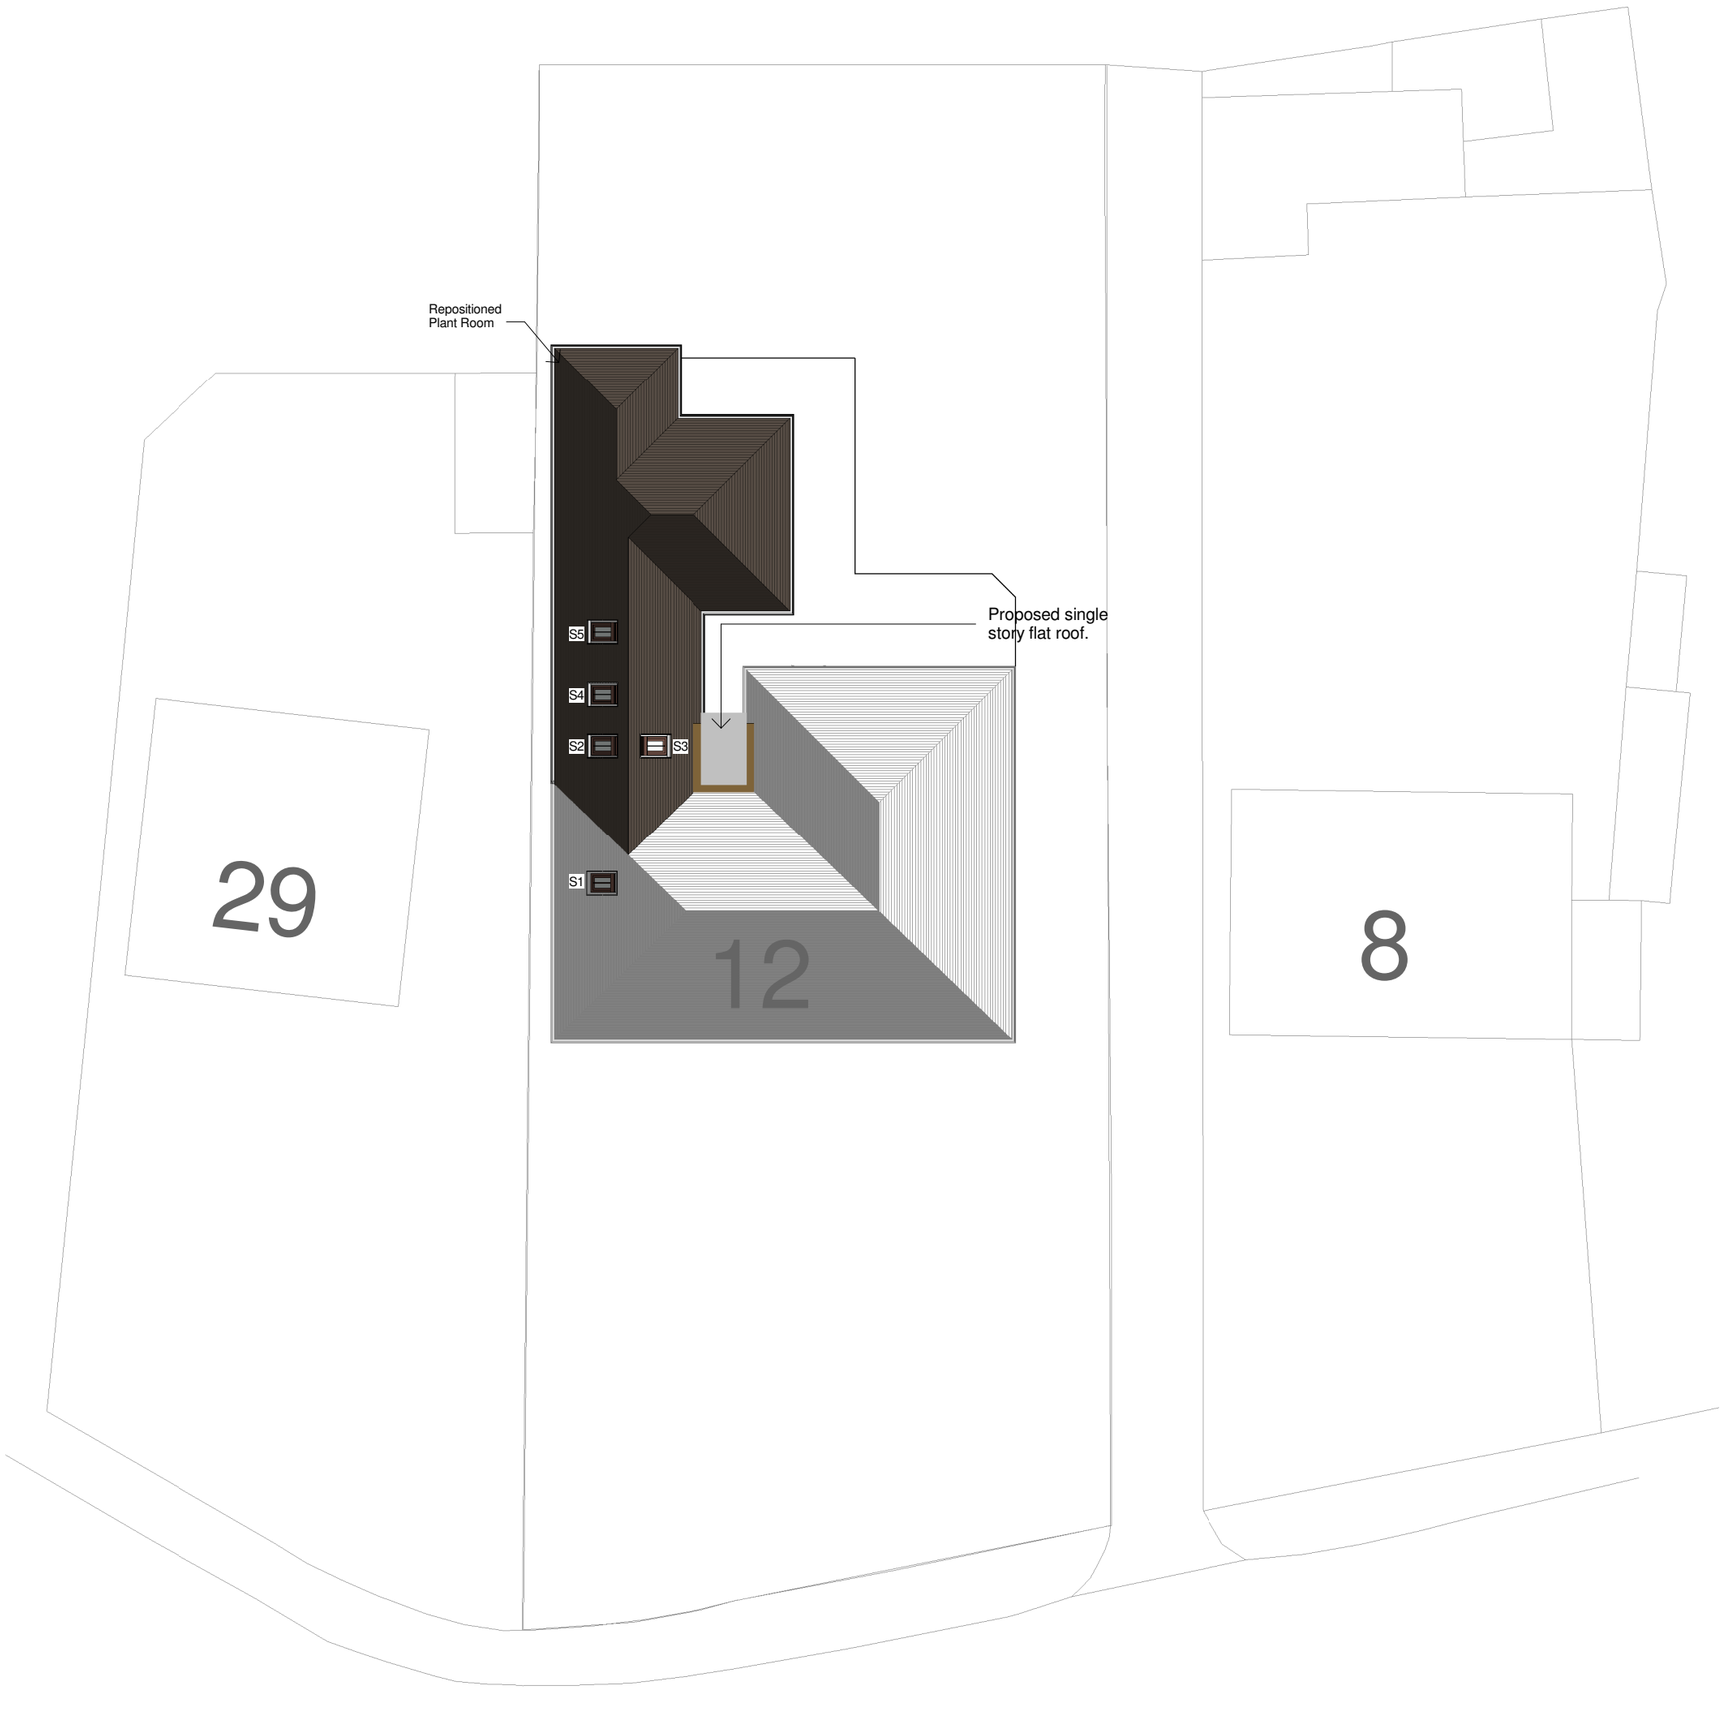

steven docker
ASSOCIATES

Chartered Surveyors
& Designers for the Disabled

Park House, Parkway, Holmes Chapel
Cheshire, CW4 7BA
W: www.stevendocker.co.uk **T:** 01477 544499
E: info@stevendocker.co.uk **F:** 01477 544433

Client
Mr Adam Turton

Contract
12 Common Road, Thurnscoe, Rotherham

Drawing
Amended- Proposed Site Plan

Drawn by	Checked by	Date
NJB	JPC	March 14
Drawing No	**Rev**	**Scale**
CNC 2303/ 04	A	1 : 200
		Size A3

COPYRIGHT
This Drawing, design proposal and its content are protected by copyright and can only be used under license and with the expressed authority of Steven Docker Associates.