


House Type Aslin
4 Bed, 7 Person
103.3 m² / 1112.0 ft²

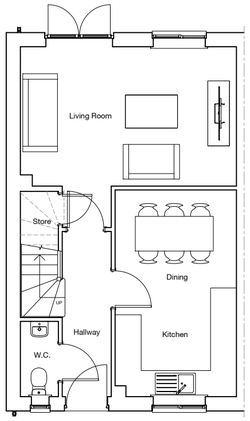


Ground Floor Plan

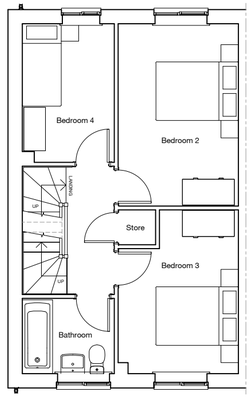

First Floor Plan

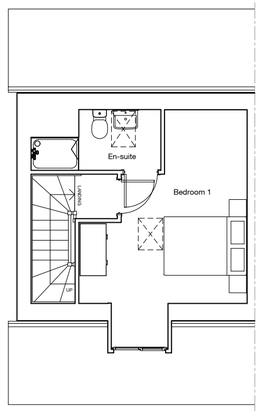

Second Floor Plan

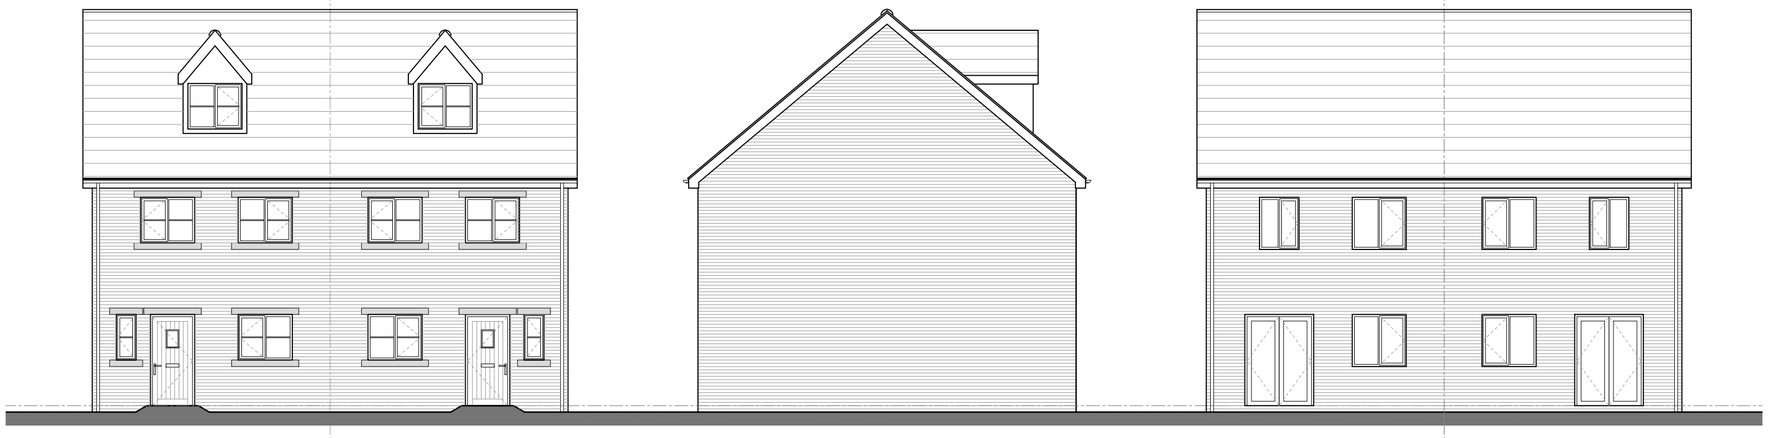

Front Elevation

Side Elevation

Rear Elevation

0 5 10cm

Notes | Sketch schemes may be based on plan information of unknown origin and is subject to verification and survey. Contractors must verify all dimensions on site before commencing any work or shop drawings. This drawing is not to be scaled. Use figured dimensions only. Ensure digital versions are plotted at 'Actual Size'. Building areas are liable to adjustment over the course of the design process due to ongoing construction detailing developments. Subject to statutory approvals and survey. The bar above is to check that the drawing has been printed to scale.

Materials Key

- Red brick walls
- Grey concrete roof tiles
- Artstone sills and heads to front elevation
- White uPVC double glazed windows and patio doors
- White uPVC fascia boards and soffits
- Black uPVC rainwater goods
- Composite front door (colour TBC)

Rev	Date	Description	Drawn	Checked
A	21.01.21	Elevation features amended	CR	

Project: High Street, Shafton

Drawing: House Type Aslin

Client: Vistry Partnerships Limited

BIM Suitability Description: SUITABLE FOR INFORMATION — BIM Suitability Code: S2

Status: Planning
Date: 06.01.21
Drawn: CR
Checked: GE
Scale (A2): 1:100

2 Riverside Way, Whitehall Waterfront, LEEDS ■, LS1 4EH, t 0113 819 8041
320 City Road, Angel, LONDON □, EC1V 2NZ, t 0203 883 8602
w edwardarchitecture.co.uk
e info@edwardarchitecture.co.uk

edward architecture

Project 0812 - Originator EA - Discipline A - Drawing No P023 - Rev A