


NOTES:
All dimensions must be checked on site and not scaled from this drawing.

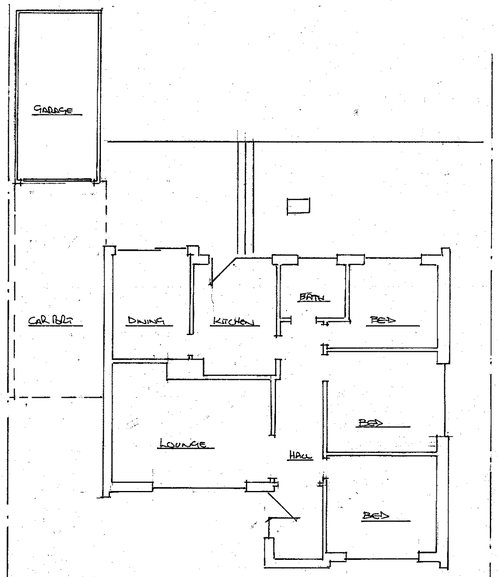


EXISTING GROUND FLOOR PLAN

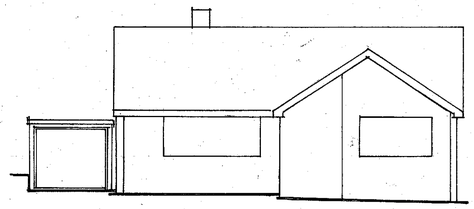


EXISTING FRONT ELEVATION

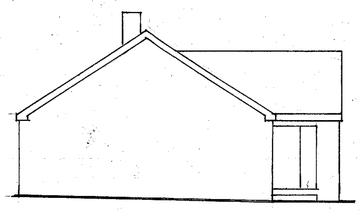


EXISTING SIDE ELEVATION

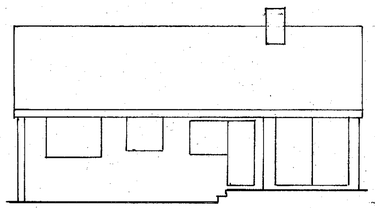


EXISTING REAR ELEVATION

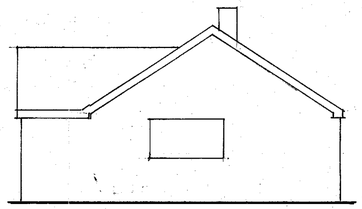


EXISTING SIDE ELEVATION.

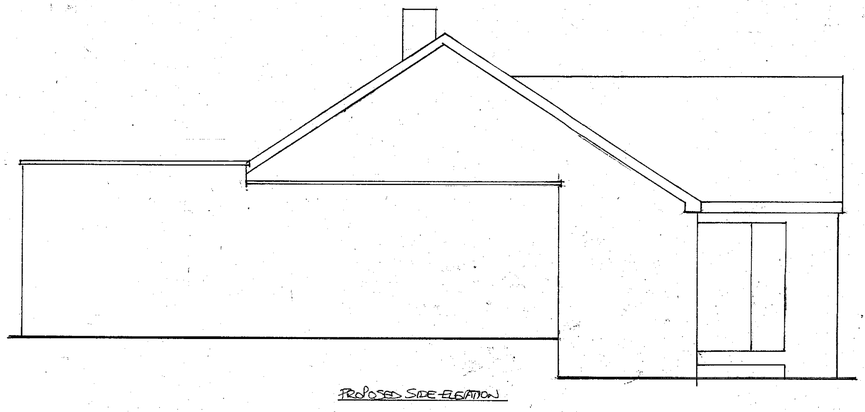


PROPOSED SIDE ELEVATION

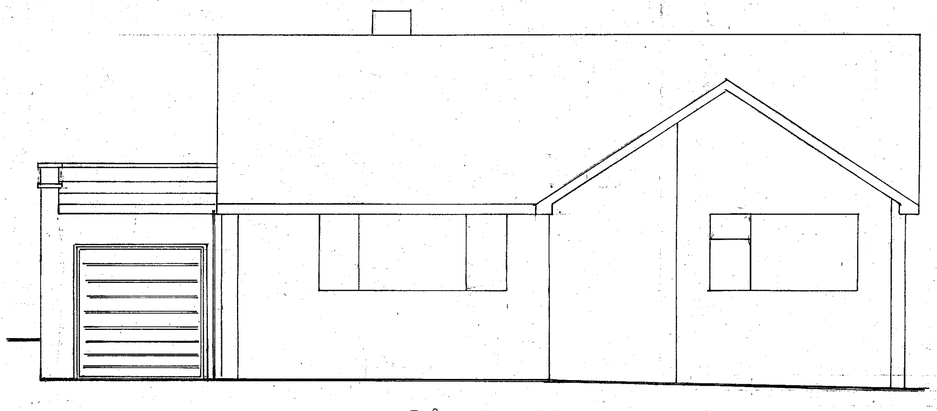


PROPOSED FRONT ELEVATION

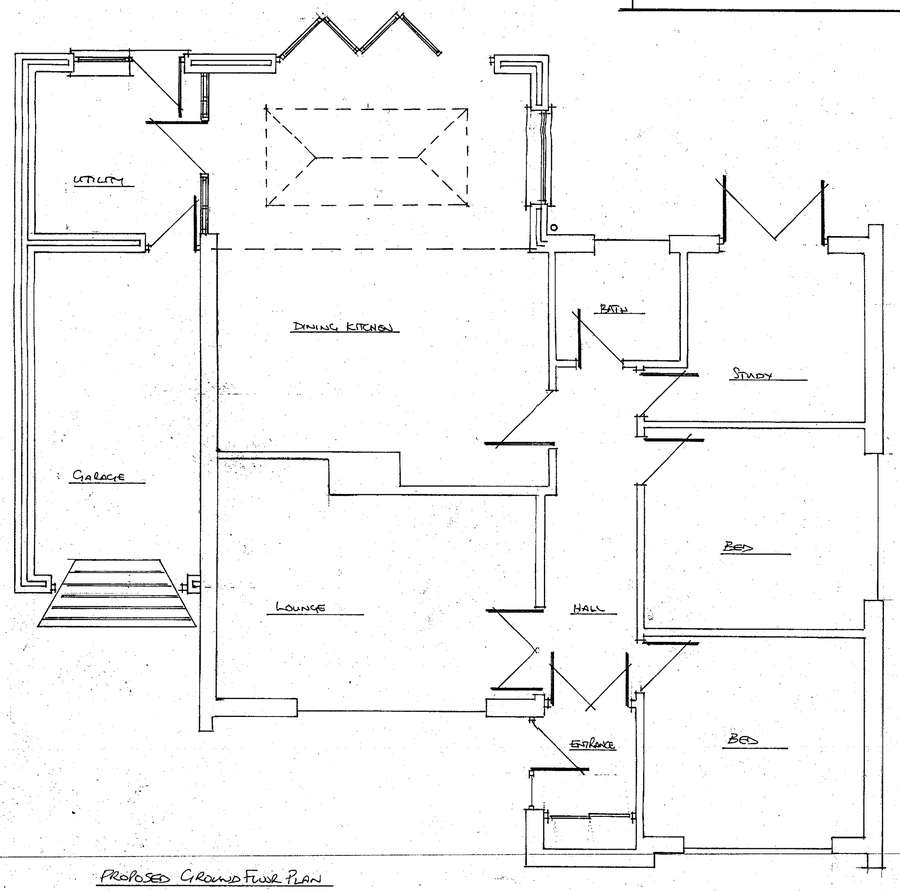

PROPOSED GROUND FLOOR PLAN

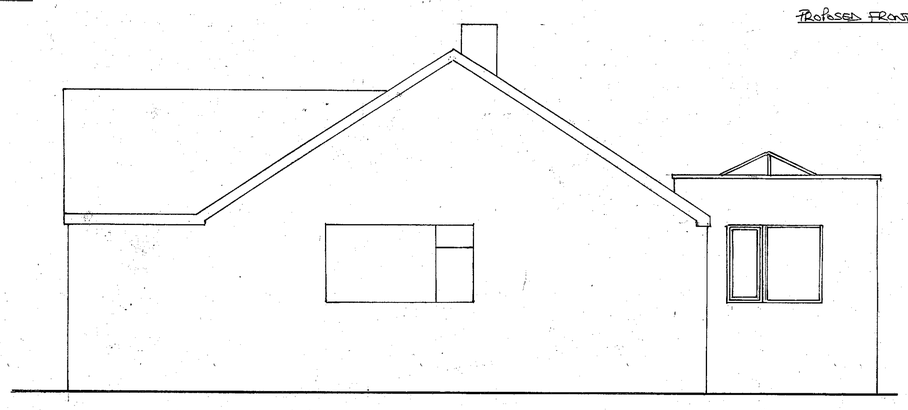

PROPOSED SIDE ELEVATION

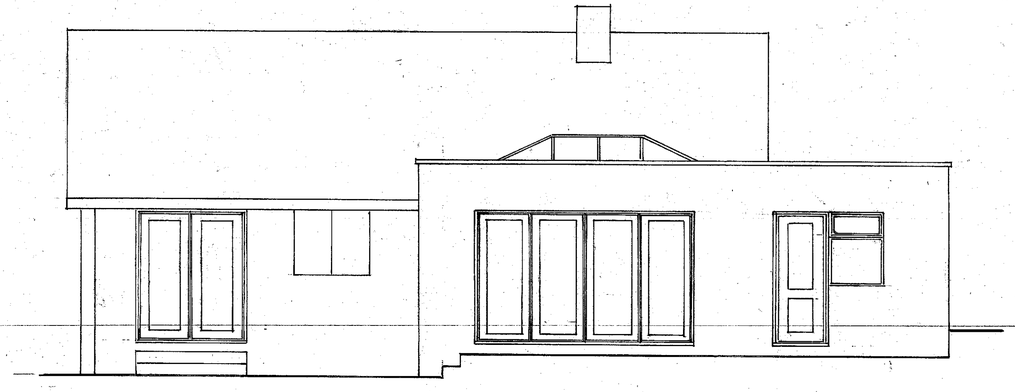

PROPOSED REAR ELEVATION

RECEIVED
03 DEC 2014
Received by
PLANNING

Client
MR. D BURNS & MS. L SHILLETO

Job Title
PROPOSED EXTENSION
TO NO1 ROWAN DRIVE
GAWBER
BARNSLEY
S75 2JG

Drawing Title
ELEVATIONS & PLANS

Scale 1:100 1:50

Date NOV 2014 | Drawn by

Drg No. DB/1114/01 | Rev.

A PRODUCT OF THE UNO RANGE-ARCHITECT CAT. No 7311

594 x 841mm A1