


DRG No. 1

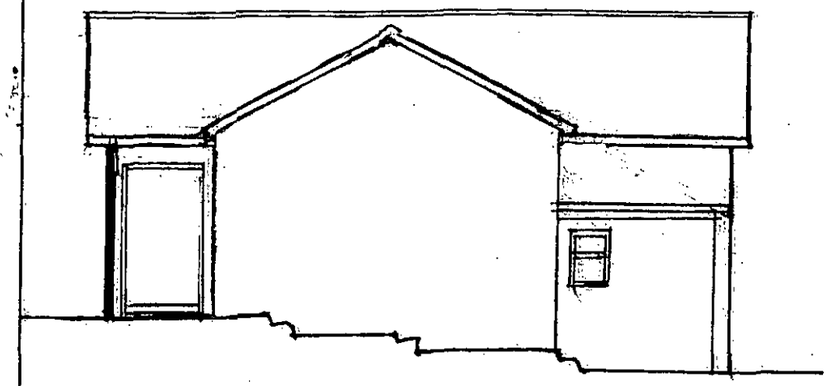


North Elevation (Side)

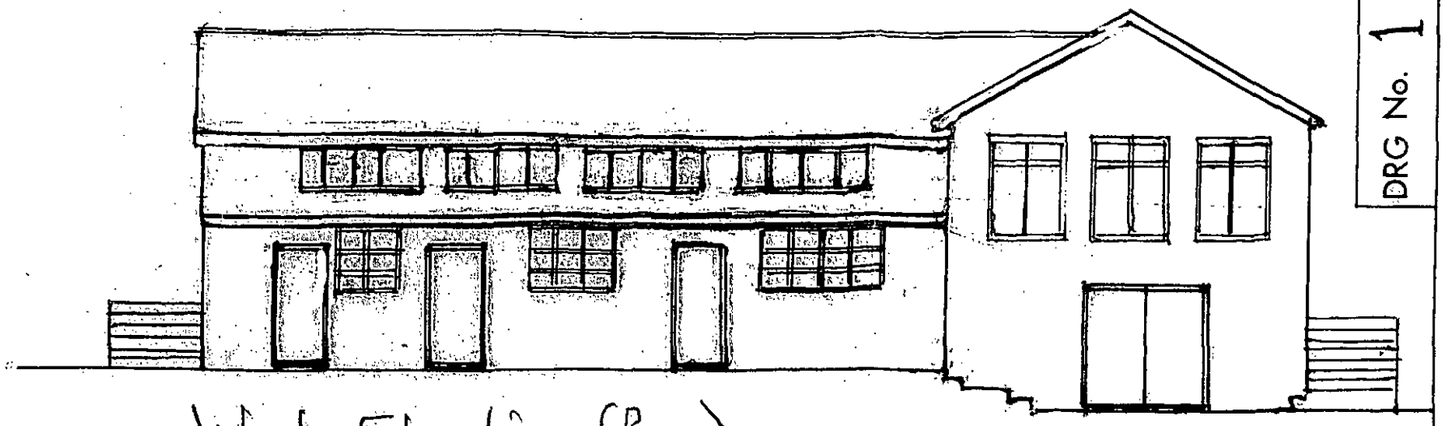

West Elevation (Rear)

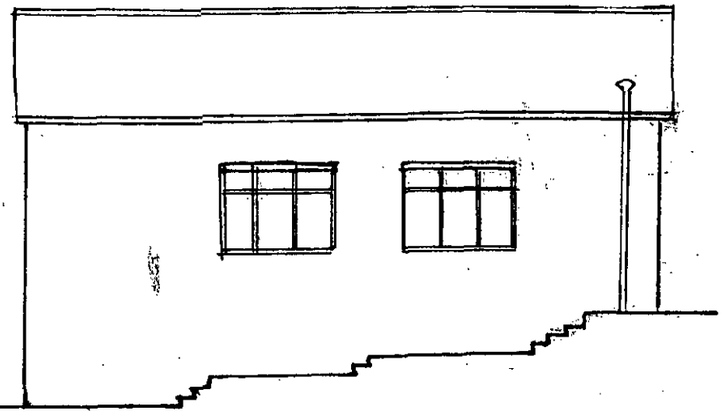

South Elevation (Side)

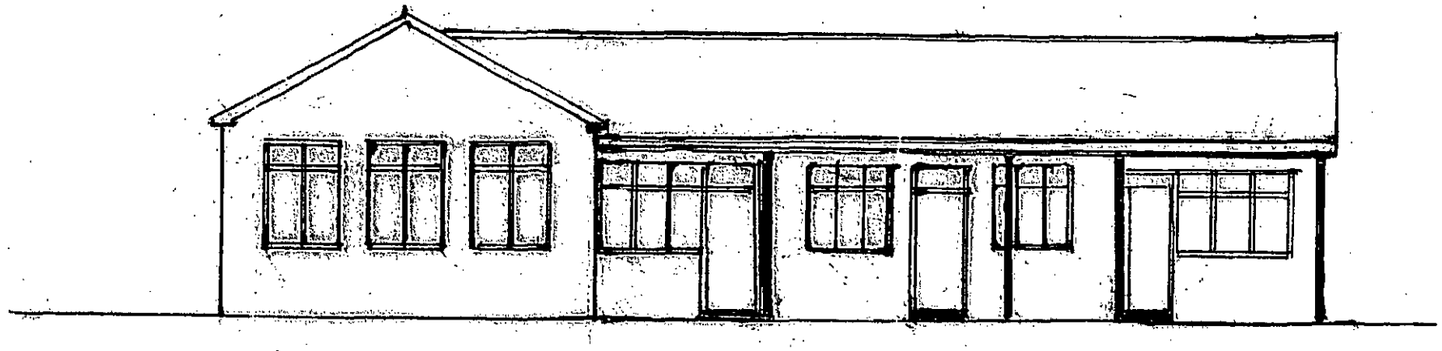

East Elevation (Front)

DRAWING ONE - EXISTING

	Grimethorpe Sports Ground			
	2 Brierley Road			
	Grimethorpe — Pavilion Works			
No.	DESCRIPTION	CHK'D	APP'D	DATE

Access to Sport and Recreation Ltd
Acorn Centre, High Street, Grimethorpe S72 7BB

All Existing Windows Are Covered With Steel Mesh.
Existing Doors On The West Elevation Have Steel Bar Outer Frames


DRAWN	TRACED	CHECKED	APPROVED	DATE	SCALE
RJ				15 Nov 10	1 : 100

DRAWING No. ONE


A PRODUCT OF THE UNO RANGE - ENGINEERS CAT. No.7303

420x297mm A3


DRG No. 2

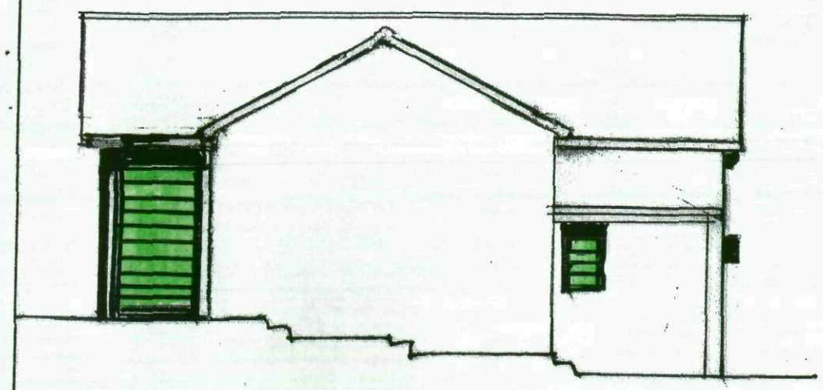


North Elevation (Side)

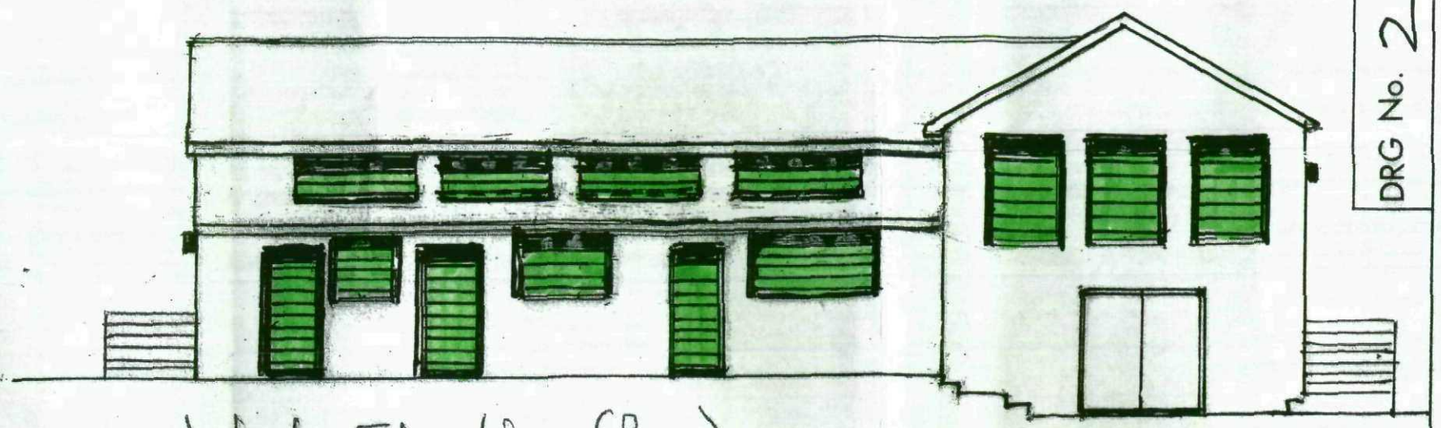

West Elevation (Rear)

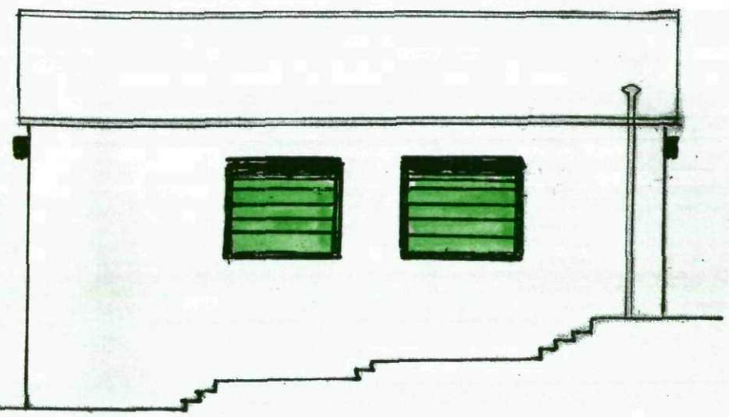

South Elevation (Side)

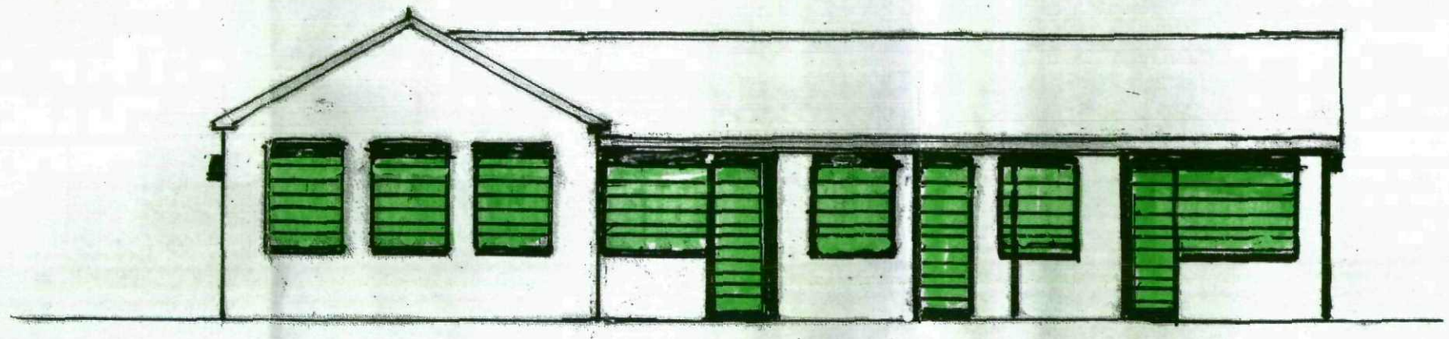

East Elevation (Front)

NOTE ON PROPOSED SHUTTERS:
Shutter width is door/window opening plus 150 mm.
Motor box at head is 305 mm by 305 mm, above each opening; motor boxes are shown as solid black

DRAWING TWO - PROPOSED SHUTTERS

(Proposed Shutters Shaded Light Green)

Technical Information on Shutters On Separate Sheet.

All Existing Windows Are Covered With Steel Mesh.
Existing Doors On The West Elevation Have Steel Bar Outer Frames

No.	DESCRIPTION	CHK'D	APP'D	DATE
	Grimethorpe Sports Ground			
	2 Brierley Road			
	Grimethorpe — Pavilion Works			

Access to Sport and Recreation Ltd
Acorn Centre, High St, Grimethorpe S72 7BB

DRAWN	TRACED	CHECKED	APPROVED	DATE	SCALE
PN				15 Nov 10	1:100


DRAWING No. TWO

A PRODUCT OF THE UNO RANGE - ENGINEERS CAT. No.7303

420x297mm A3

Ordnance Survey®

OS Sitemap®

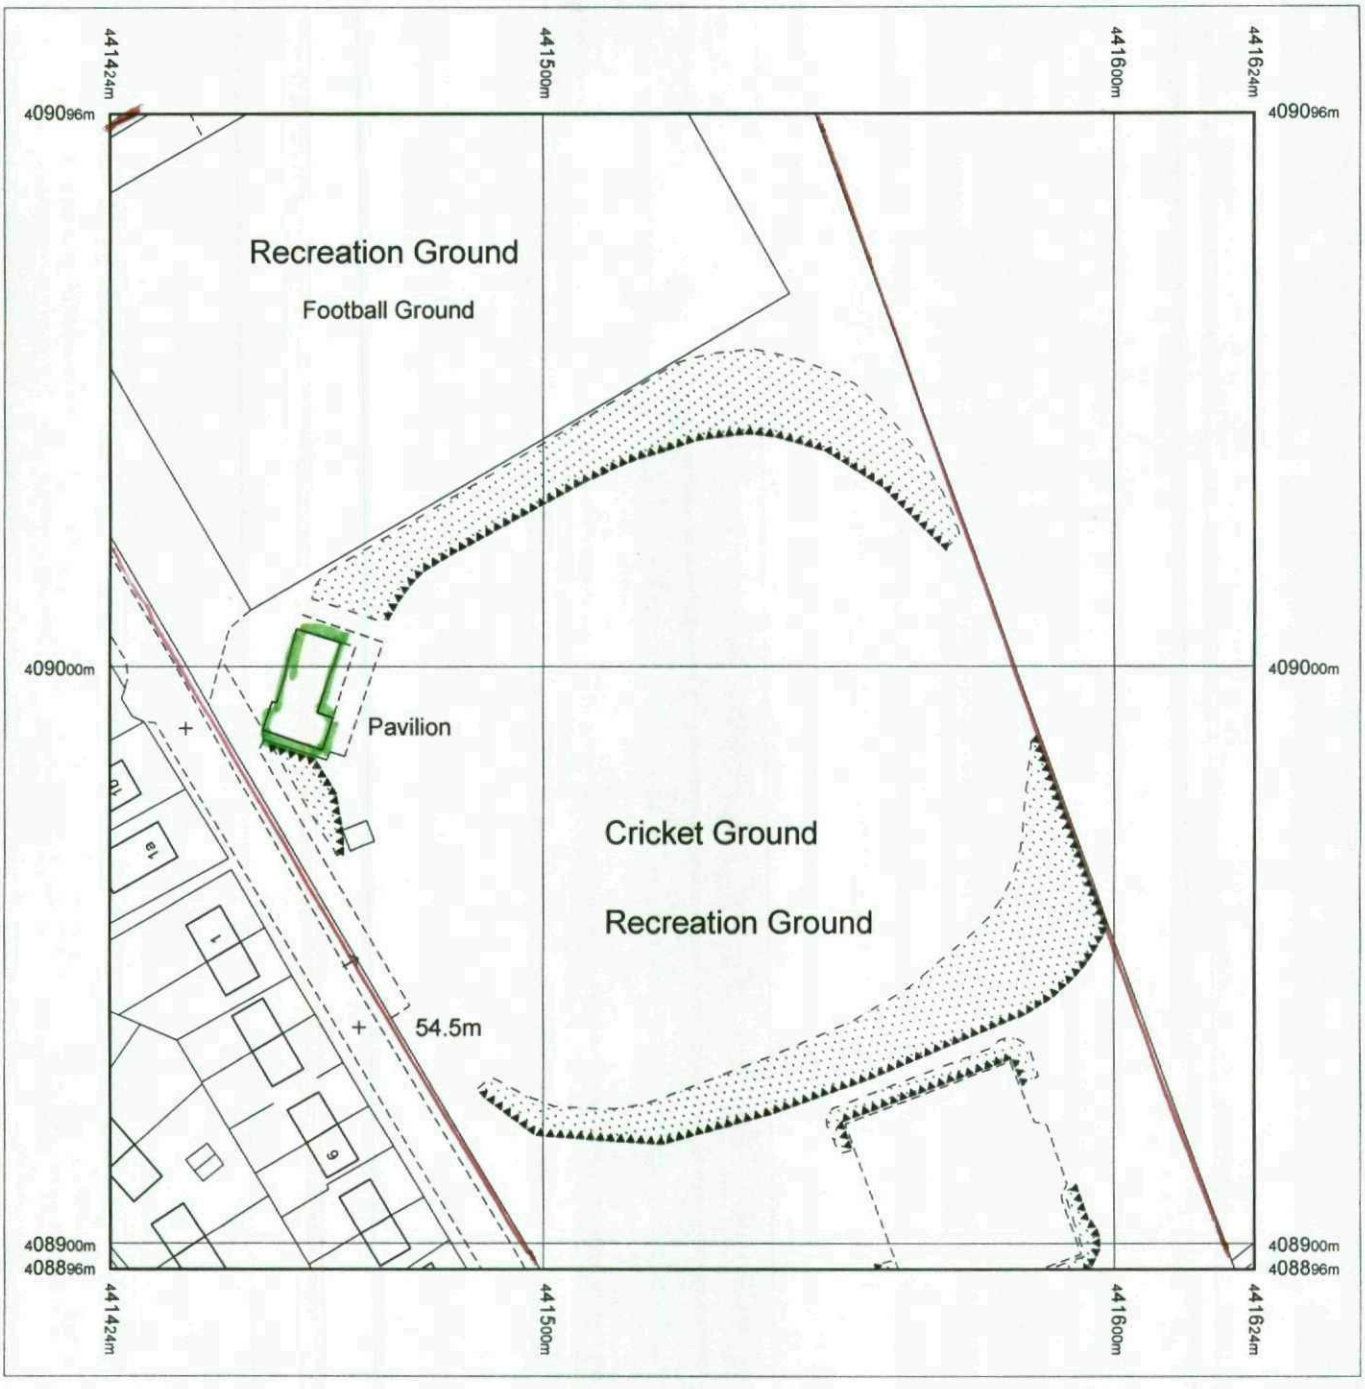

Produced 25.10.2010 from the Ordnance Survey National Geographic Database and incorporating surveyed revision available at this date. © Crown Copyright 2010.

Reproduction in whole or part is prohibited without the prior permission of Ordnance Survey.

Ordnance Survey, the OS Symbol and OS Sitemap are registered trademarks of Ordnance Survey, the national mapping agency of Great Britain.

The representation of a road, track or path is no evidence of a right of way.

The representation of features as lines is no evidence of a property boundary.

Part or all of this OS Sitemap is enlarged from mapping produced at one or more of the following scales: 1:1250, 1:2500, 1:10000.

Metres
0 20 40

Scale 1:1250

Supplied by: **Barnsley MBC**
Serial number: 00026900
Centre coordinates: 441524.5 408995.5

Further information can be found on the OS Sitemap Information leaflet or the Ordnance Survey web site: www.ordnancesurvey.co.uk

Site boundary edged RED
Pavilion edged GREEN

Access to Sport and Recreation Limited
(Company Limited by Guarantee, number 07100925)

TECHNICAL NOTE/DESIGN STATEMENT TO ACCOMPANY THE DRAWINGS FOR PLANNING AND BUILDING REGULATIONS APPROVALS FOR THE PROVISION OF POWERED SHUTTERS TO EXTERNAL DOORS AND WINDOWS AT GRIMETHORPE SPORTS GROUND

Introduction and Background

1. The Board of Access to Sport and Recreation Limited (ASRL) is securing a long lease of the Grimethorpe Sports Ground premises (formerly Grimethorpe Miners' Welfare) at Brierley Road, Grimethorpe, from the Coal Industry Social Welfare Organisation (CISWO). ASRL is seeking grant from the Coalfields Regeneration Trust for a number of security related works at the pavilion within the Sports Ground, following much damage through vandalism and forced entry. ASRL works closely with Barnsley MBC and is committed to the development of Grimethorpe Sports Ground. It works in partnership with other local organisations that use or wish to use the facilities at the ground.

2. Despite significant public sector grant inflows into Grimethorpe, mainly on infrastructure provision, Grimethorpe remains one of the most economically disadvantaged parts of Barnsley. A schedule that sets out the key indicators for Grimethorpe is **attached** to this note. It is based largely on how the Grimethorpe Super Output Areas (SOAs) perform relative to the rest of England and Wales. The two SOAs within the majority part of Grimethorpe are highly deprived on most indicators. Whereas the SOA 006C covering Grimethorpe central is generally more deprived than SOA 006D covering Ladywood, the Ladywood area is more deprived in terms of education, skills and training. Further, most of the indicators relating to central have worsened between 2004 and 2007, in contrast to many other parts of Barnsley Borough. Quite simply, any national economic upturn seems to have passed much of Grimethorpe by. There are major health factors of concern in Grimethorpe, evidenced by the Health, Deprivation and Disability indicators. Grimethorpe central SOA is in the most deprived 1% of areas nationally and Grimethorpe Ladywood is in the most deprived 0.8%. There is therefore an imperative in addressing health issues through the provision of active recreation facilities. The work of ASRL in consolidating and developing the facilities at Grimethorpe Sports Ground is therefore of paramount importance.

3. The football and pavilion facilities are used at present by three teams, namely AFC Grimethorpe, West Green FC and Grimethorpe Kestrels Junior Club. The cricket square and pavilion are used by Grimethorpe Cricket Club. Other local organisations interested in using the facilities include Grimethorpe St Johns' Ambulance, Grimethorpe Majorettes and the Brierley Cubs Junior football team. The activities of all these organisations

will be curtailed or ended if the pavilion (which provides toilet, changing facilities for players and officials) and a social room is not secured and developed further.

Technical Aspects of the ASRL Proposals

4. Although all exterior windows have external steel mesh covers, this does not prevent windows being broken by bars being shoved through the mesh. The provision of shutters to all external doors and windows (with the exception of the ground floor garage area which has steel doors) is considered essential in preventing further damage and assuring potential grant providers that the facility will be protected as far as possible.

5. The proposed shutters will be provided by HAT Shutters Limited, Unit B3 Grove Park, Grimethorpe, Barnsley S72 7BF. They are electric operated security roller shutters to the external doors and windows shown on the 1: 100 scale elevation drawings. Technical information provided by HAT Shutters is **attached.**

6. The motors are 240 volts single phase ac, with torque ratings between 60 Nm and 100Nm. The motor units will be supplied from a designated MCB within the electrical consumer unit, with switched fused spurs supplying units in close proximity on the building. The shutter boxes containing the drive motors, gears and rolled shutter drums are to be surface mounted at the top of each opening area, box size 350mm x 350mm, as detailed in drawing number 2. 'Rawlbolts' or similar will be used to fasten the units to the brick outer walls in accordance with the installation standards of the manufacturer, HAT Shutters Limited.

7. All shutters to doors will be operated by key switches in secure, locked boxes on the exterior wall close to the respective shutter. This ensures that door shutters cannot be close by a person within the building. Window shutters will be operated by key switches within the building, with any key unit serving up to four local window shutters.

J Neil Thomas
Project Manager
Access to Sport and Recreation Limited
Acorn Centre
High Street
Grimethorpe
Barnsley S72 7BB

November 2010
Phone: 07961 579172

North Barnsley Partnership Limited **GRIMETHORPE AREA ANALYSIS**

Summary of Lower Layer Super Output Area Information 2004 and 2007 Data

Ranks within the most deprived 20% of areas nationally shown as 'worst' figures for 2007 and 2004
ranks within the most deprived 10% of areas shown in bold
ranks within the most deprived 5% of areas shown in bold and underlined
ALL RANKS ARE OUT OF 32,482 AREAS NATIONALLY (England and Wales)
Red infill depicts indicator worsening between 2004 and 2007
In all other situations, indicators have improved between 2004 and 2007
IMD Score is NOT RANKED; Higher value means more deprived

			2007		2004	
			Value	National	Value	National
Grimethorpe SOA 006C (centred on High Street, centre of area)					**Population 1,681**	
IMD Score	Score Value		60.14		59.56	
IMD Rank	Rank	/32482	898	**2.80%**	983	**3%**
Income Score	Rank	/32482	3603	11.10%	2207	**6.80%**
Employment Score	Rank	/32482	215	**1%**	298	**1%**
Health, Deprivation, Disability	Rank	/32482	352	**1%**	191	**1%**
Education, Skills and Training	Rank	/32482	500	**1.50%**	489	**2%**
Crime and Disorder	Rank	/32482	4460	14%	15817	
Living Environment	Rank	/32482	12640		15528	
Grimethorpe SOA 006D (centred on Ladywood Road, east of area)					**Population 1,366**	
IMD Score	Score Value		51.15		53.06	
IMD Rank	Rank	/32482	2083	**6.40%**	1761	**5%**
Income Score	Rank	/32482	5398	16.60%	3981	12%
Employment Score	Rank	/32482	811	**2.50%**	703	**2%**
Health, Deprivation, Disability	Rank	/32482	1029	**3%**	961	**3%**
Education, Skills and Training	Rank	/32482	260	**0.80%**	96	**min 0.3%**
Crime and Disorder	Rank	/32482	13072		18642	
Living Environment	Rank	/32482	15541		17963	

NOTES: On IMD Score, the higher the number the more deprived the area.

On all other indicators, the number shows the position out of 32,482 SOAs nationally.
The lower the Rank the more deprived the area.


The percentage values under 'National' show the position of the indicator within the worst quota (most deprived) nationally across England and Wales.

Philip Nuttall, North Barnsley Partnership, July 2010


TUBULAR MOTOR ROLLING SHUTTER

A 305 mm

B 305 mm

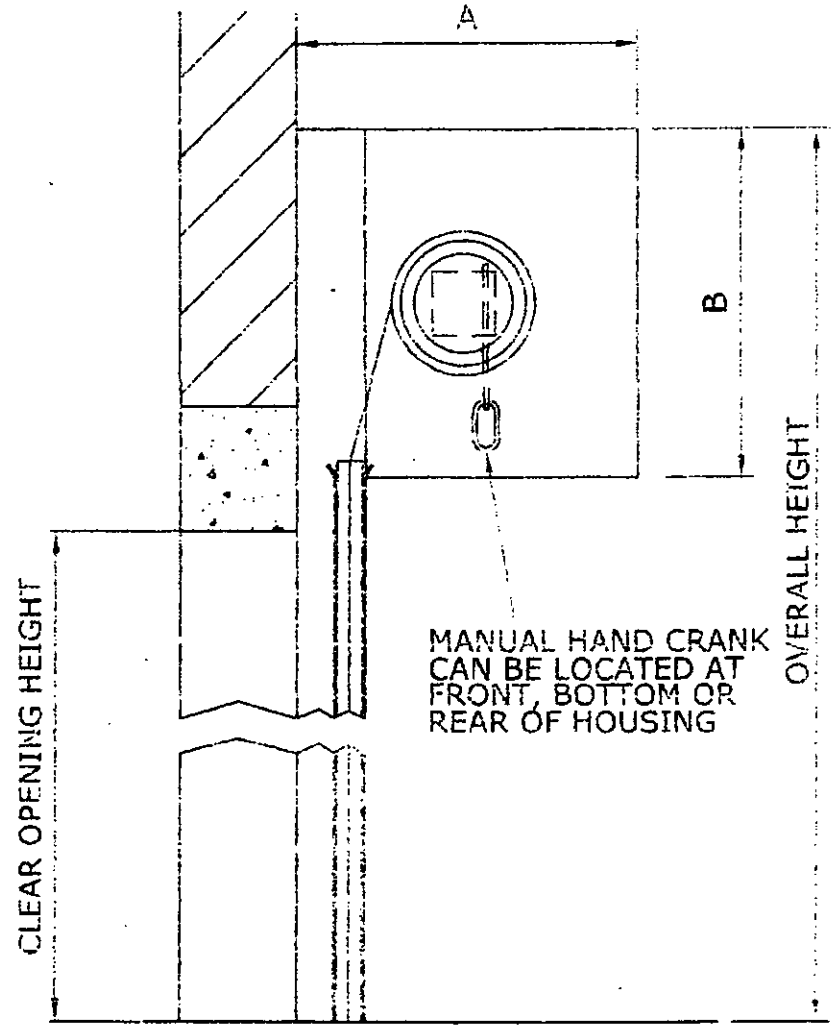


SECTIONAL ELEVATION

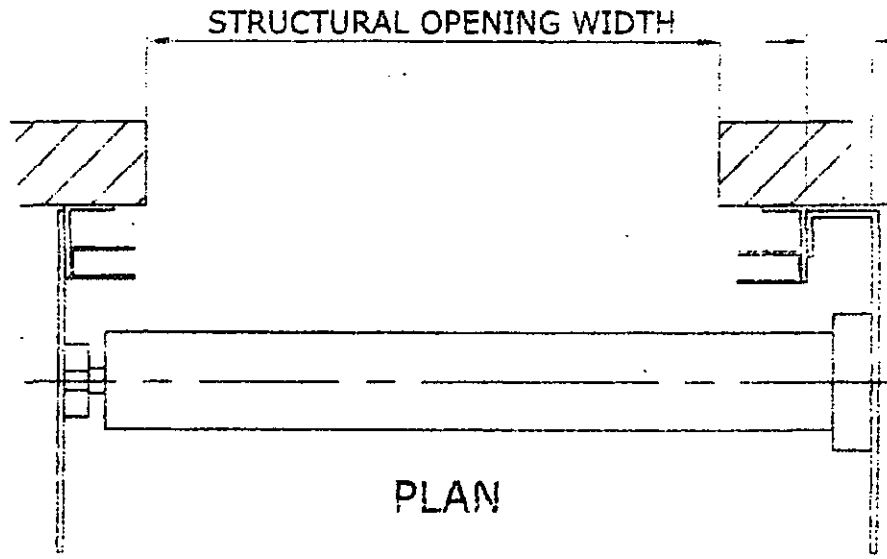

PLAN

75

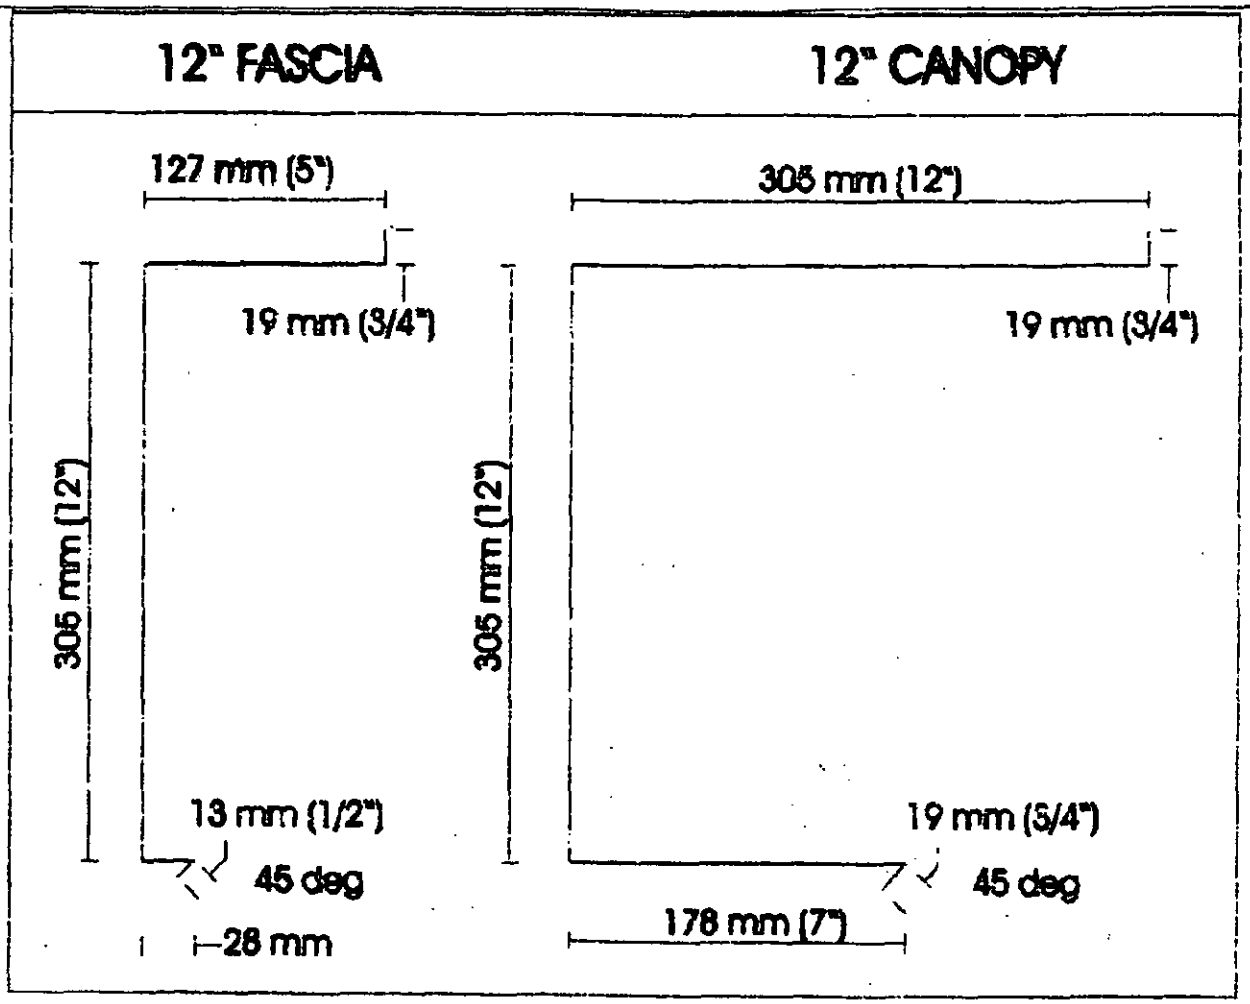

Roller Shutter Doors - Tube Motor

Specification

OPERATION The electrically operated rolling shutter is operated via a 240V single phase tubular motor drive system. Emergency operation is via a manual hand crank fitted as standard to entrance doors. Optional on window applications.

CURTAIN 75mm curved galvanized steel interlocking laths with hardwearing nylon or steel end locks. Wind locks are incorporated on larger shutters. The curtain is finished with an inverted 'T' section galvanized bottom rail.

SIDE GUIDES 65mm x 32mm x 2.5mm straight galvanized channel sections or 65mm x 45mm x 3mm or 95mm x 45mm x 3mm wind guides bolted to 75mm x 50mm galvanized angles. Formed end plates are attached to the top of the guide angles.

BARREL Constructed from high quality mild steel tube with an integral motor with supporting shafts.

CONTROLS Wall mounted Rocker Switch

OPTIONAL ITEMS

1. Hood
2. Powder coating to our standard RAL or BS range
3. Plastisol lath
4. Perforated lath
5. Heavy duty 'D' section rubber bottom strip
6. Top brush strip
7. Electrically interlocked shoot bolts
8. Key switch