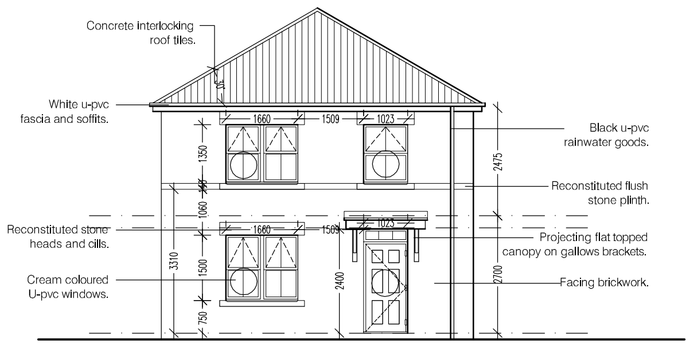

Front Elevation 1:100

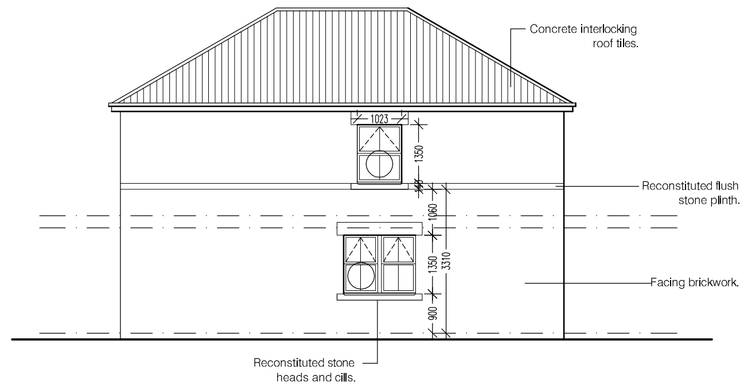

Side Elevation 1:100

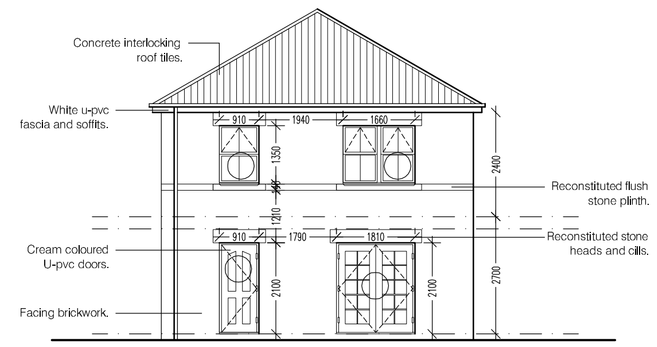

Rear Elevation 1:100

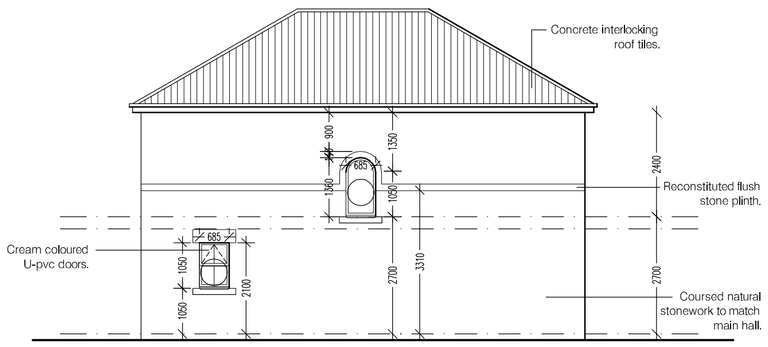

Side Elevation 1:100

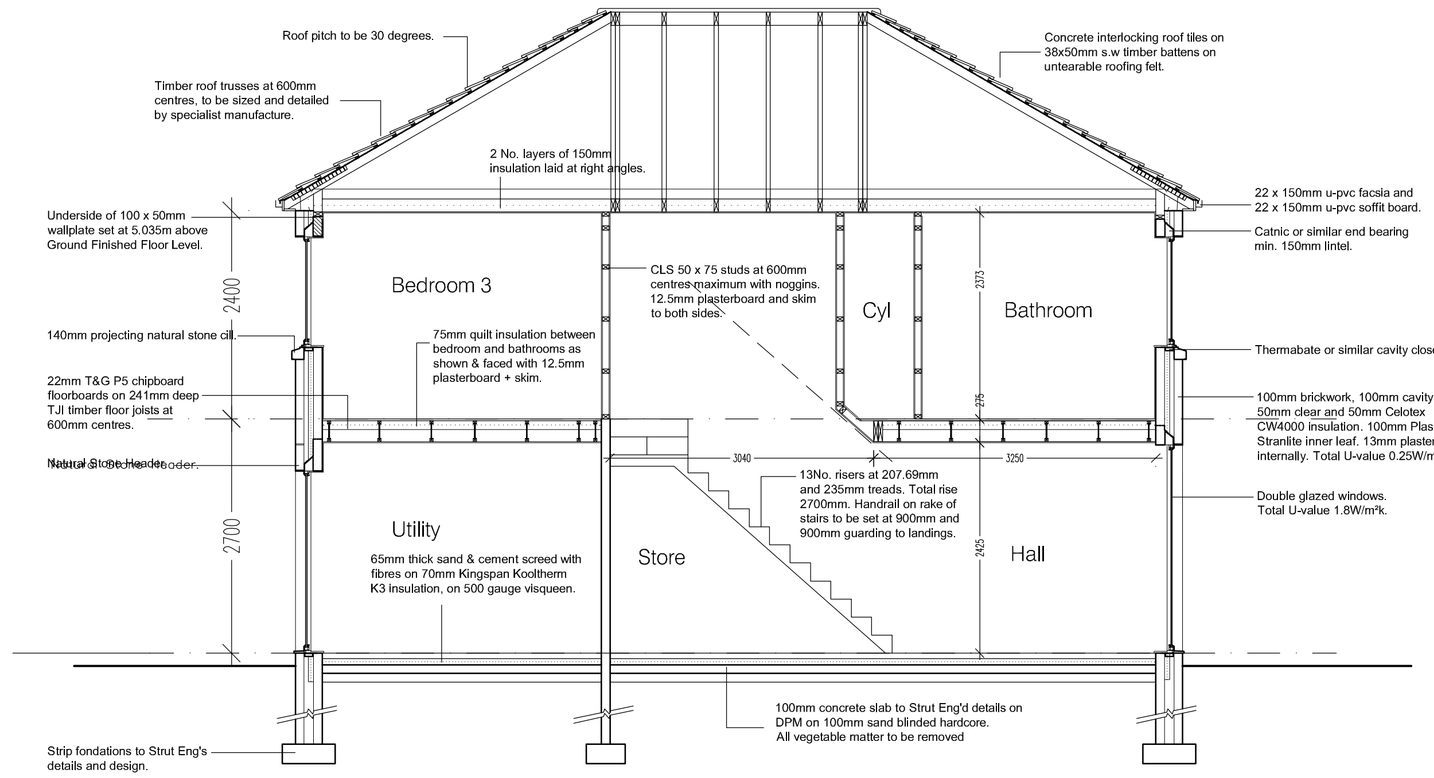

Section A-A

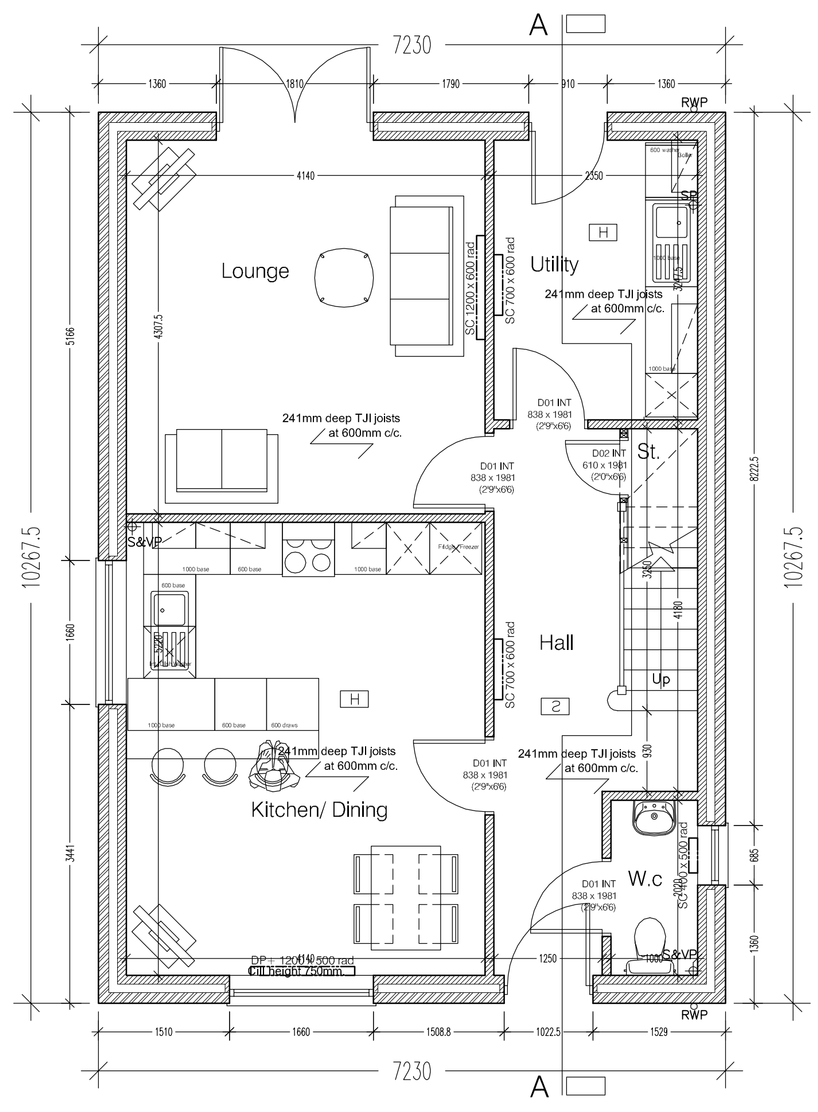

Ground Floor Plan

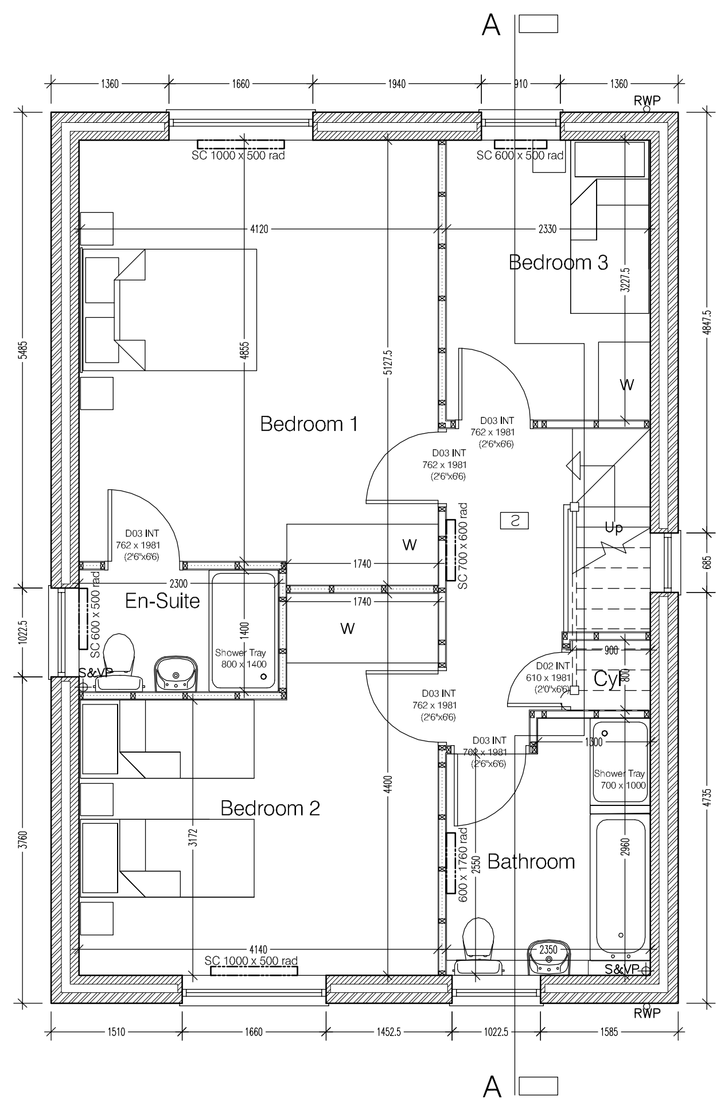

First Floor Plan

KEY

1/2 Hour Fire Resistant Door

S Smoke Detector

'Swaine' - 3 Bed, 2 -storey dwelling
Gross internal floor area 126.88 sqm (1365.73 sq ft).

Building Regulations

Project: Redevelopment of Land at Church Street, Brierley, Barnsley, S72 9HT

Title: House Type 'Swaine' Detached Plot 32 Ground and First Floor Plans Elevations and Section A-A

Scales: 1:50@A1 | Drawn: PJ | Date: 09 / 12 | Checked:

Drawing no: SH / Br / 35 | Rev:

Burnitwood Office Park, Brierley Common, Brierley, Barnsley, S72 9ET
T: 01226 707090
F: 01226 707091
E: saul@saulhomes.co.uk
W: www.saulhomes.co.uk

SAUL HOMES

THIS DRAWING IS THE COPYRIGHT OF SAUL HOMES