
Drawing No.	Rev No.
MIB002 -001	

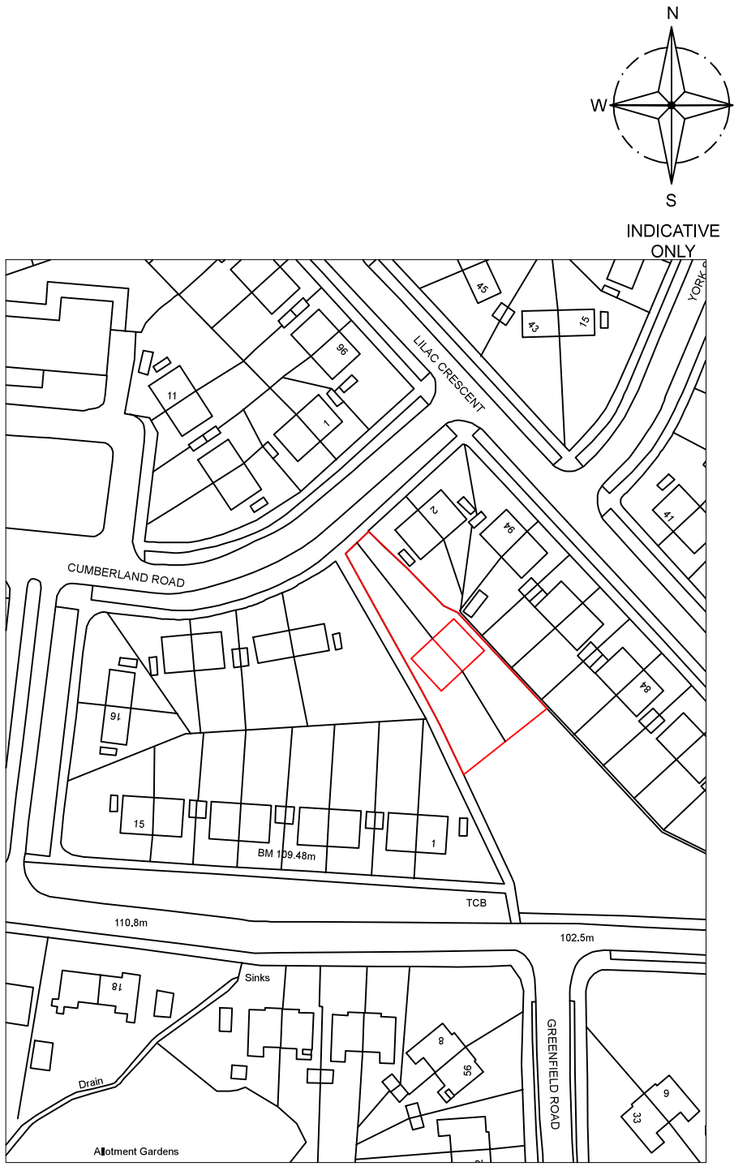

LOACATION PLAN
SCALE 1:1250 AT A3



SITE PLAN
SCALE 1:500 AT A3

DO NOT SCALE: Contractor to check all dimensions and report any omissions or errors

NOTES

Rev	Description	By	Chk	App	Date

JRB DESIGNS Ltd
1 Saville Road
Cudworth
Barnsley
S72 8LT
Tel: 01226 383542
Fax: 01226 380078
Mob: 07970 541192
Email: john@jrbdesigns.co.uk

This drawing is copyright. © jrbdesigns Ltd.

Client
MR. I BERES
31A SHOOLS STREET
HEMINGFIELD

Drawing Title
SITE PLANS

Address
LAND OFF CUMBERLAND ROAD
HOYLAND
BARNSLEY

Project Title:
PROPOSED NEW HOUSING DEVELOPMENT

Purpose of Issue:
PLANNING

Drawing Status
FIRST ISSUE

Scale at A3	Drawn By	Date	
AS SHOWN	JRB	31/03/2017	
Checked By	Date	Approved By	Date
	31/03/2017		31/03/2017
Project No.	Drawing No.		Revision
MIB002	001		-

APPROVAL [X] INFORMATION [ ] TENDER [ ] CONTRACT [ ] CONSTRUCTION [ ]