
N

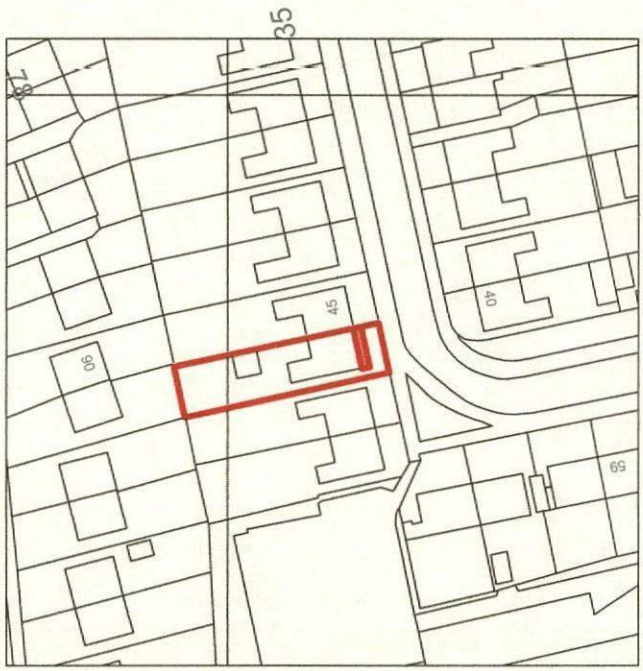

Alan Robinson
Chartered Architect BA Dip Arch RIBA, BSc (Hons)PM
2 Gawber Road, Barnsley S75 2AF
Tel/Fax 01226 286066 Mob 07947808933

Drawing Name **Site Plan**


Client **Mr K Beard**

Ground Floor (16)

Drawing Scale: 1/1250

Project: **Proposed Front Extension to 47 Cedar Crescent, Kendray**

Rev: #Rev:

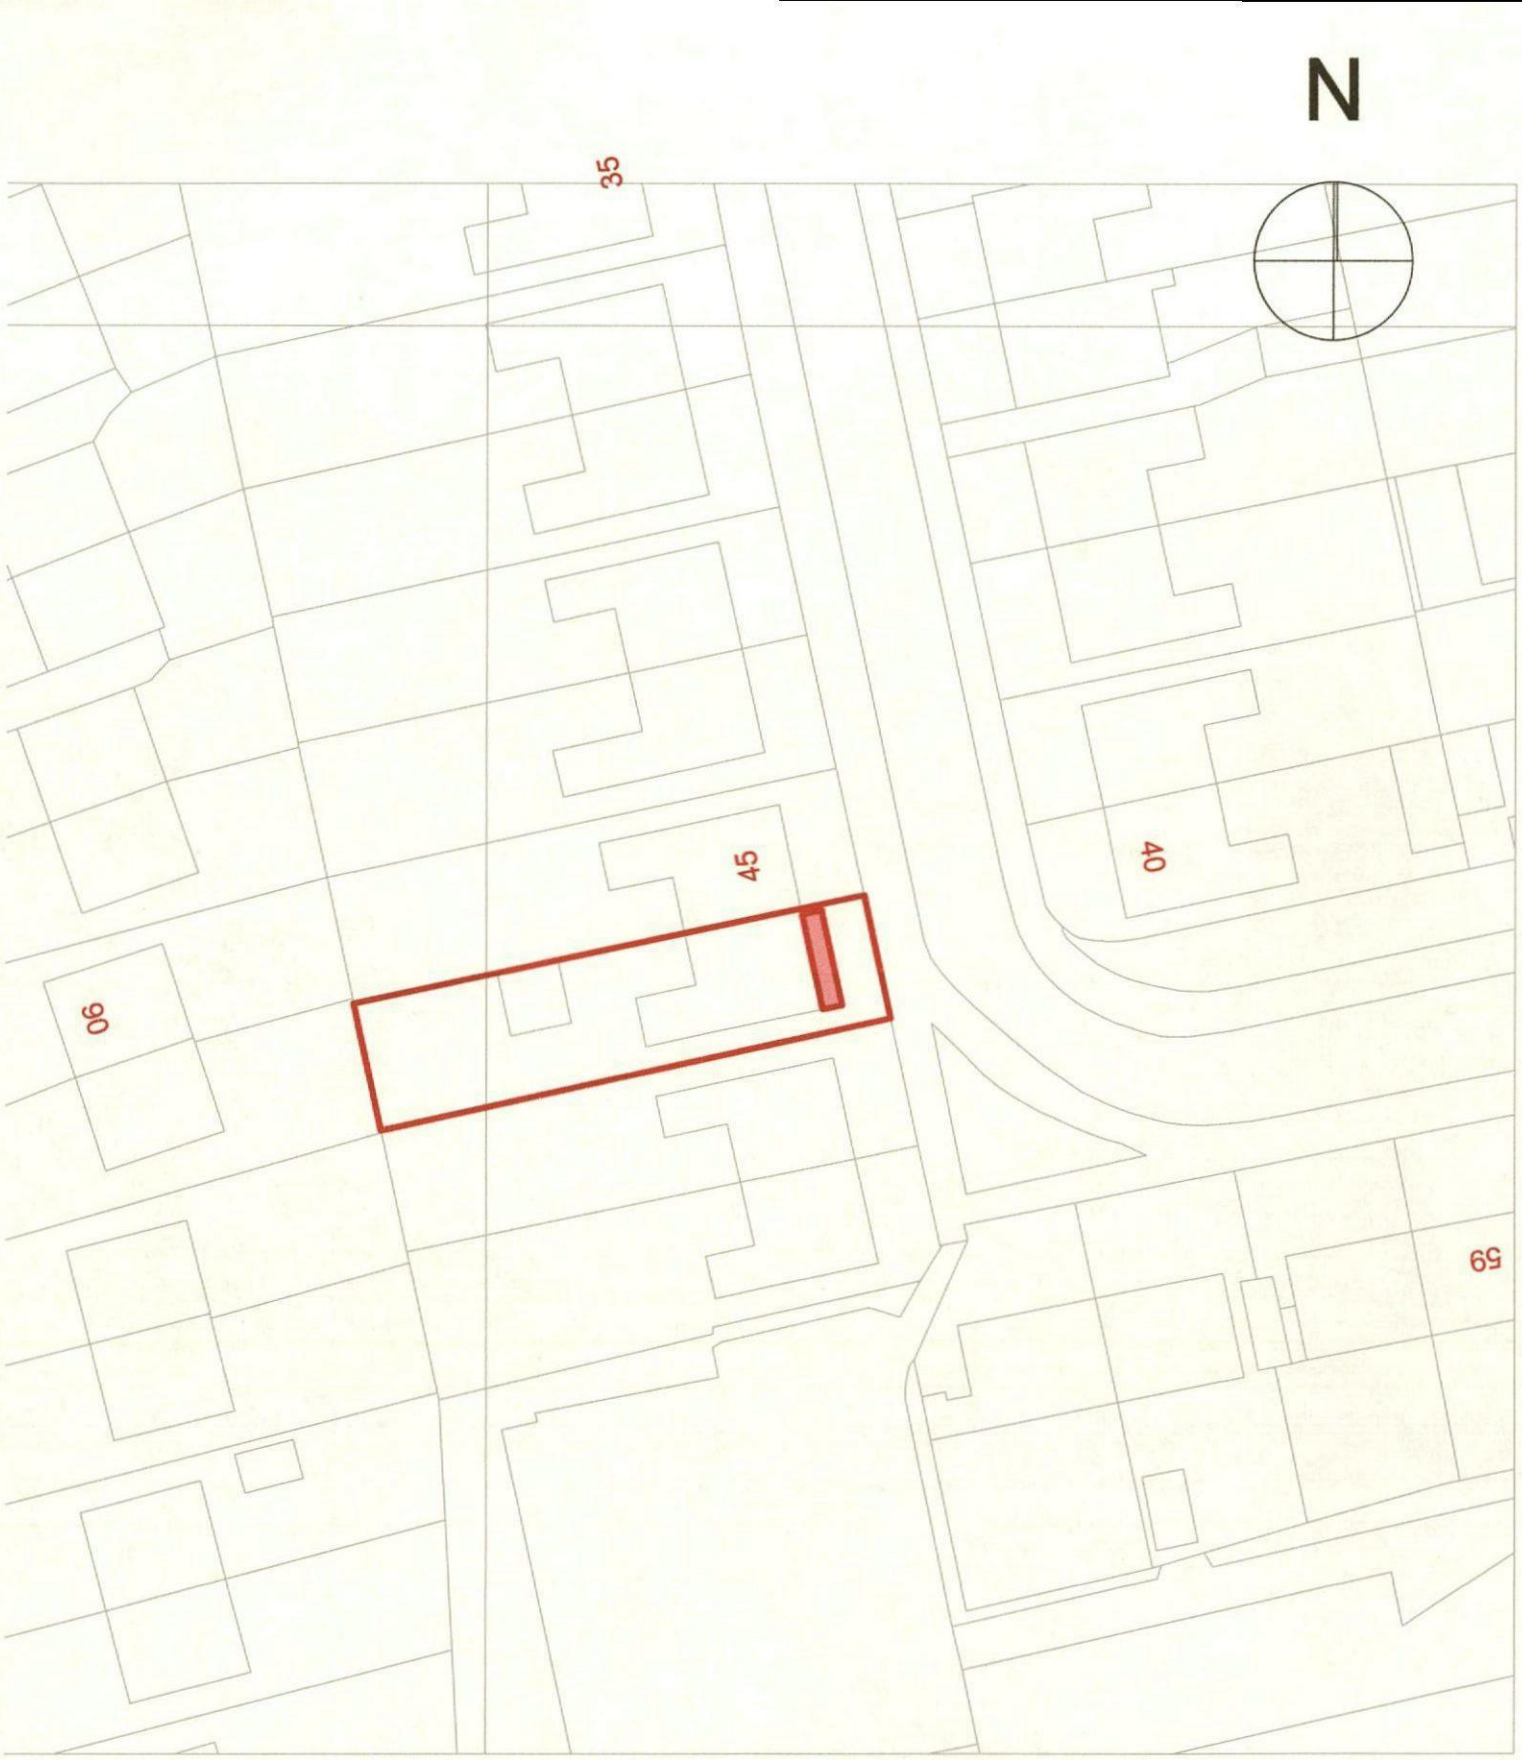

Alan Robinson
Chartered Architect BA Dip Arch RIBA, BSc (Hons)PM
2 Gawber Road, Barnsley S75 2AF
Tel/Fax 01226 286066 Mob 07947808933

Client **Mr K Beard**

Project: **Proposed Front Extension to 47 Cedar Crescent, Kendray**

Drawing Name **Site Plan**

Drawing Scale: 1/500

Rev: #Rev: