
Drawing No.	Rev No.
MDL002 -007	A

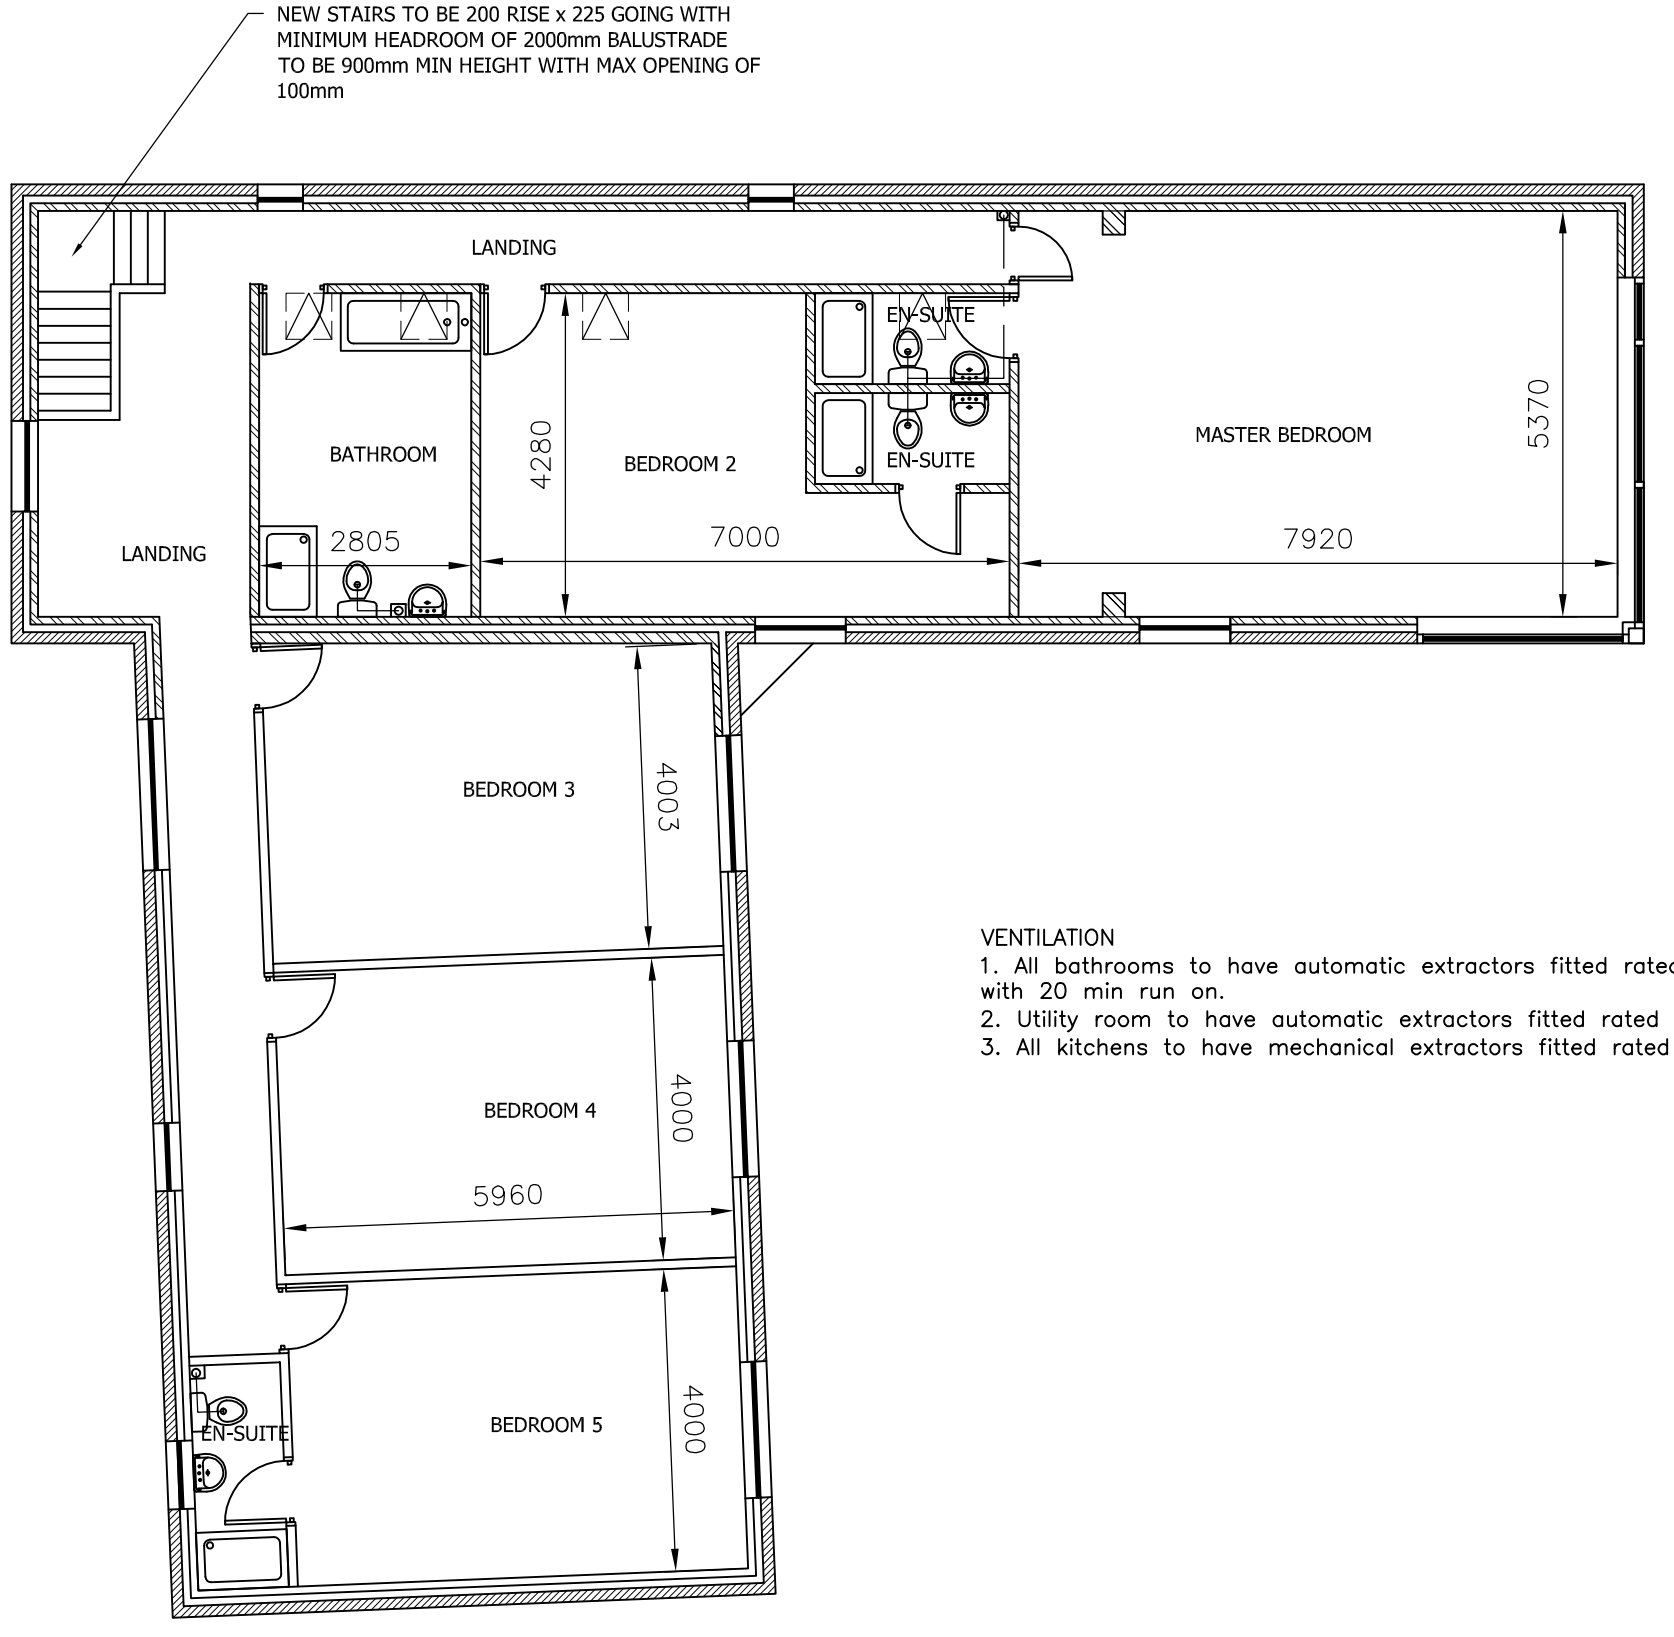

PROPOSED FIRST FLOOR PLAN
SCALE 1:100 AT A3

VENTILATION
1. All bathrooms to have automatic extractors fitted rated @ 15 l/sec with 20 min run on.
2. Utility room to have automatic extractors fitted rated @ 30 l/sec
3. All kitchens to have mechanical extractors fitted rated @ 60 l/sec.

DO NOT SCALE: Contractor to check all dimensions and report any omissions or errors

NOTES

Rev	Description	By	Chk	App	Date
A	Building made longer	JRB	DL	DL	11/10/12

JRB DESIGNS Ltd
166 Churchfield Lane
Darton
Barnsley
S75 5EA
Tel: 01226 383542
Fax: 01226 380078
Mob: 07970 541192
Email: john@jrbdesigns.co.uk

This drawing is copyright. © jrbdesigns Ltd.

Client
MR D LEAKE

Drawing Title
PROPOSED FIRST FLOOR PLANS

Address
1 VICAR ROAD
DARFIELD
BARNSLEY
S73 9JZ

Project Title:
CONVERSION OF OUT BUILDING & HOUSE TO NEW DWELLING

Purpose of Issue:
CONSTRUCTION

Drawing Status
FIRST ISSUE

Scale at A3	Drawn By	Date	
AS SHOWN	JRB	11/09/2012	
Checked By	Date	Approved By	Date
DL	11/09/2012	DL	11/09/2012
Project No.	Drawing No.		Revision
MDL002	007		A

APPROVAL [X] INFORMATION [ ] TENDER [ ] CONTRACT [ ] CONSTRUCTION [ ]