

Revision	Date
- PLANNING SUBMISSION	02/06/21

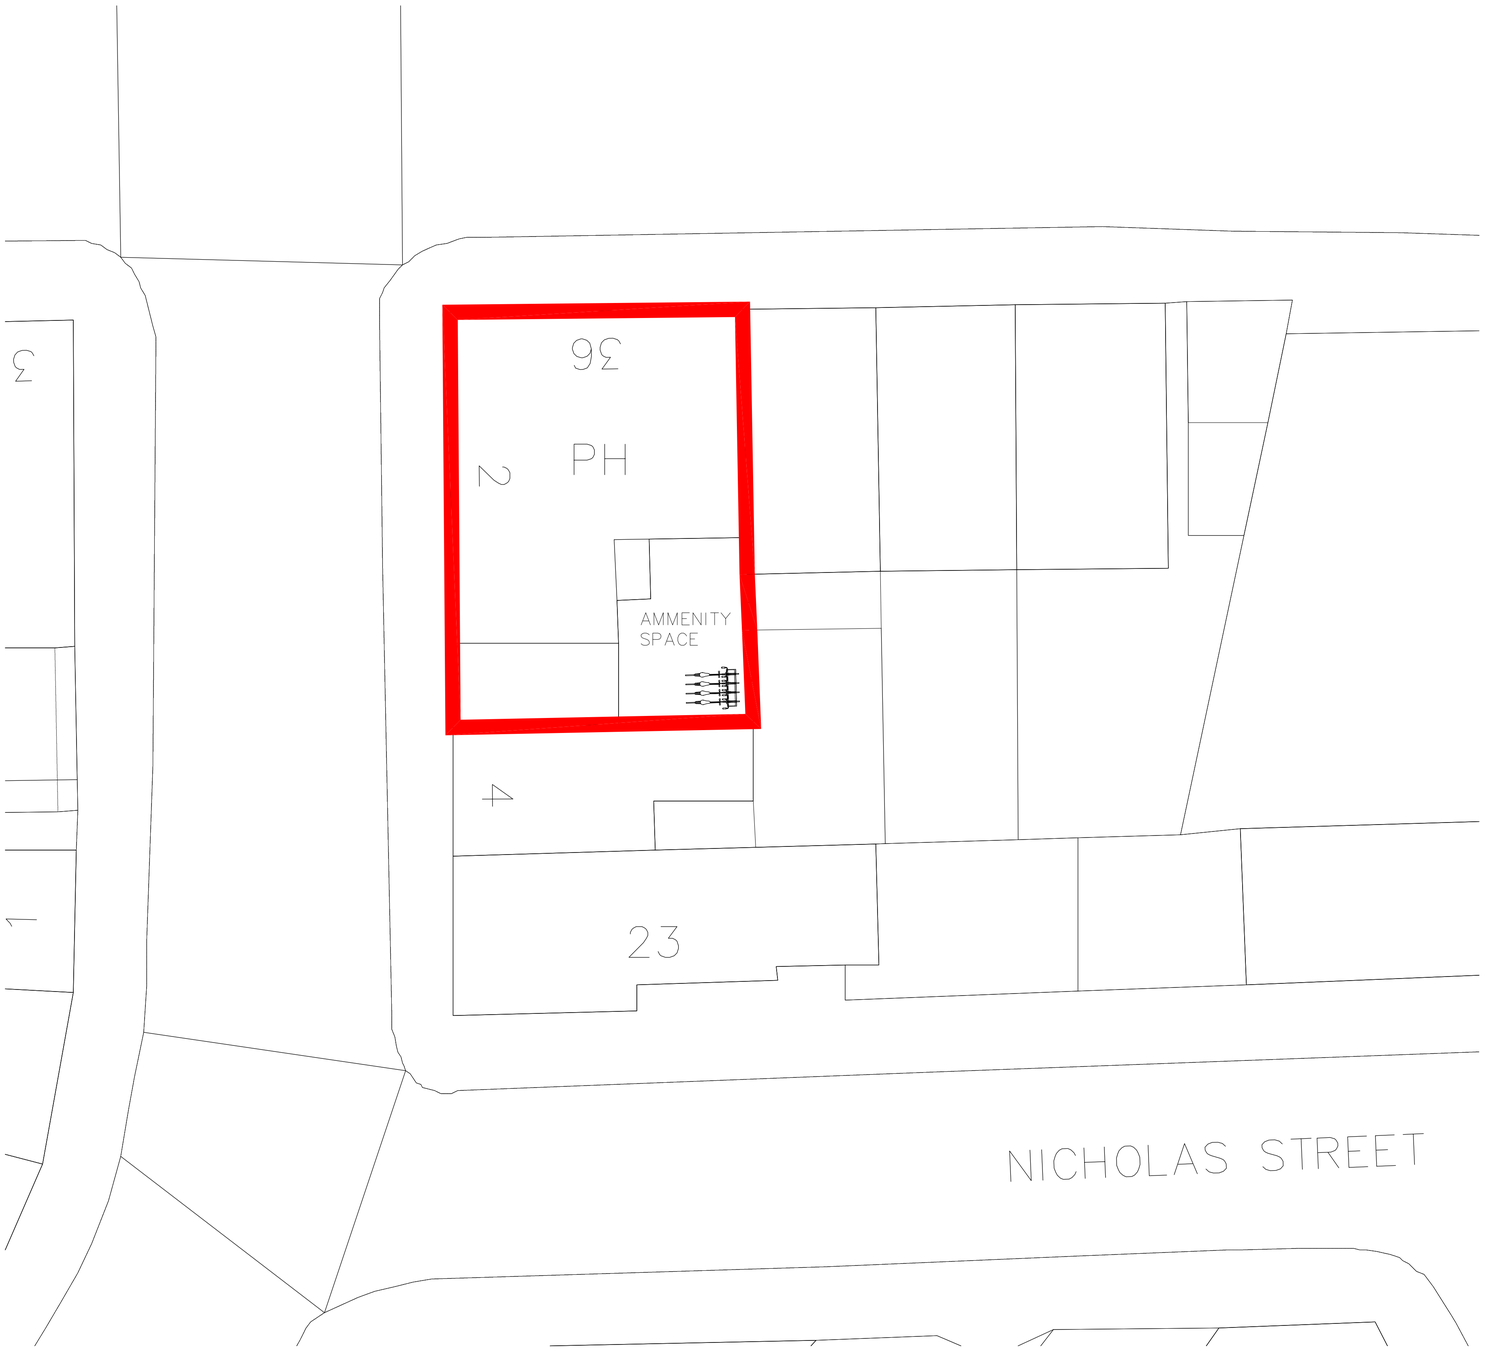

SITE PLAN
SCALE 1:100

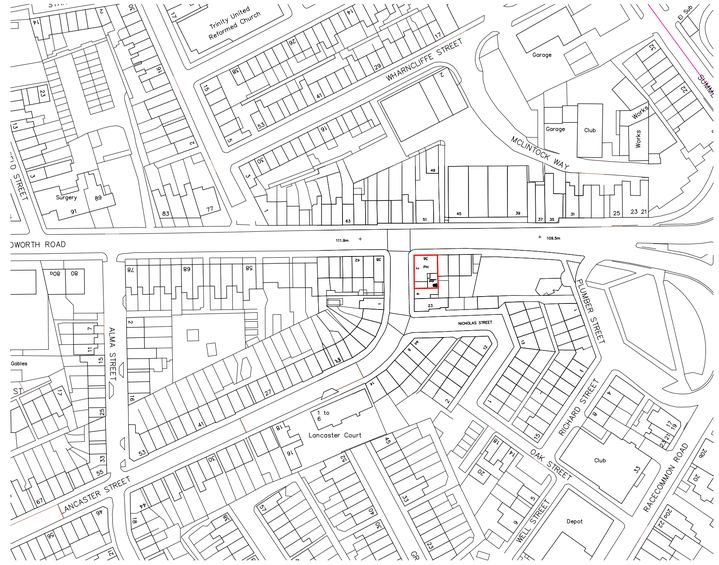

LOCATION PLAN
SCALE 1:1250

CODA Bespoke
Sheffield - Manchester
www.codastudios.co.uk
0114 2794931
hello@codastudios.co.uk

Mr. Bower	Client
The Marlborough	Job
Location and Site Plan	Title

DRAWN	CHECKED	DATE	SCALE	
LC	AGH	2021	A3 ISSUE:	A1 ISSUE:
			-	AS SHOWN
REVISION	DRAWING STATUS		DRAWING NUMBER	
-	-		2714-001	

© COPYRIGHT EXISTS ON THE DESIGNS AND INFORMATION SHOWN ON THIS DRAWING
The Contractor must verify all dimensions on site before making shop drawings or commencing work of any kind. No dimensions to be scaled from this drawing. Architect to be notified of any discrepancies in dimensions immediately.