




Elevation A

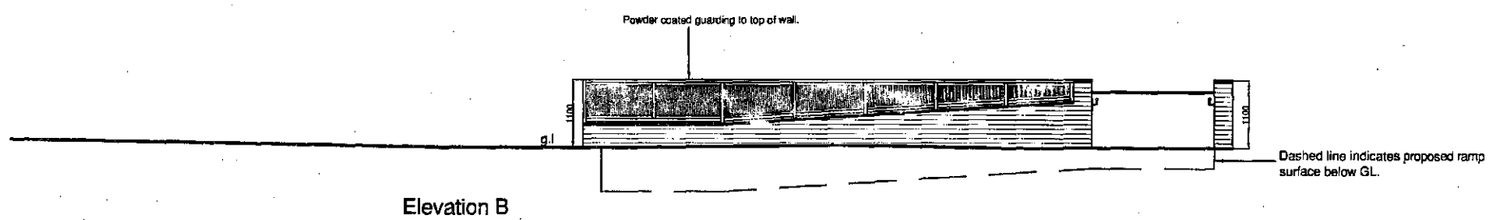


Elevation B

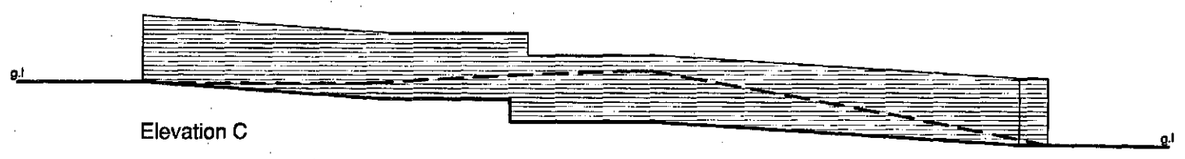


Elevation C

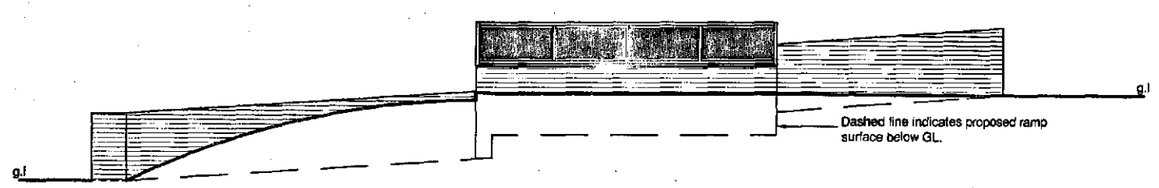

Elevation D

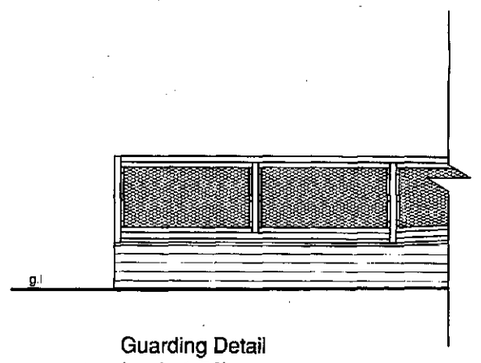


Guarding Detail
(scale 1:50)

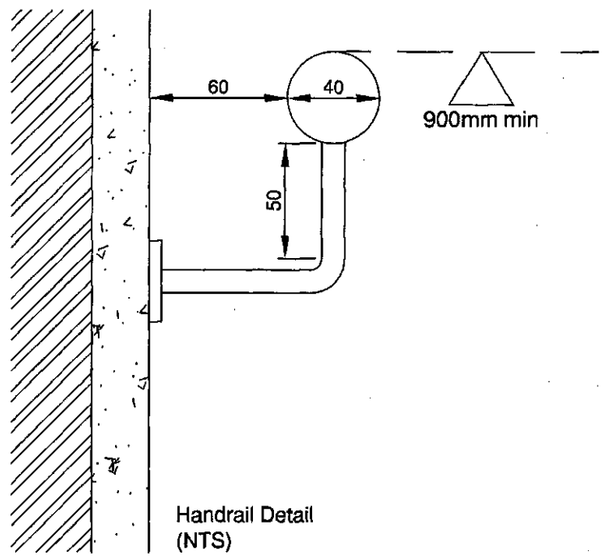

Handrail Detail
(NTS)


KEY PLAN

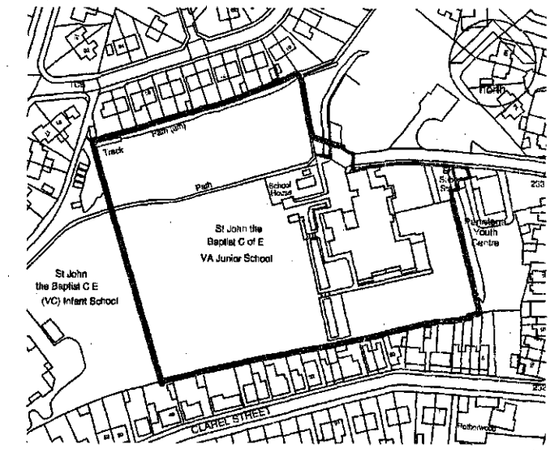
Track
Track
Track


Ramp construction to be:
Walls : Facing brick to match adjacent buildings.Blockwork inner skin rendered & painted white. Dense concrete block from footing up to 150mm below GL.

Handrail : Polyester powder coated handrail.

Ramp surface : to be 150mm reinforced concrete with a tamped finish laid on min 50mm sand blinding on min 150mm hardcore.

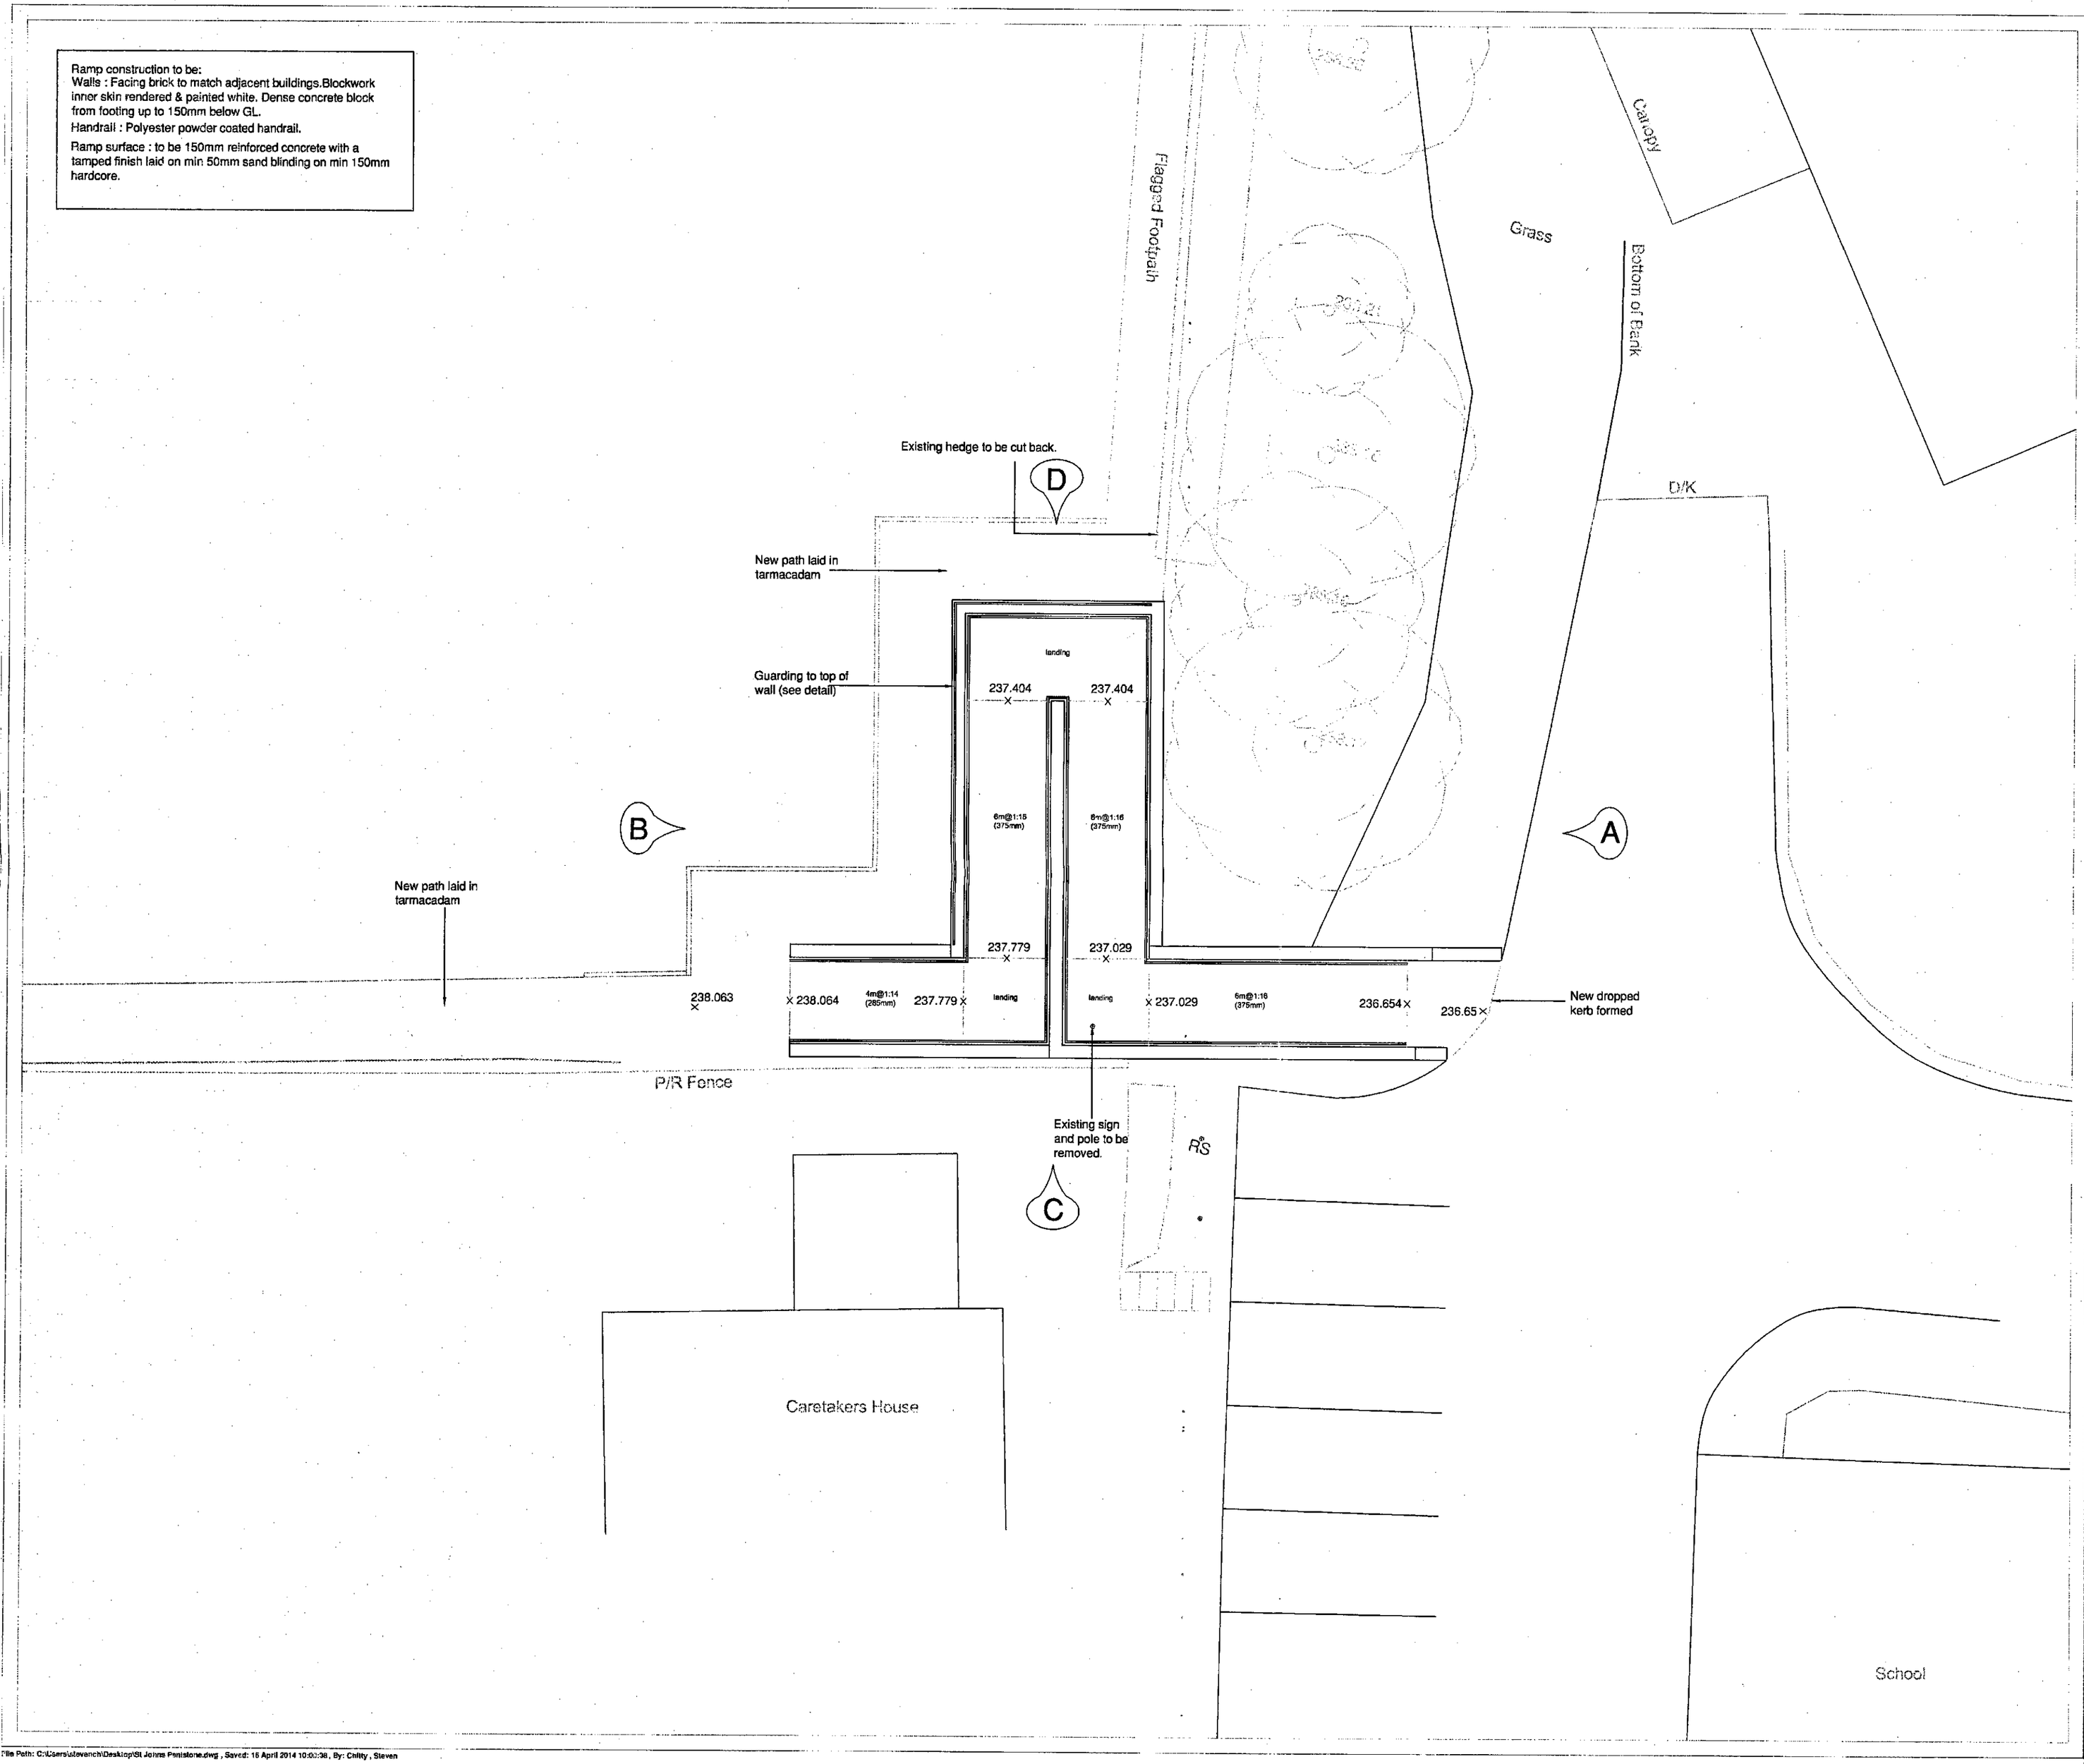

KEY PLAN

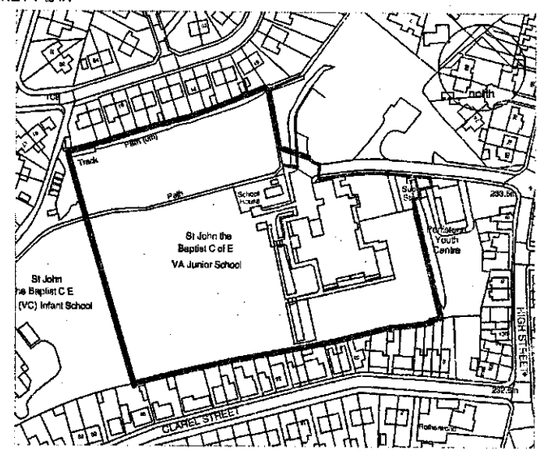

NOTES:

This drawing is produced for use in this project only and may not be used for any other purpose. NPS Property Consultants Ltd accept no liability for the use of this drawing other than the purpose, for which it was intended in connection with this project as recorded on the title block below. Purpose for Issue and File Status Code.

This drawing may not be reproduced in any form without prior written agreement.

Do not scale from the drawing, use written dimensions only.

RECEIVED
CORPORATE MAIL ROOM
17 APR 2014
Received by:
ORIGINAL COPY

A	Ramp moved to face from retention of tree.				
	REVISED BY: SPC	DATE: 16.04.14	CHECKED BY:	DATE:	

SCALE BAR

PURPOSE OF ISSUE

FILE STATUS CODE

© COPYRIGHT NPS GROUP A2

Ordnance Survey mapping reproduced by permission of Controller of HM Stationery Office © Crown Copyright. Ordnance Survey Licence No: 100020354

nps group
Property Design and Management Services
NPS Property Consultants Ltd
GATEWAY PLAZA
SACKVILLE STREET, DARFIELD
SOUTH YORKSHIRE, S73 0QQ
TEL: 01226 774600 FAX: 01226 774250
EMAIL: [illegible]
Head Office
[illegible]

CLIENT
ST JOHNS PRIMARY SCHOOL, PENISTONE

PROJECT
Proposed Ramp

TITLE
Proposed Plan

SCALES	DATE	DRAWN	CHECKED
1:100	02.04.14	SPC	


FILE / DRAWING NAME

PROJECT NR	ZONE	LEVEL	TYPE	ROLE	UNIQUE NR	REVISION
14-1-1219	-	-	DR	A	002	A

File Path: C:\Users\stevench\Desktop\St Johns Penistone.dwg , Saved: 16 April 2014 10:00:38 , By: Chitty , Steven

Date Plotted: 16 April 2014 10:14:29

KEY PLAN

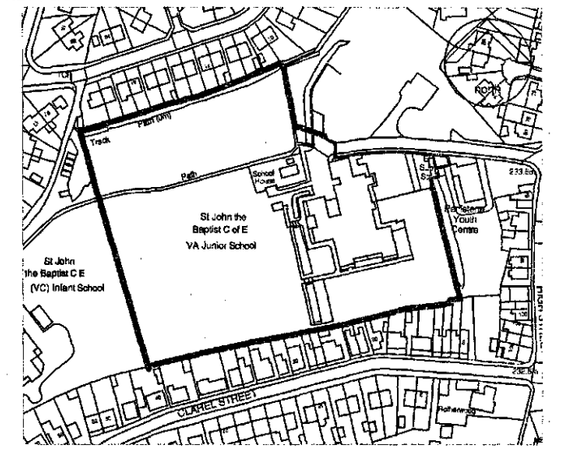

NOTES:

This drawing is produced for use in this project only and may not be used for any other purpose. NPS Property Consultants Ltd accept no liability for the use of this drawing other than the purpose for which it was intended in connection with this project as recorded on the title block fields. Purpose for Issue and File Status Code.

This drawing may not be reproduced in any form without prior written agreement.

Do not scale from this drawing, use written dimensions only.

CORPORATE BOARD ROOM

17 APR 2014

Received for ORIGINAL COPY

REVISED BY:	DATE:	CHECKED BY:	DATE:

SCALE BAR

PURPOSE OF ISSUE

FILE STATUS CODE

© COPYRIGHT NPS GROUP A2

Ordnance Survey mapping reproduced by permission of Her Majesty's Stationery Office Crown Copyright. Ordnance Survey Licence No. 100020759

nps group
Property Design and Management Services
NPS Property Consultants Ltd
GATEWAY PLAZA
SACKVILLE STREET, BARNSLEY
SOUTH YORKSHIRE. S70 2QD
TEL: 01226 777605 FAX: 01226 777606
E-MAIL: barnsley@nps.co.uk
Head Office:
Other Office locations can be found on our website: www.nps.co.uk

CLIENT
ST JOHNS PRIMARY SCHOOL, PENISTONE

PROJECT
Proposed Ramp

TITLE
Existing Site Plan

SCALES	DATE	DRAWN	CHECKED
1:100	02.04.14	SPC	

FILE / DRAWING NAME

PROJECT NR	ZONE	LEVEL	TYPE	ROLE	UNIQUE NR	REV CODE
14-1-1219	-	-	DR	A	002	

Date Plotted: 16 April 2014 10:44:03

File Path: C:\Users\stevech\Desktop\St Johns Penistone.dwg , Saved: 16 April 2014 10:40:38 , By: Chitty , Steven