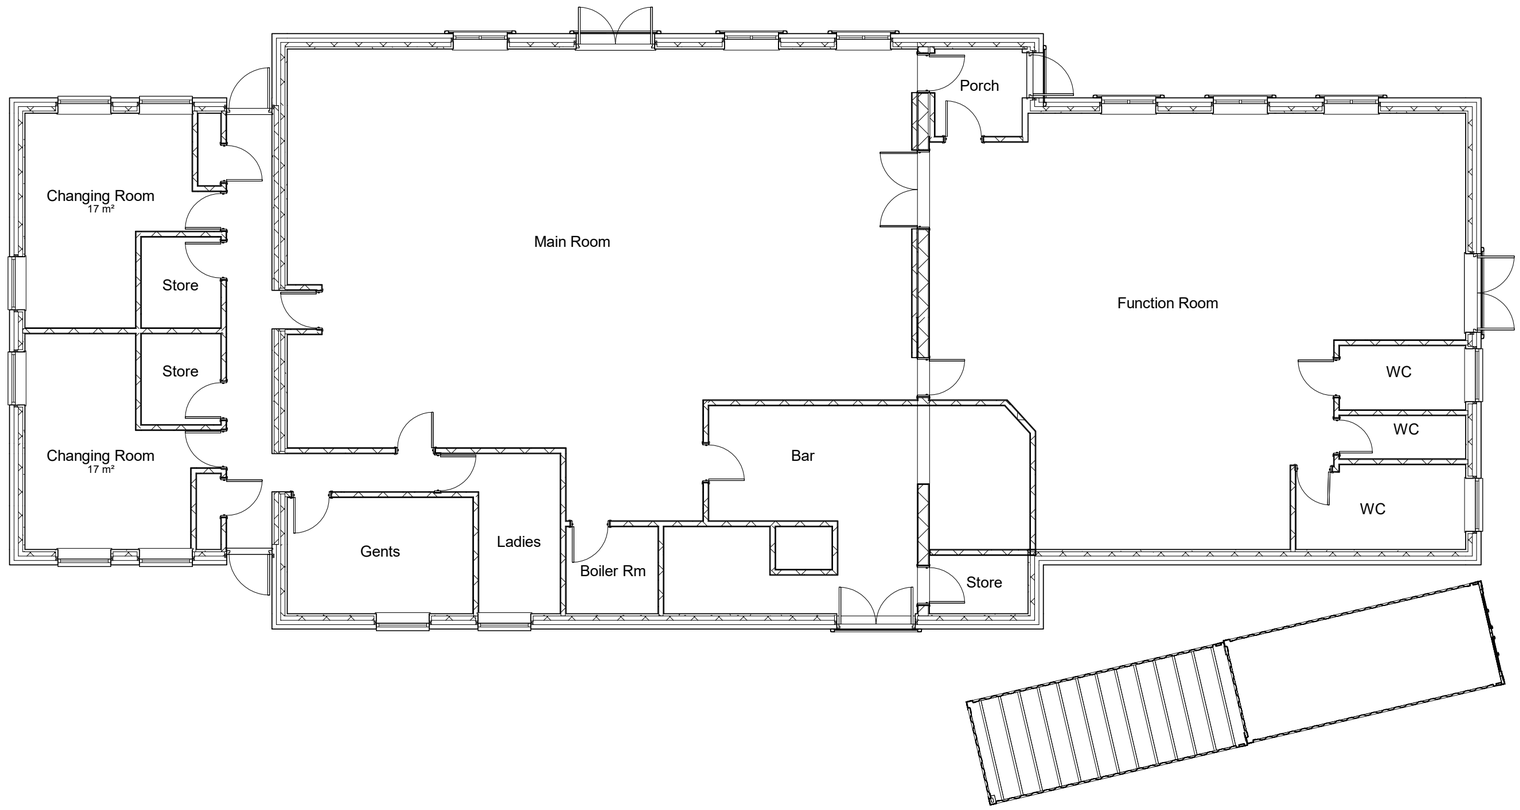


1 Existing Ground Floor Plan

1 : 100

1m 10m

PRECISION
PLAN DRAWING

Address: Office 1, Askern House,
Askern, Doncaster, DN6 0AA
Email: info@3dppd.co.uk
Kevin Oliver: 07988202723
Elizabeth Oliver: 07723317685

All dimensions and sizes to be verified by the Contractor on site.

Plans only to be used on the site for which designed.

Precision Plan Drawing will have no liability for any errors or inaccuracies.

© This drawing is subject to copyright of Precision Plan Drawing Limited.

Reproduced from OS map by permission of Ordnance Survey® on behalf of The Controller of Her Majesty's Stationery Office. © Crown copyright . 2019 All rights reserved.

License No 0100031673

No.	Description	Date

PROJECT

Wombwell Football Club

TITLE

2 Storey Side Extension

DRAWN BY	CHECKED BY	DATE
KO	LO	21/02/21

SCALE (@A2)	PROJECT NUMBER
1 : 100	1355

DRAWING NUMBER	REV
E102 Existing Plan	

21/02/2021 20:17:37