CLIENT :
LUCY & YAK

PROJECT :
EXTERNAL SIGNAGE

SITE REFERENCE :
BARNSLEY

PRODUCT TYPE/DOCUMENT TITLE :
HALO ILLUM LETTERS - 3000

MERSON GROUP

DRAWING / DOCUMENT No :
CD-LUC-MSM26235-1

REV : A

DATE : 15.02.23

DESIGN STATUS :
FOR CONSTRUCTION

© COPYRIGHT MERSON GROUP

DESIGN REGISTER

Our design information is issued as a multi-page document. Each document has a unique number and each drawing or page a sequential number of that. Individual drawings/pages within a document have a revision status marked by a letter and a red rev' cloud on the drawing. Each document issue is marked by a number, the table below provides a history of this document.


REV :	DATE :	DESIGNER :	CHECKED :	APPROVED :	DESIGN STATUS :	SUMMARY OF ISSUE :
A	15.02.23	JAM	GJ	HW	FOR CONSTRUCTION	DRAWING FIRST ISSUED.

RISK ELEMENTS


During design development risks are identified on drawings/pages using a bold red dashed box. This could be information or detail yet to be confirmed leading to risk in proceeding or ones that remain in the design but highlighted to reduce risk to construction, safety, health or the environment. The table below shows numbered risks and how these have been managed.

RISK No :	DESCRIPTION OF RISK :	RESOLUTION AGREED :
R1	INSTALL MANAGER TO SPECIFY CORRECT FIXING/S TO SUBSTRATE BACKGROUND	
R2	LEDS TO BE TRIALLED AND TESTED TO ENSURE EVEN ILLUMINATION WITH NO DARK AREAS	
INDICATED BY:	----------	

© COPYRIGHT MERSON GROUP

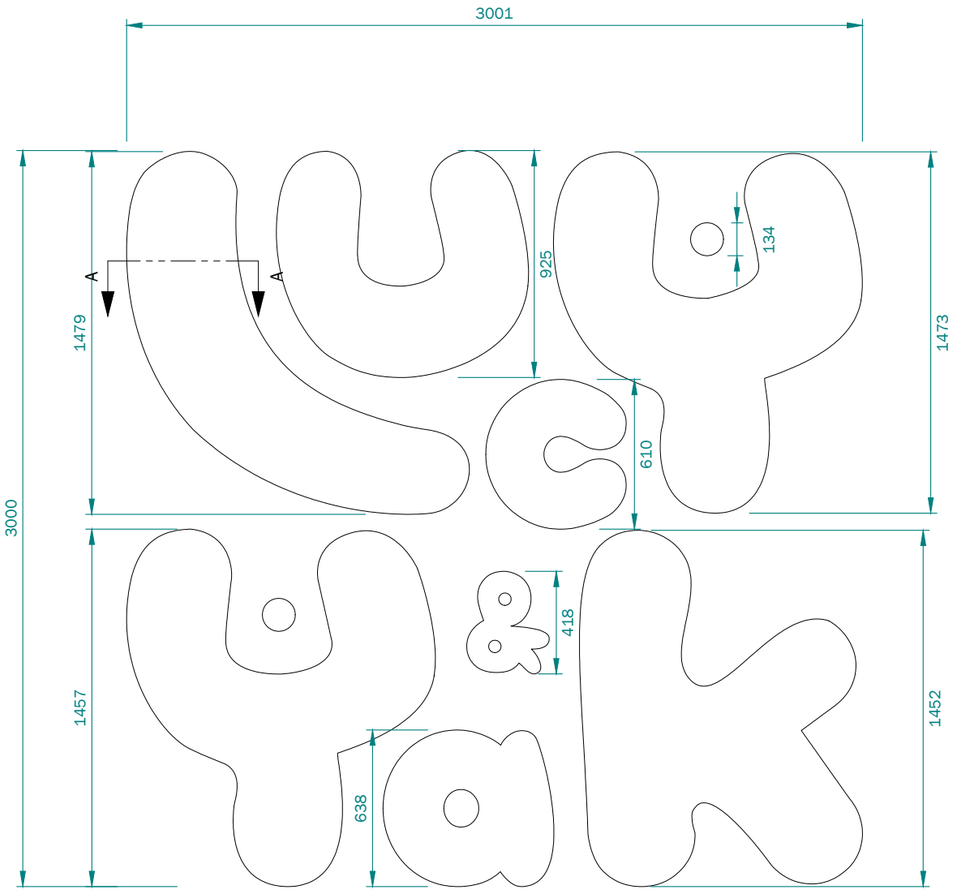

LETTERS - FRONT ELEVATION
SCALE 1:25

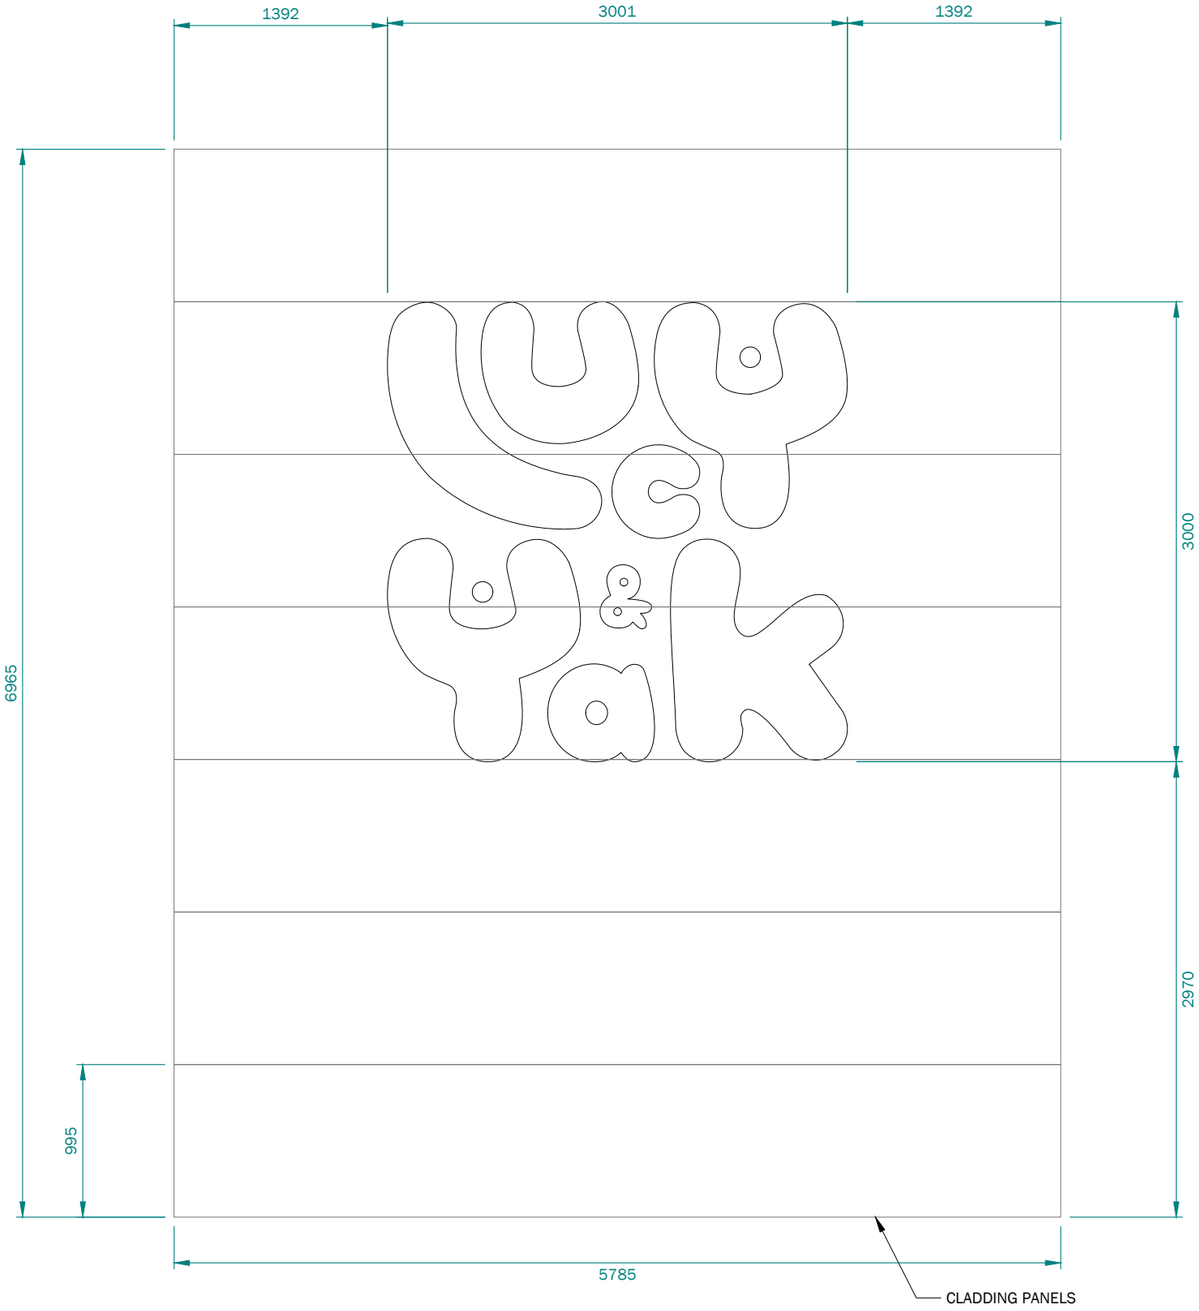

IN SITU - FRONT ELEVATION
SCALE 1:40

DEARNE VALLEY PARKWAY ELEVATION

LINEAR DIMENSION / TOLERANCE :
≤1000 / ±1.0
>1000 / ±2.0

CLIENT :
LUCY & YAK

PROJECT :
EXTERNAL SIGNAGE

SITE REFERENCE :
BARNSLEY

PRODUCT TYPE :
HALO ILLUM LETTERS - 3000

PAGE TITLE :
OVERVIEW

DRAWING NO :
CD-LUC-MSM26235-1

PAGE :
1/4


DESIGN STATUS :
FOR CONSTRUCTION

BY: SCALE @ A3 :
JAMAS SHOWN


REV :
A

DATE :
15.02.23

© COPYRIGHT MERSON GROUP

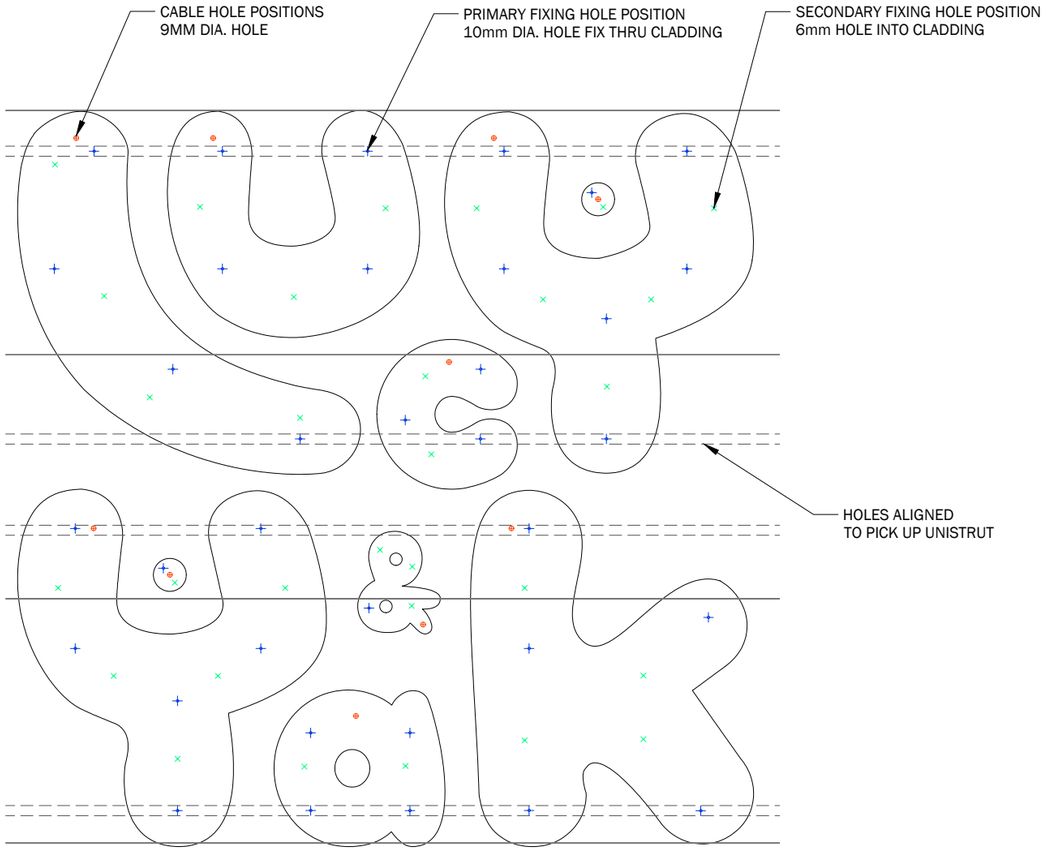

FIXING HOLES & CABLE HOLES - FRONT ELEVATION
SCALE 1:25

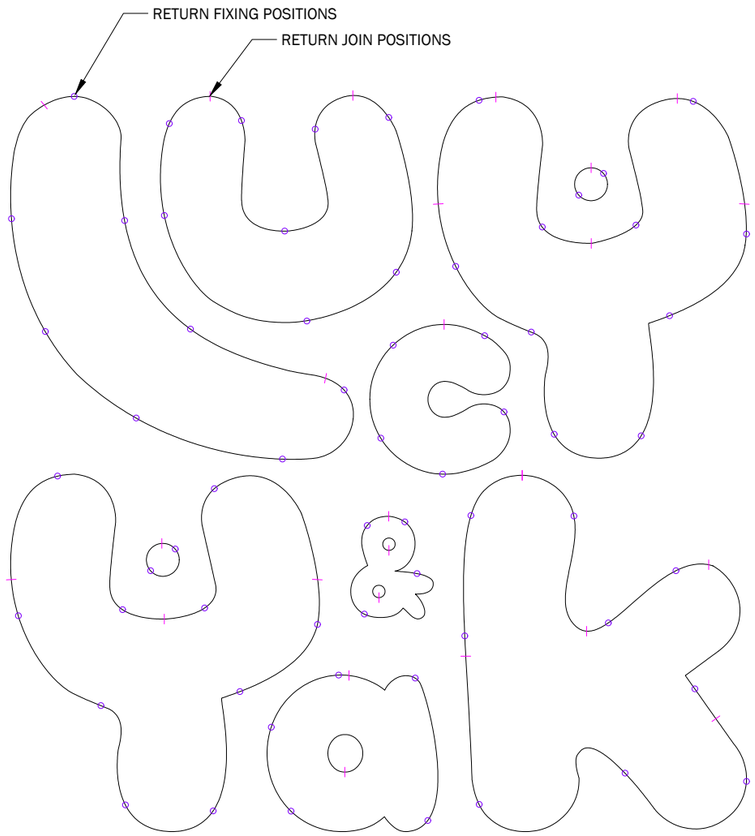

RETURN FIXINGS & RETURN JOINS - FRONT ELEVATION
SCALE 1:25

LINEAR DIMENSION / TOLERANCE :
≤1000 / ±1.0
>1000 / ±2.0

CLIENT :
LUCY & YAK

PROJECT :
EXTERNAL SIGNAGE

SITE REFERENCE :
BARNSLEY

PRODUCT TYPE :
HALO ILLUM LETTERS - 3000

PAGE TITLE :
GENERAL ARRANGEMENT

DRAWING NO :
CD-LUC-MSM26235-1

PAGE :
2/4


DESIGN STATUS :
FOR CONSTRUCTION

BY: SCALE @ A3 :
JAMAS SHOWN


REV :
A

DATE :
15.02.23

© COPYRIGHT MERSON GROUP

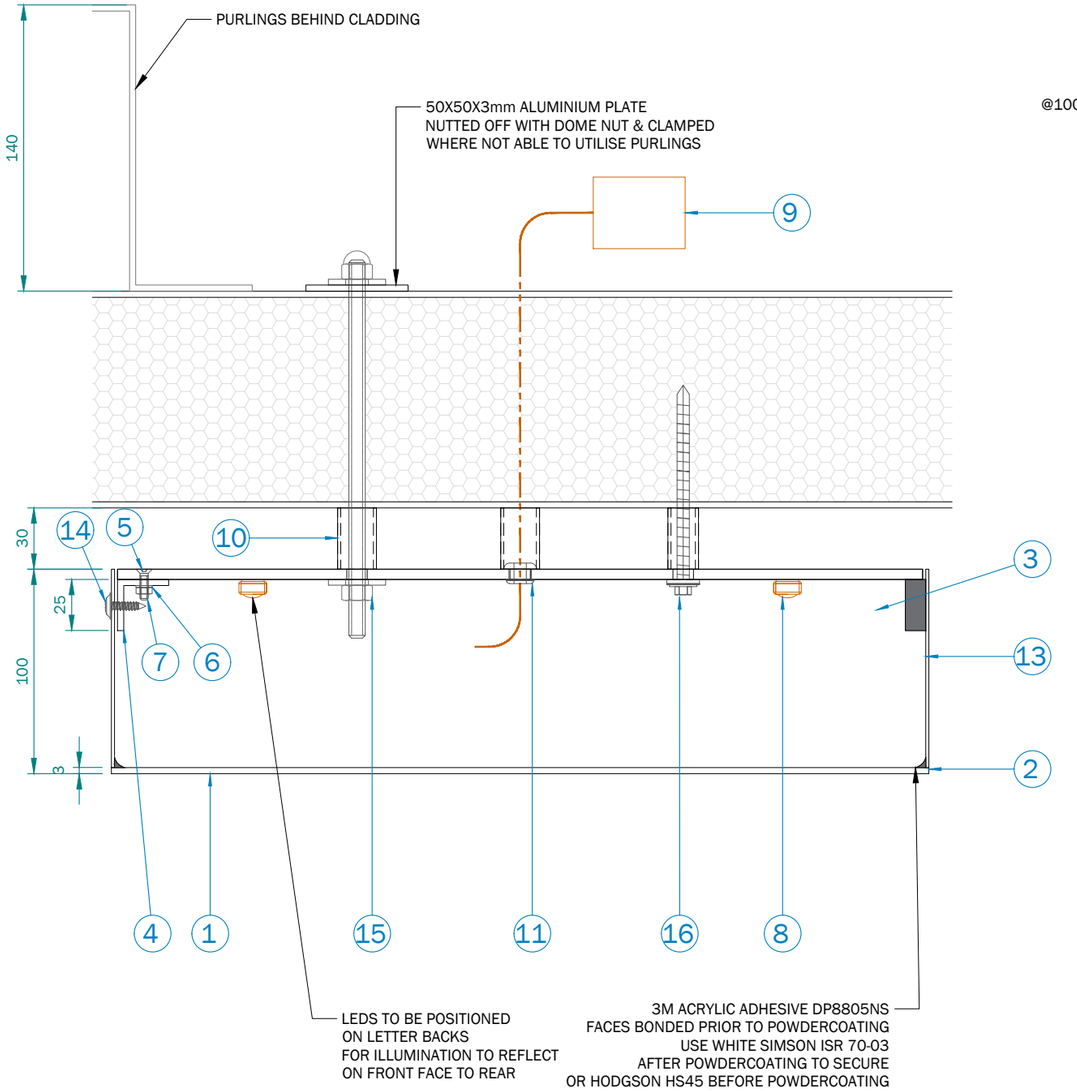

SECTION A-A
SCALE 1:3

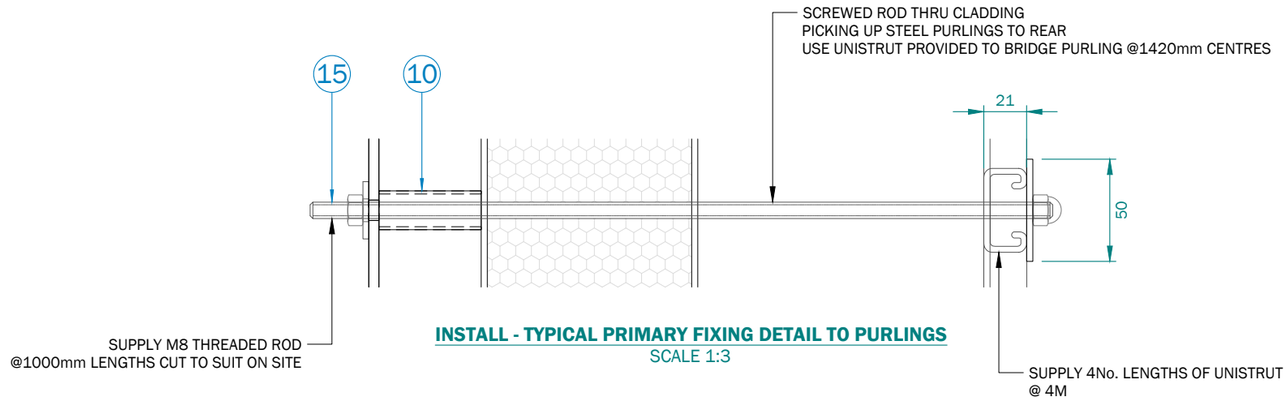

INSTALL - TYPICAL PRIMARY FIXING DETAIL TO PURLINGS
SCALE 1:3

NOTES:

1. EXACT LED DRIVER POSITION TO BE DETERMINED ON SITE

	PART NO.	PART NAME	DESCRIPTION	QTY.	PART MASS (kg)	TOTAL MASS (kg)
	1	LETTER FACE	3mm - 3103-H14 ALUMINIUM - EXTERNALLY POWDERCOATED WHITE RAL 9003 - 30% GLOSS & INTERNALLY COATED WHITE (WHITE LASER FILM)	1		43.62
	2	LETTER RETURNS	1.2mm - 3103-H14 ALUMINIUM - EXTERNALLY POWDERCOATED WHITE RAL 9003 - 30% GLOSS & INTERNALLY COATED WHITE (WHITE LASER FILM) 3mm DIA. DRAIN HOLES TO BOTTOM	1		10.69
	3	LETTER BACKS	5mm MAKROLON OPAL 2150 POLYCARBONATE LT 33%	1		31.62
	4	ANGLE CLEAT	25X25X3mm X 25mm - ALUMINIUM EQUAL ANGLE	63		-
	5	M4 X 15 SCREW	M4 X 15mm COUNTERSUNK SCREW	63		-
	6	M4 WASHER	M4 WASHER	63		-
	7	M4 NYLOC NUT	M4 NYLOC NUT	63		-
R2	8	LED MODULE	TETRA MINIMAX - GEMM2471-W1 - WHITE 7100K - 24V	241		-
R2	9	LED DRIVER	GE POWER SUPPLY 24V - GEPS24-180U	1		-
	10	SPACER	19.05 X 1.5mm DIA. ALUMINIUM CHS - POWDERCOATED GREY RAL - COLOUR TBC (TO MATCH CLADDING)	73		-
	11	GROMMET	RUBBER OPEN HOLE GROMMET BLACK	8		-
	12	PAPER TEMPLATE	FIXING TEMPLATE WITH HOLES CLEARLY MARKED	1		-
	13	PLASTAZOTE/NEOPRENE STRIP	20 X 5mm - STRIP TO PREVENT LIGHT LEAKAGE	AS REQ		-
	14	No.8 X 16mm SELF TAPPER	No.8 X 16mm FLANGE HEAD SELF TAPPING SCREW	63		-
R1	15	PRIMARY FIXING	M8 THREADED ROD BZP - WITH 50X50X3mm ALUMINIUM PLATE & M8 DOME NUT	AS REQ		-
R1	16	SECONDARY FIXING	M6.3 X 100 FASTFIX DRILLING SCREW - WITH PENNY WASHER	AS REQ		-
				TOTAL MASS (kg) INC. 10% FOS		94.5

LINEAR DIMENSION / TOLERANCE :
≤1000 / ±1.0
>1000 / ±2.0


CLIENT : LUCY & YAK
PROJECT : EXTERNAL SIGNAGE
SITE REFERENCE : BARNSLEY

PRODUCT TYPE : HALO ILLUM LETTERS - 3000
PAGE TITLE : SECTIONS AND DETAILS
DRAWING NO : CD-LUC-MSM26235-1
PAGE : 3/4

DESIGN STATUS : FOR CONSTRUCTION
BY: JAMAS **SCALE @ A3 :** SHOWN
REV : A
DATE : 15.02.23


© COPYRIGHT MERSON GROUP

R2

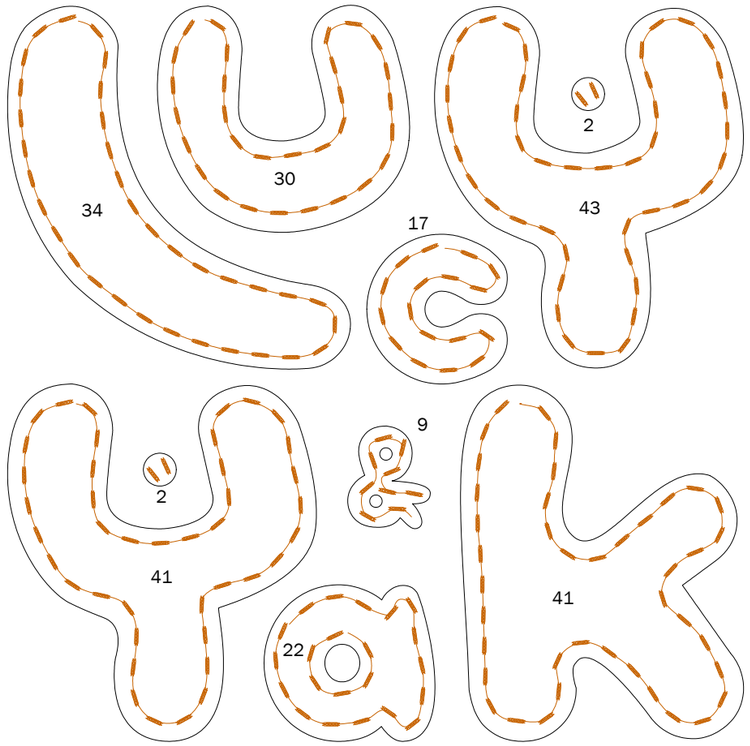

LED LAYOUT - FRONT ELEVATION
SCALE 1:25

241 MODULES - 0.41 WATT P/M -
98.81 TOTAL WATTS

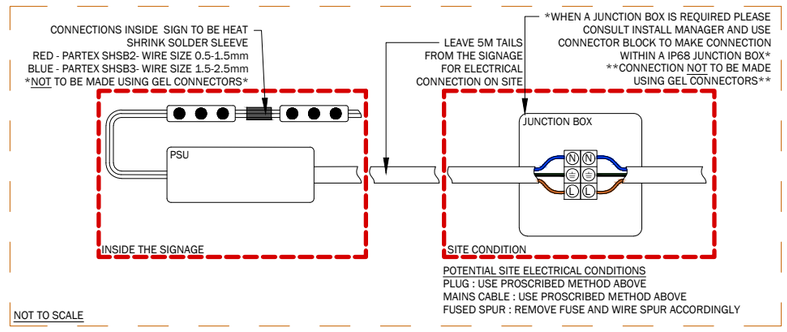

LINEAR DIMENSION / TOLERANCE :
≤1000 / ±1.0
>1000 / ±2.0

CLIENT :
LUCY & YAK

PROJECT :
EXTERNAL SIGNAGE

SITE REFERENCE :
BARNSLEY

PRODUCT TYPE :
HALO ILLUM LETTERS - 3000

PAGE TITLE :
ELECTRICAL DETAILS

DRAWING NO :
CD-LUC-MSM26235-1

PAGE :
4/4

DESIGN STATUS :
FOR CONSTRUCTION

BY:
JAMAS SHOWN

SCALE @ A3 :

REV :
A

DATE :
15.02.23

© COPYRIGHT MERSON GROUP