


Existing Site Layout Plan – Scale 1:200

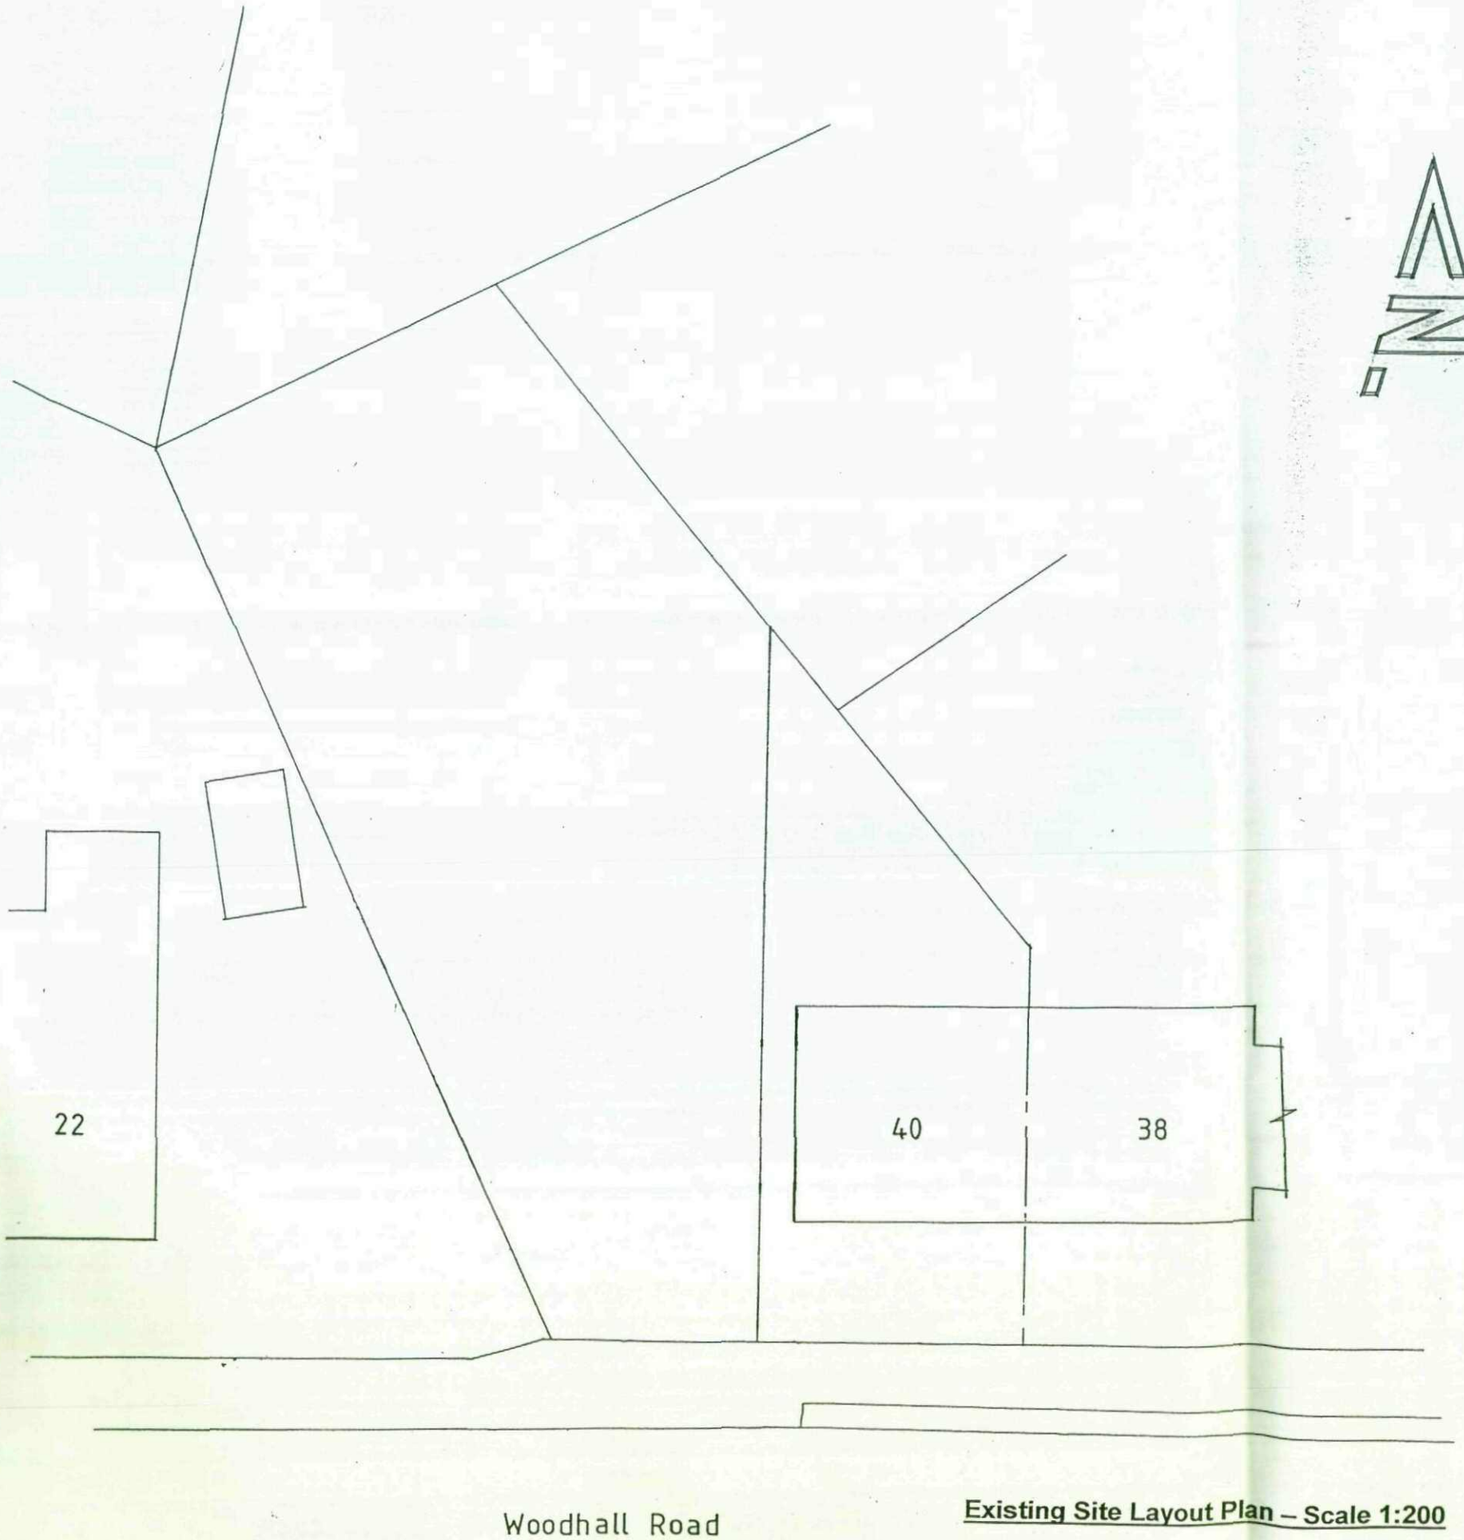



Site Location Plan – Scale 1:1000

Proposed Construction of Detached Dwelling, Adjoining 40, Woodhall Road, Darfield.

Applicants: Mr & Mrs S Hawkins

Proposed Site Layout Plan – Scale 1:200

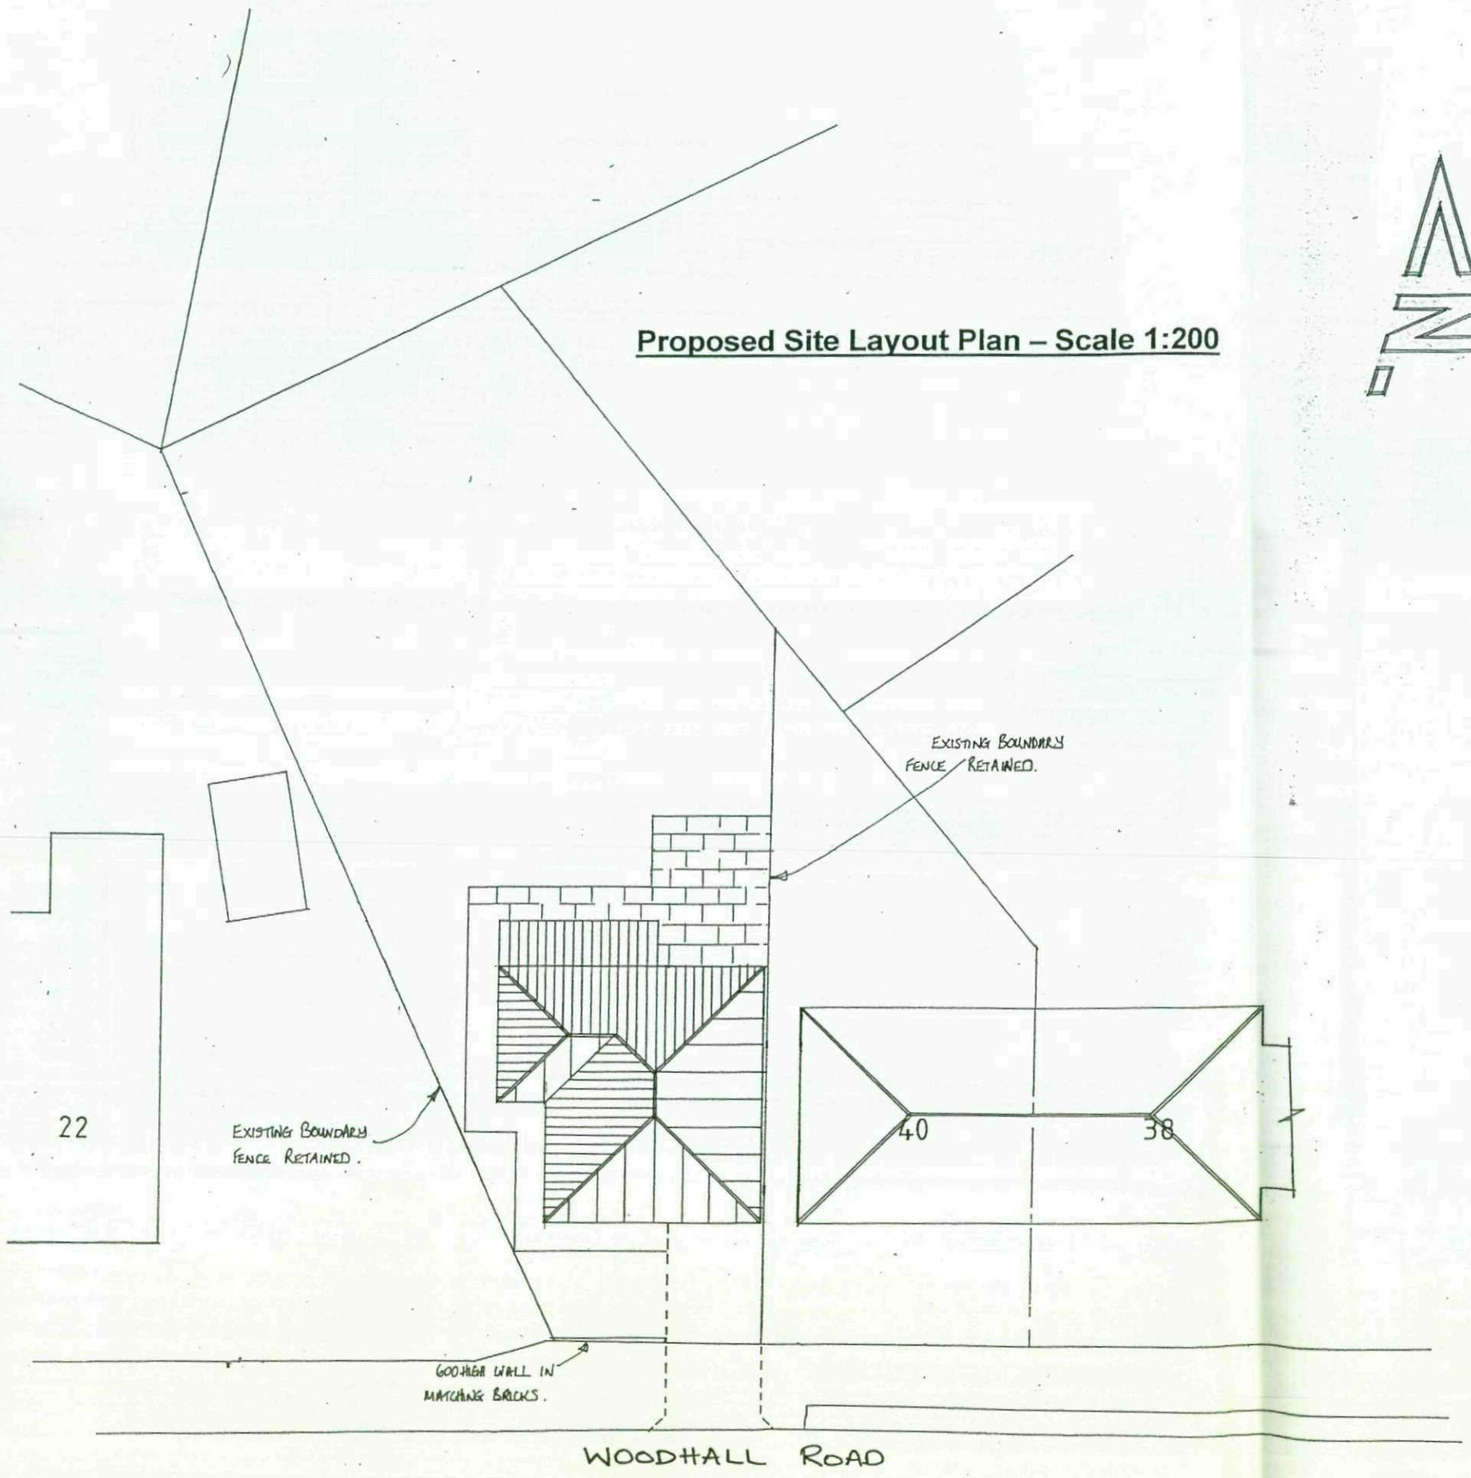

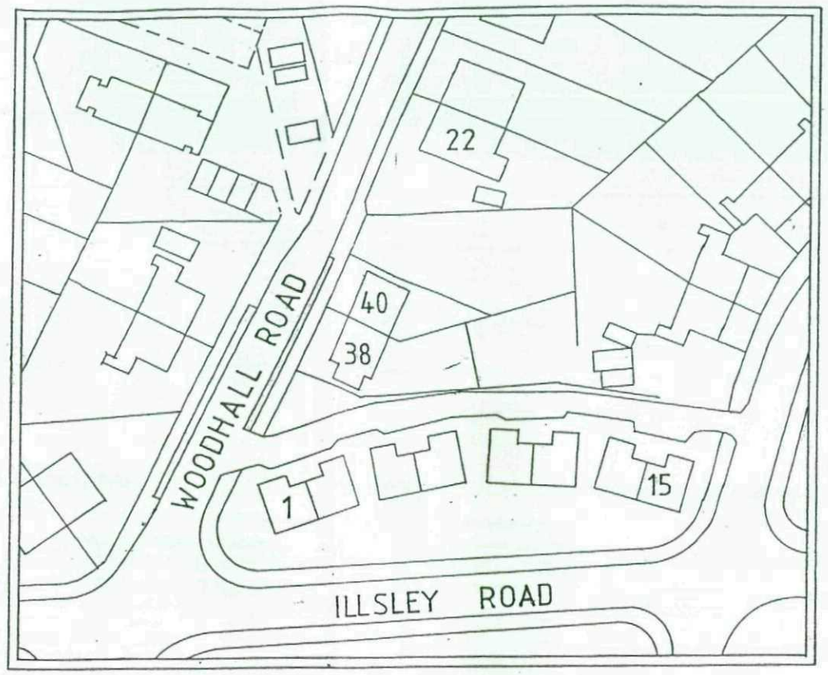


Site Location Plan – Scale 1:1000

Proposed Construction of Detached Dwelling, Adjoining 40, Woodhall Road, Darfield.

Applicants: Mr & Mrs S Hawkins




Proposed Front Elevation

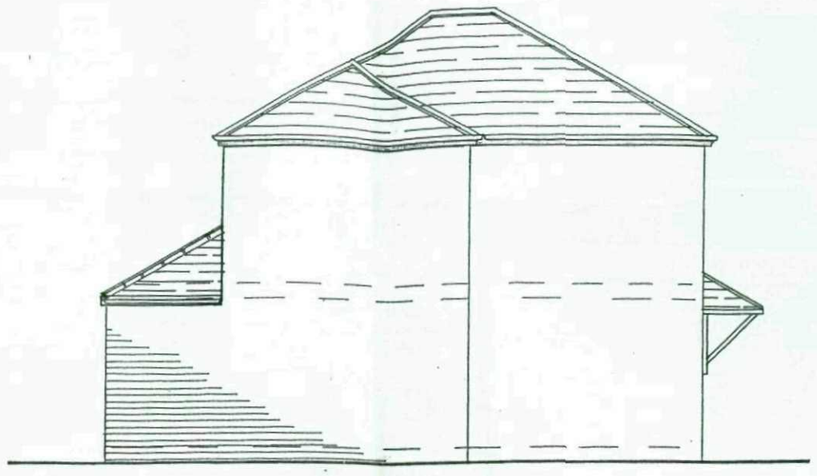

Proposed Side Elevation



Proposed Rear Elevation

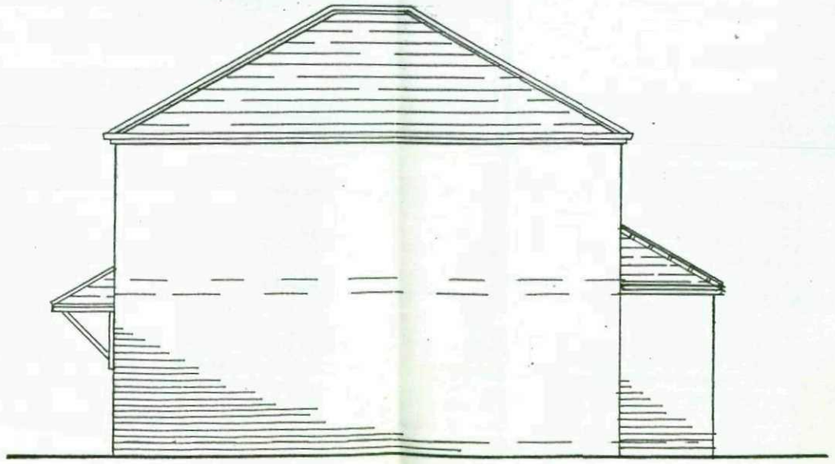


Proposed Side Elevation


PLAN SCALE 1:100.

Proposed Construction of Detached Dwelling, Adjoining 40, Woodhall Road, Darfield.

Applicants: Mr & Mrs S Hawkins – REV A

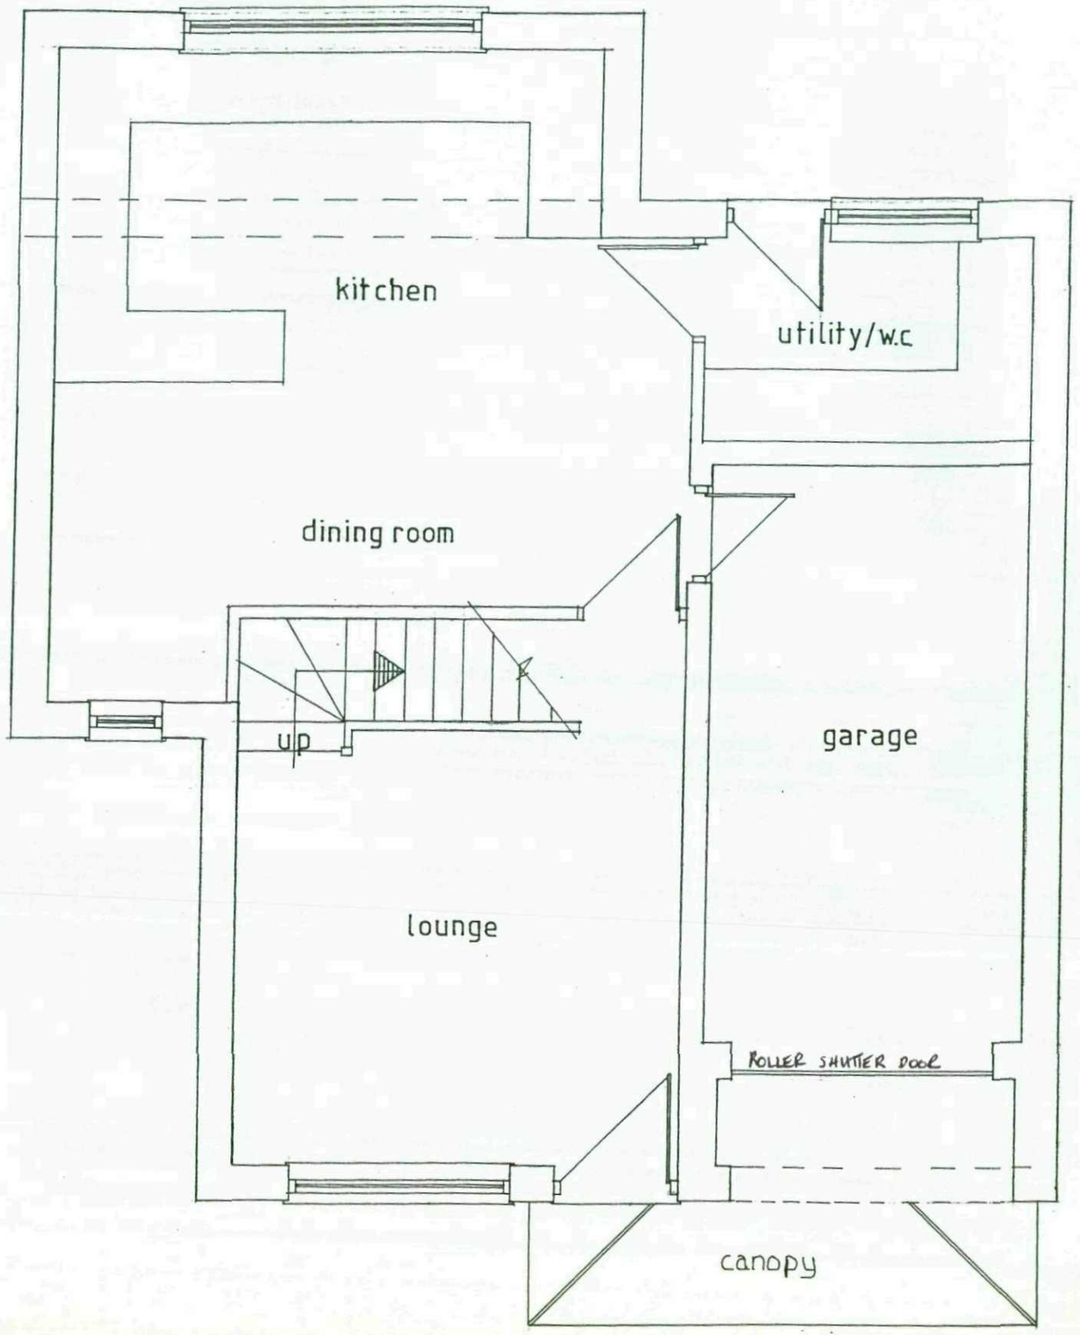

Proposed Ground Floor Plan

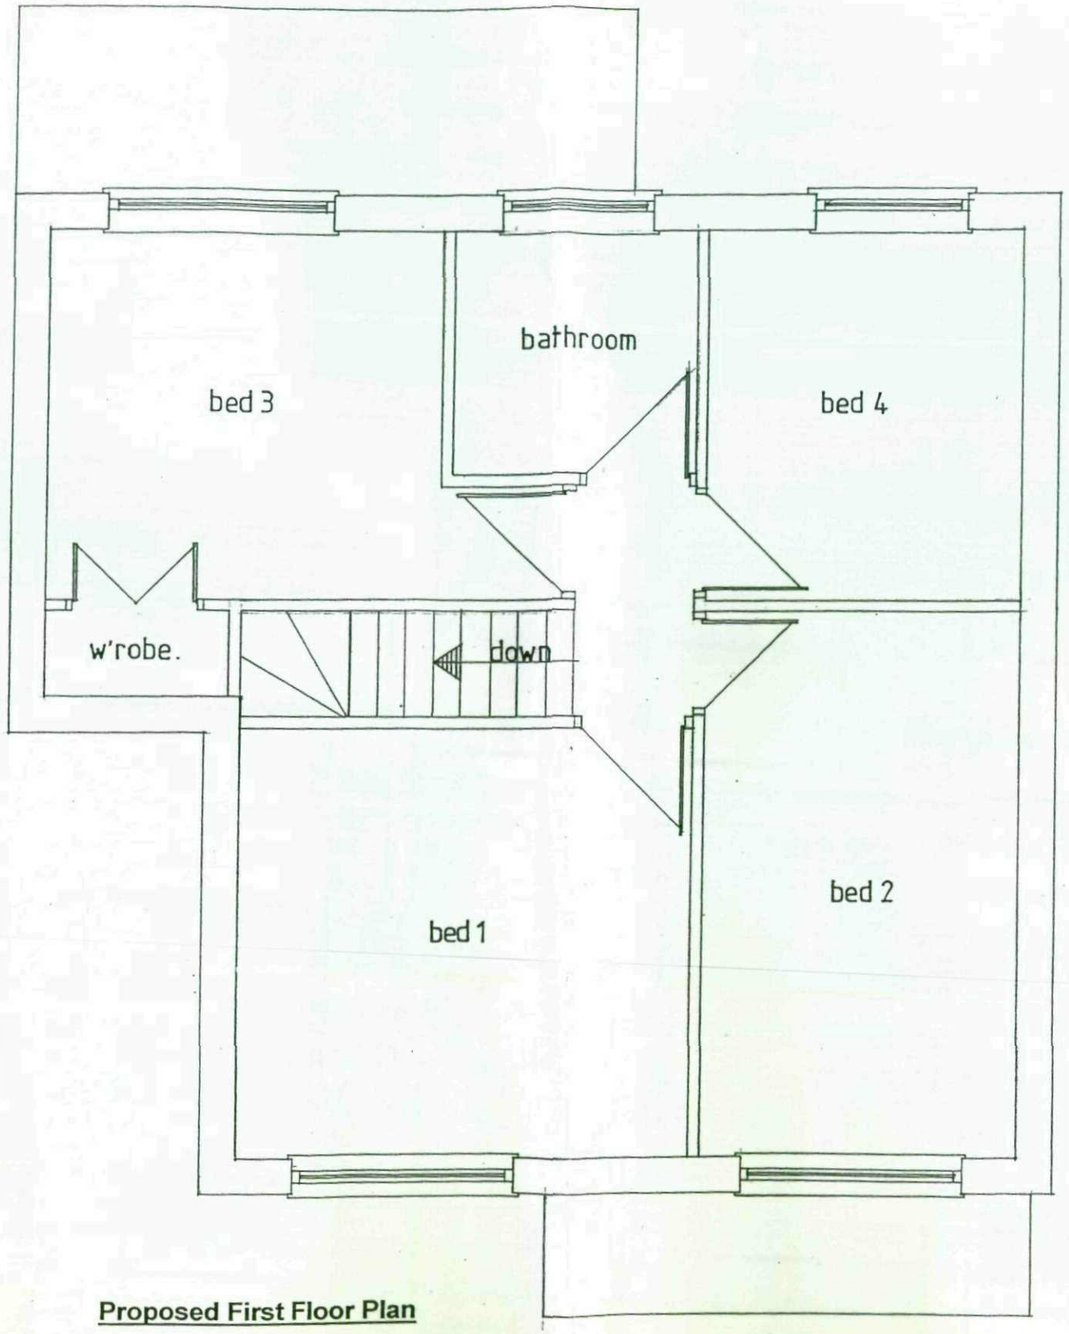

Proposed First Floor Plan

Proposed Construction of Detached Dwelling, Adjoining 40, Woodhall Road, Darfield.

Applicants: Mr & Mrs S Hawkins – Rev A

Proposed Floor Plans - Scale 1:50