
Drawing No.	Rev No.
MTG001 -003	

Scale 1:100


0 1 2 3 4 5 10 15




PROPOSED FRONT ELEVATION
SCALE 1:100 AT A3

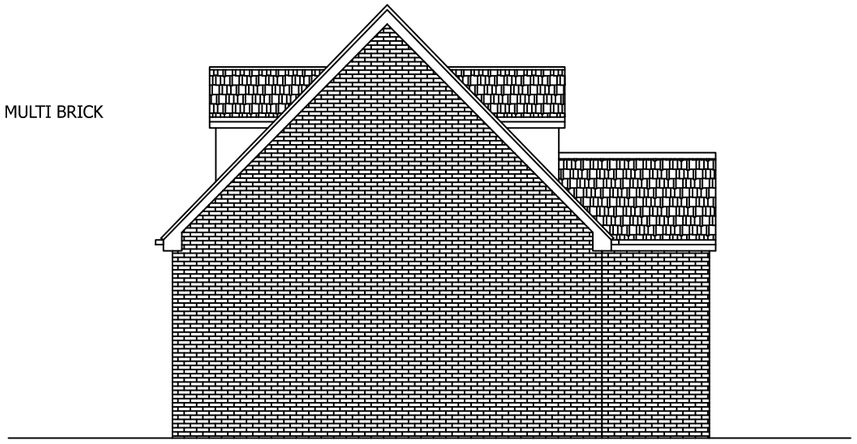

PROPOSED END ELEVATION
SCALE 1:100 AT A3

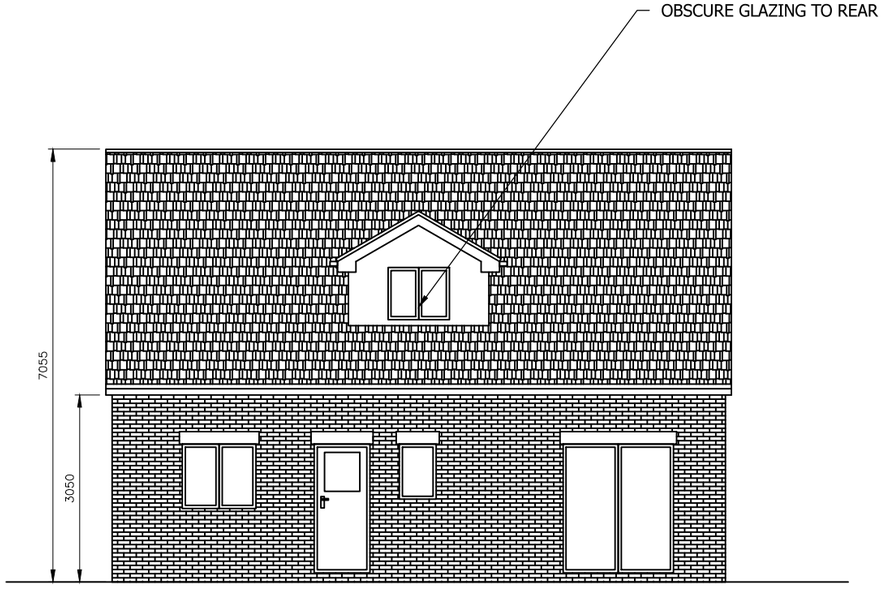

PROPOSED REAR ELEVATION
SCALE 1:100 AT A3

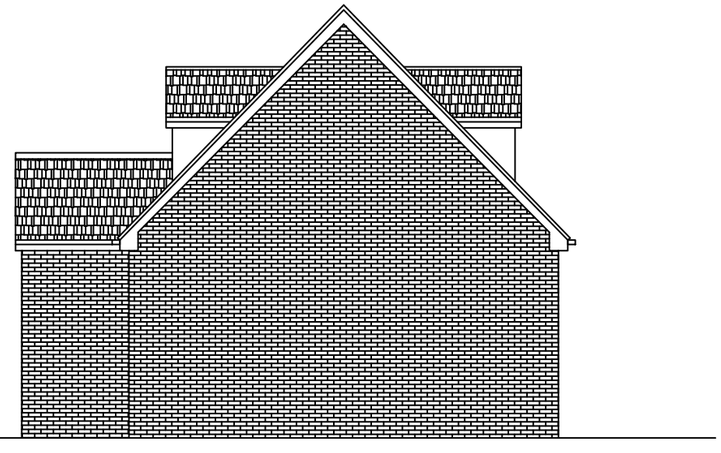

PROPOSED END ELEVATION
SCALE 1:100 AT A3

DO NOT SCALE: Contractor to check all dimensions and report any omissions or errors

NOTES

Rev	Description	By	Chk	App	Date
B	Design changed again	JRB			31/01/24
A	Design changed	JRB			19/12/23

JRB DESIGNS Ltd
1 Saville Road
Cudworth
Barnsley
S72 8LT
Tel: 01226 383542
Fax: 01226 380078
Mob: 07970 541192
Email: john@jrbdesigns.co.uk

This drawing is copyright. © jrbdesigns Ltd.

Client
MR. & MRS T GRIFFITHS

Drawing Title
PROPOSED ELEVATIONS

Address
LAND ADJACENT TO 2
WHITE CROSS AVENUE
CUDWORTH
S72 8GA

Project Title:
PROPOSED DETACHED DORMER BUNGALOW

Purpose of Issue:
PLANNING

Drawing Status
FIRST ISSUE

Scale at A3	Drawn By	Date	
AS SHOWN	JRB	27/03/2023	
Checked By	Date	Approved By	Date
	27/03/2023		27/03/2023
Project No.	Drawing No.		Revision
MTG001	003		-

APPROVAL [X] INFORMATION [ ] TENDER [ ] CONTRACT [ ] CONSTRUCTION [ ]