
PROPOSED [redacted] REAR ELEVATION

SCALE 1:50

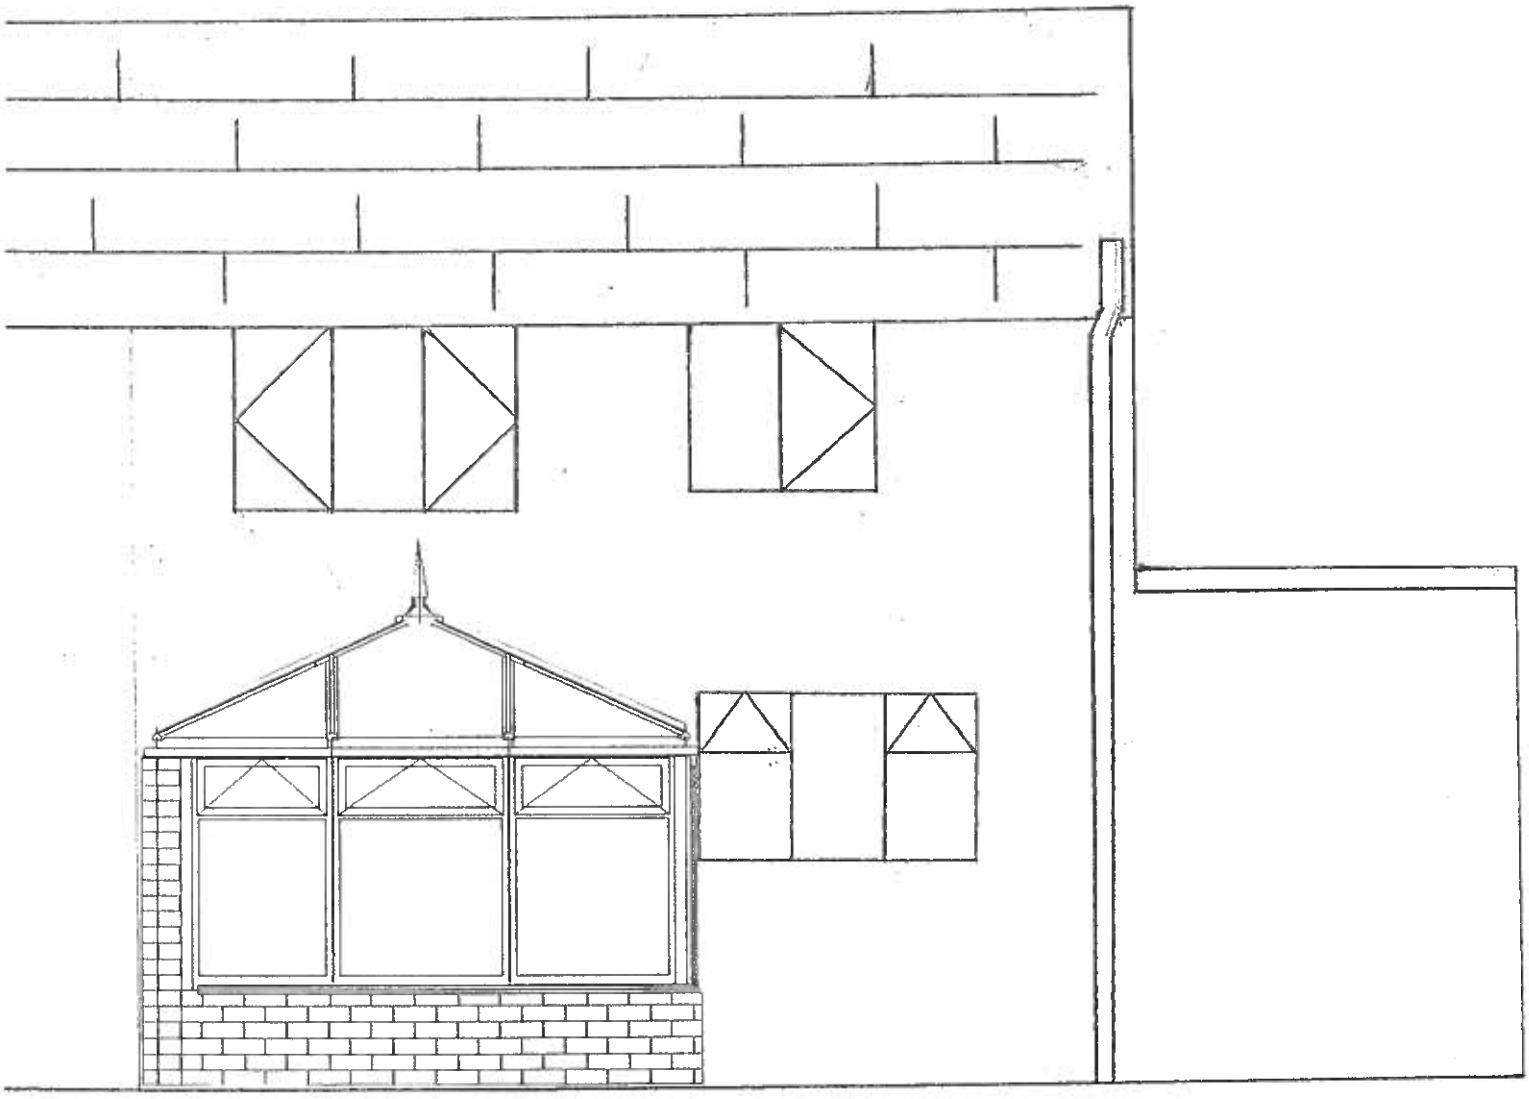

PROPOSED

[redacted] SIDE ELEVATION

SCALE 1:50

