
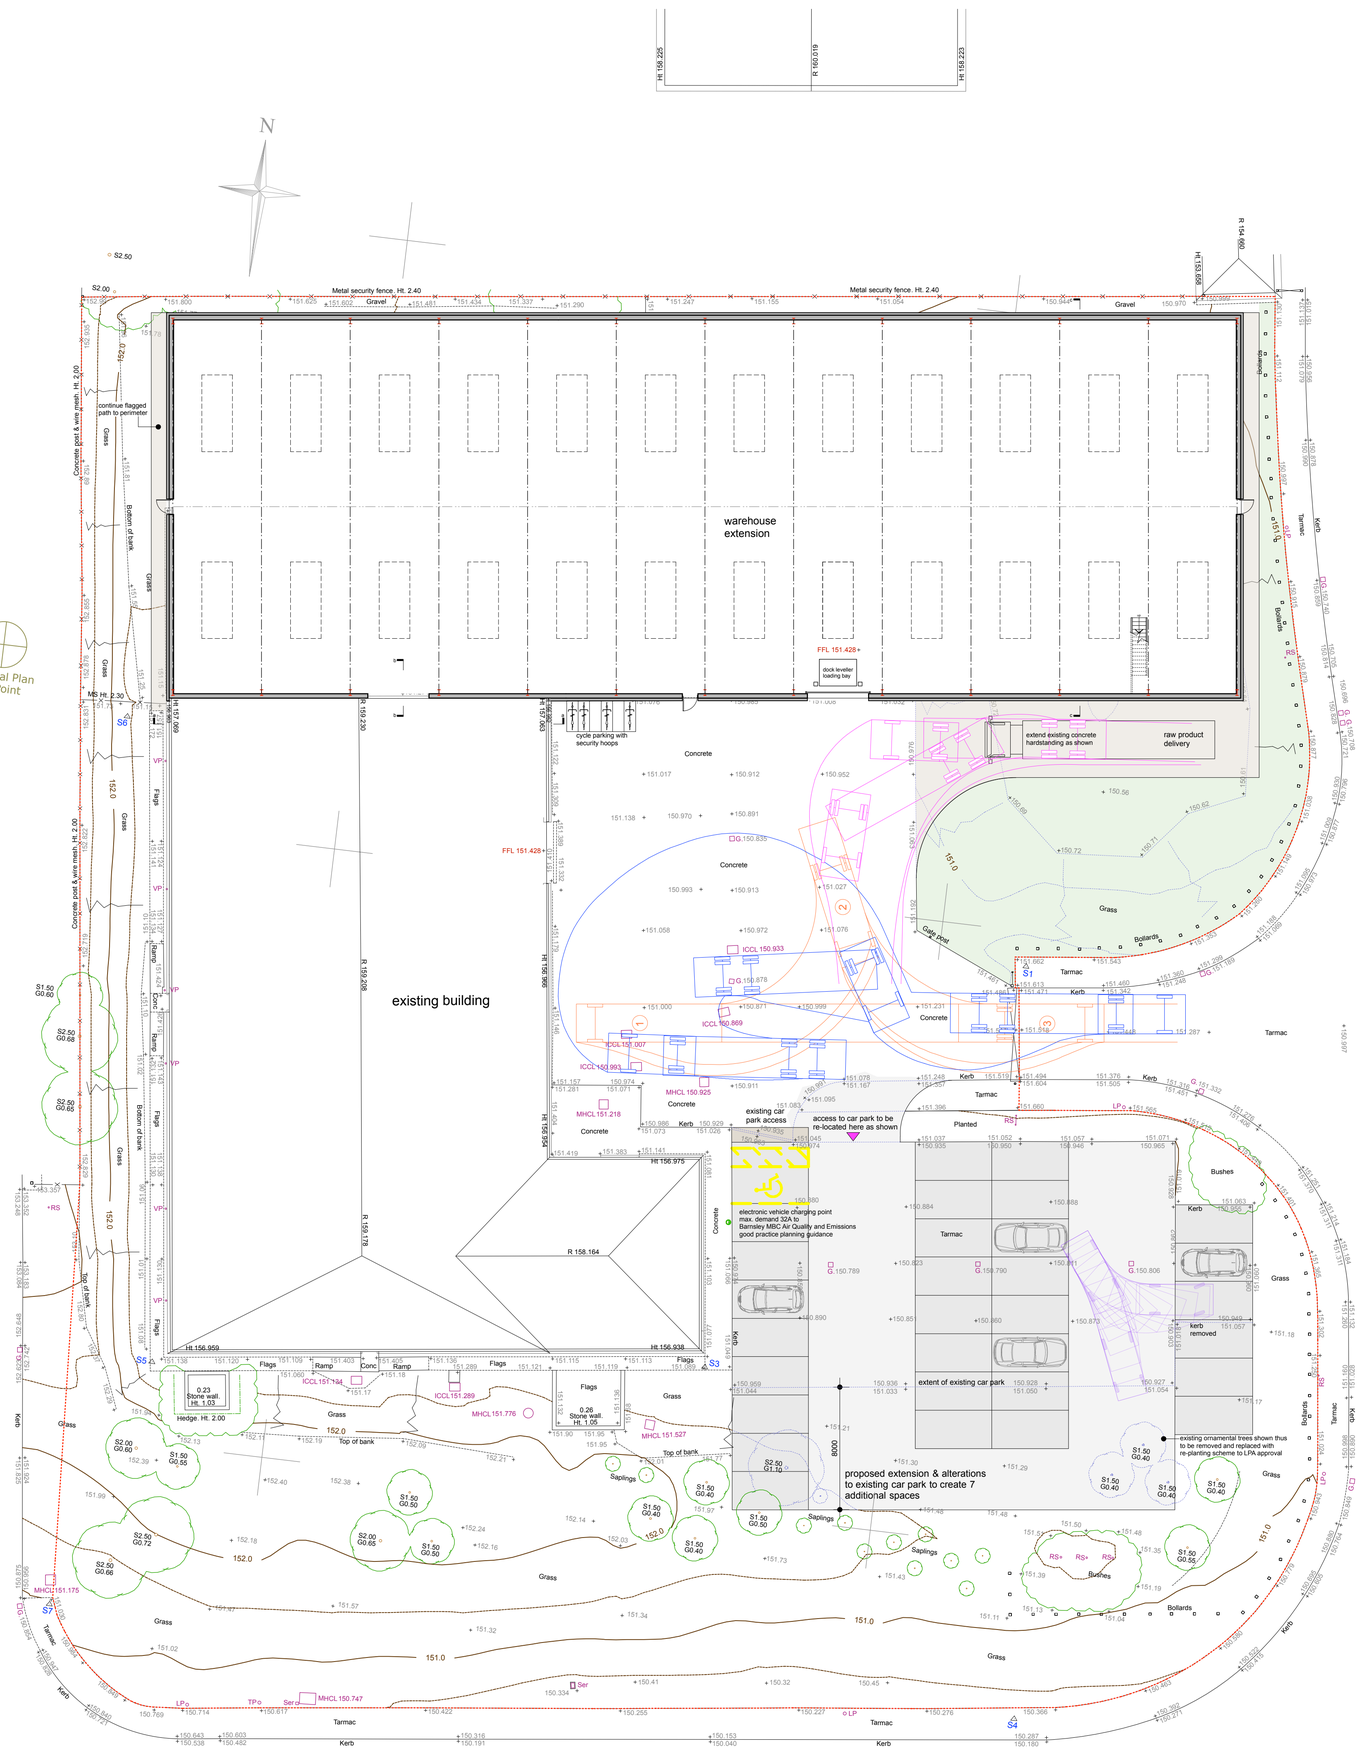


site plan 1:200

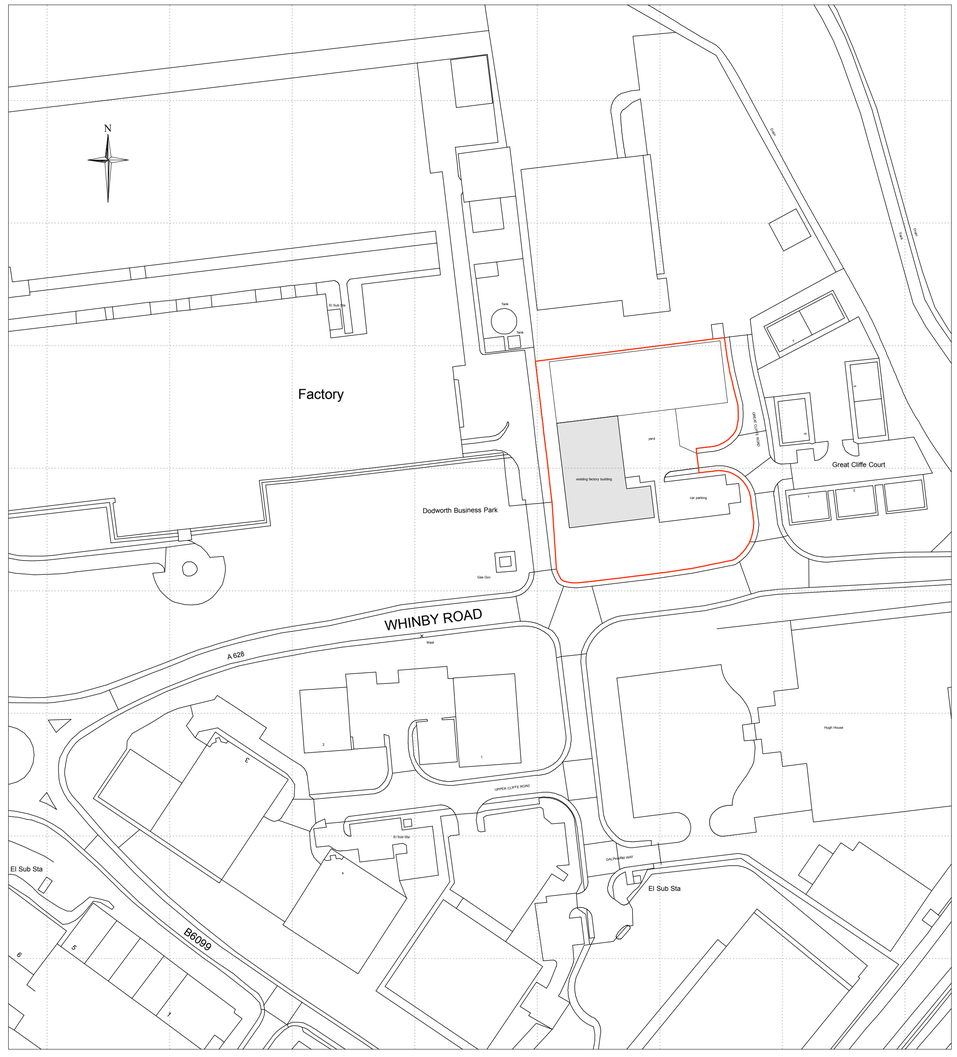

location plan 1:1250

This drawing has been prepared specifically for the purpose of obtaining Planning Permission and/or Building Regulation Approval. Its suitability for other purposes, without supplementary details and specifications cannot be guaranteed. The Permissions and/or Approvals are beyond the Architects control, and no guarantee that such will be granted is given or to be inferred by reason of the preparation of this drawing. Only figured dimensions are to be used. All dimensions to be checked on site. This drawing together with the design is the property and copyright of the Architect and must not be reproduced without prior written permission.

rev.	description	date	drawn	appvd
P04	EVC added to car parking area	27.11.19	AS	AS
P03	Cycle parking facility added	13.11.19	AS	AS
P02	Drawing updated	19.09.19	JS	AS
P01	Drawing originated	05.09.19	JS	AS

project: Extension of existing industrial unit
at
Dodworth Business Park
Great Cliffe Road, Dodworth
for
Magna Colours Ltd

title: Site plan as proposed
number: 19093D-06-P04
scale: 1:200
size: A1

ARCHITECTURE + DESIGN PARTNERSHIP
The Old Police Station 16 Bridge Lane Holmfirth HD9 7AN
T: 01484 685411 E: hello@adp-architects.com
W: www.adp-architects.com
RIBA Chartered Practice