

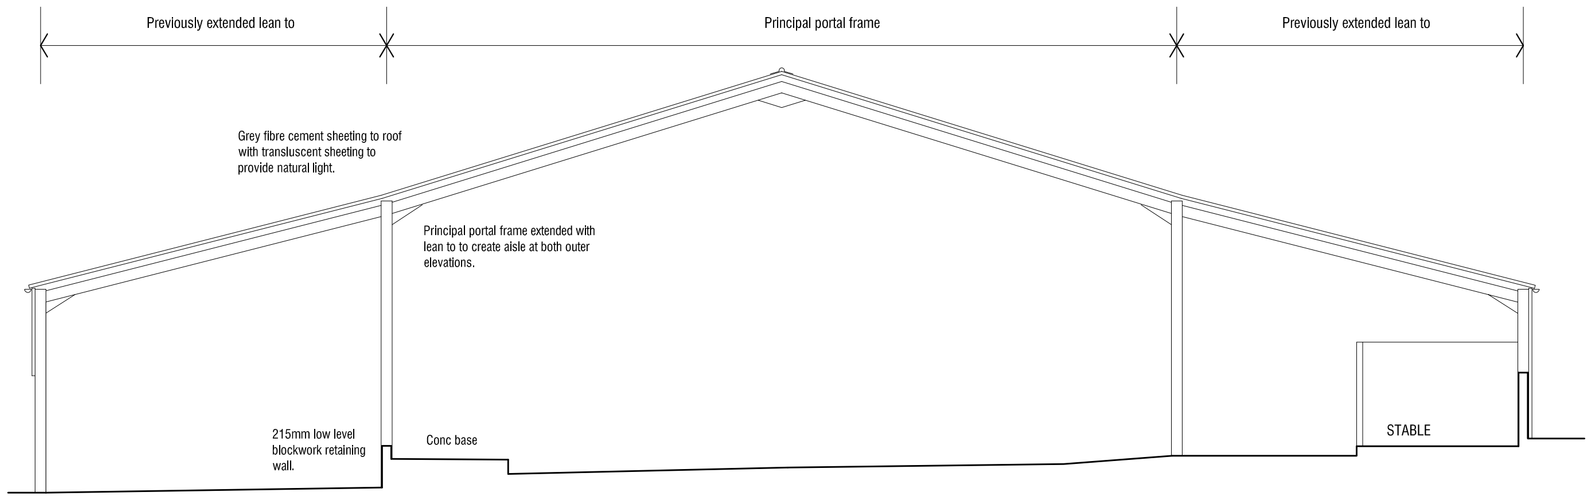



SECTION

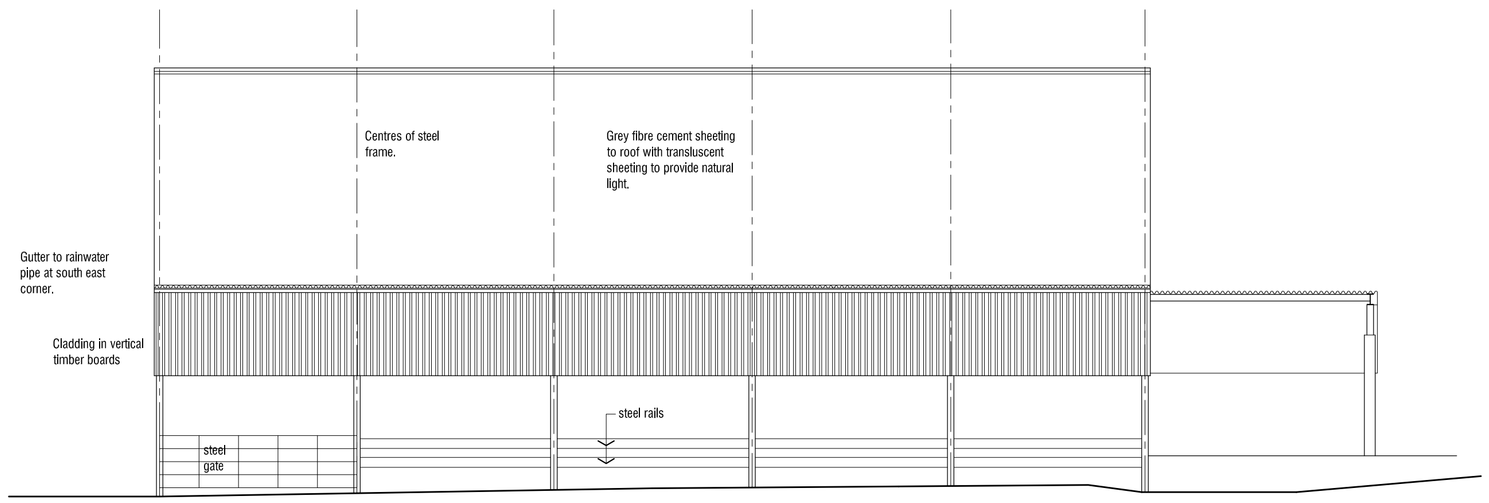


EXTG EAST ELEVATION

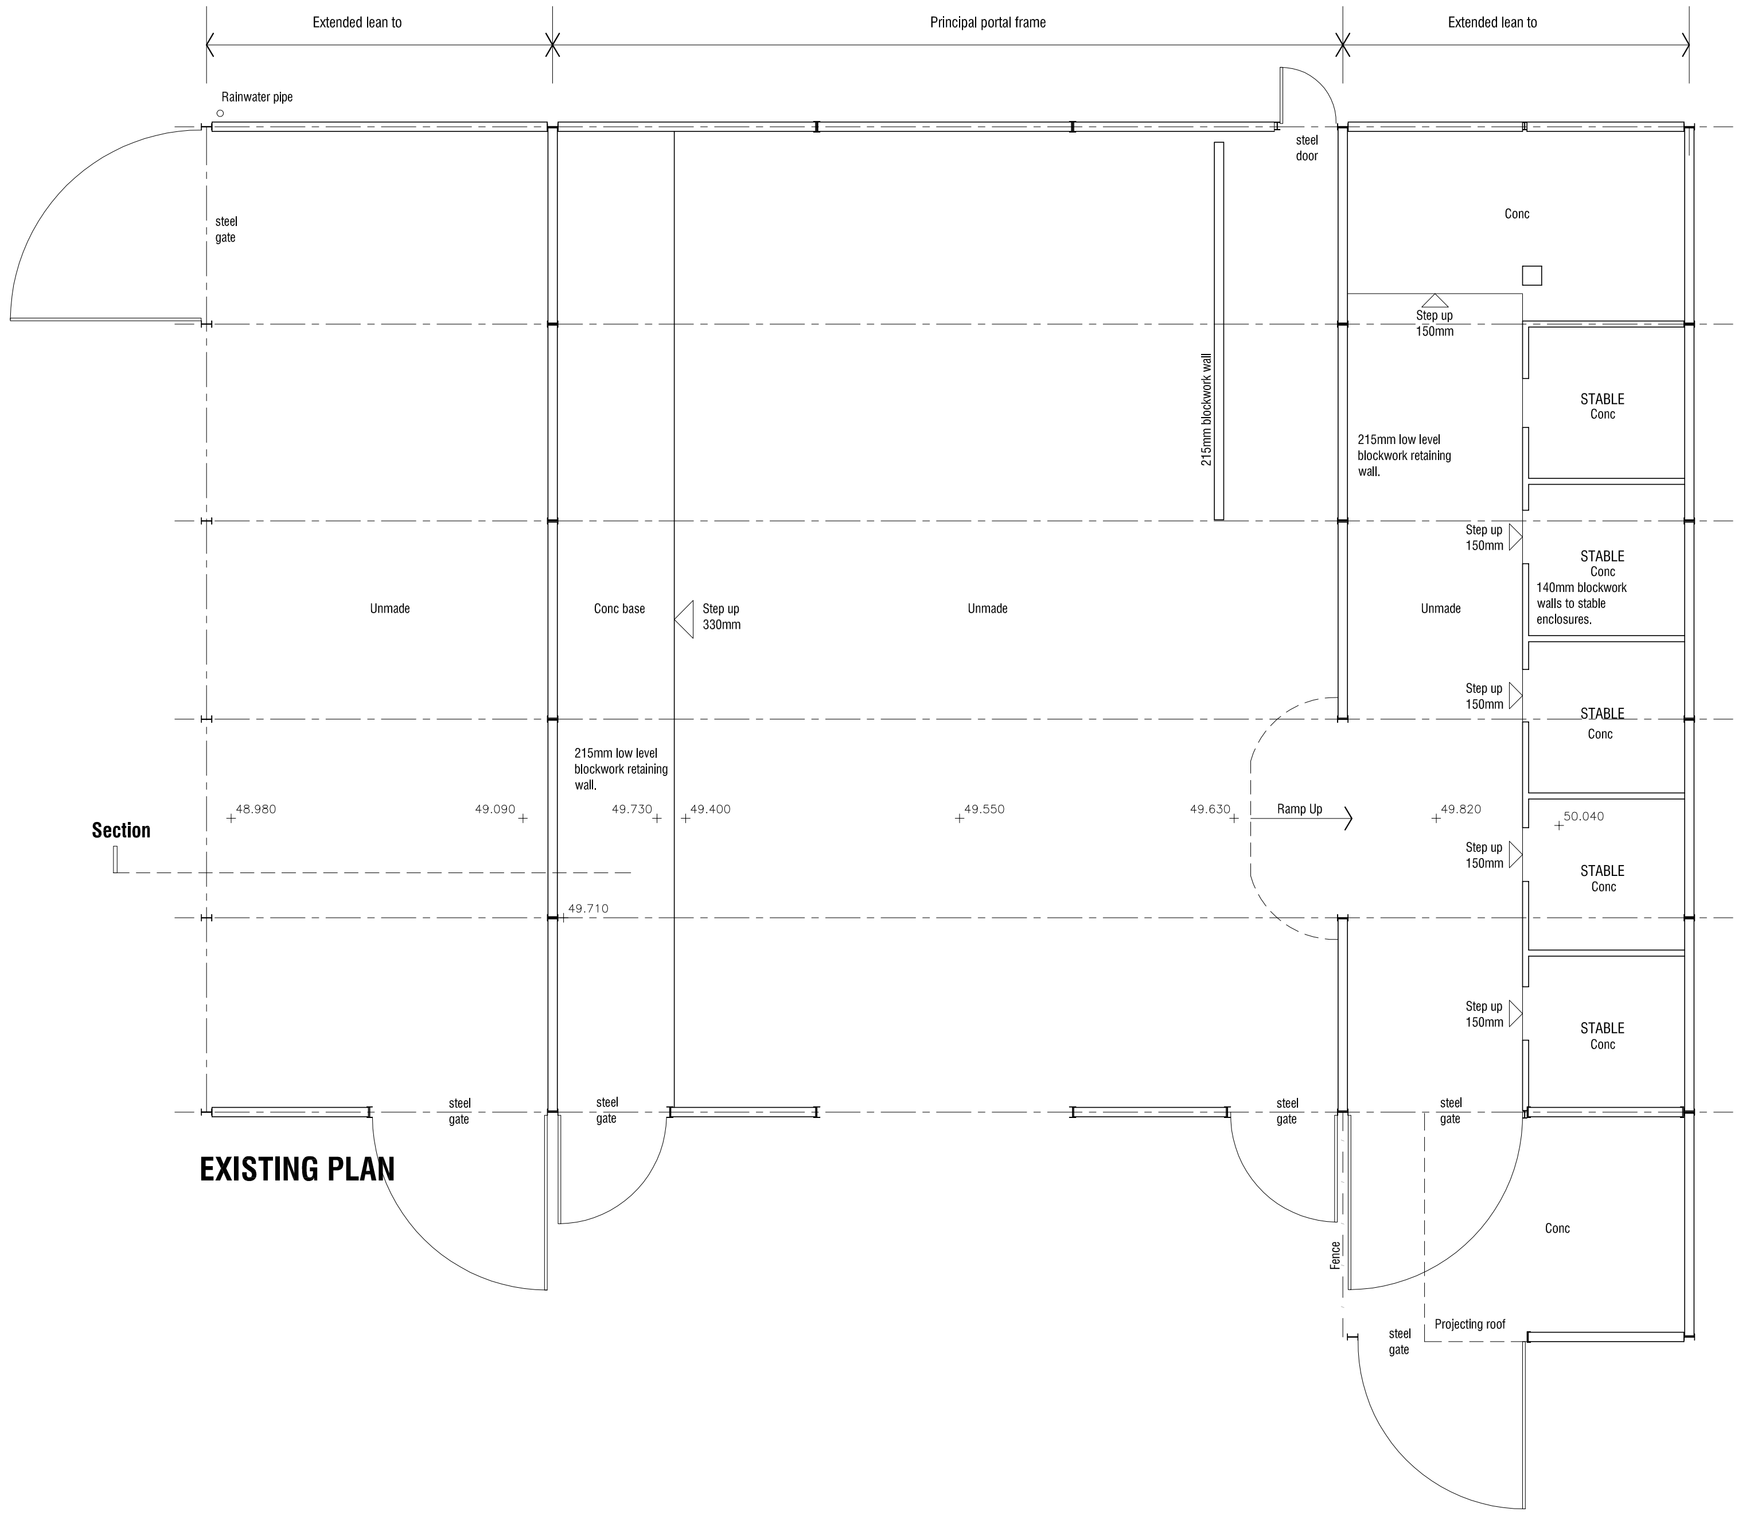

EXISTING PLAN

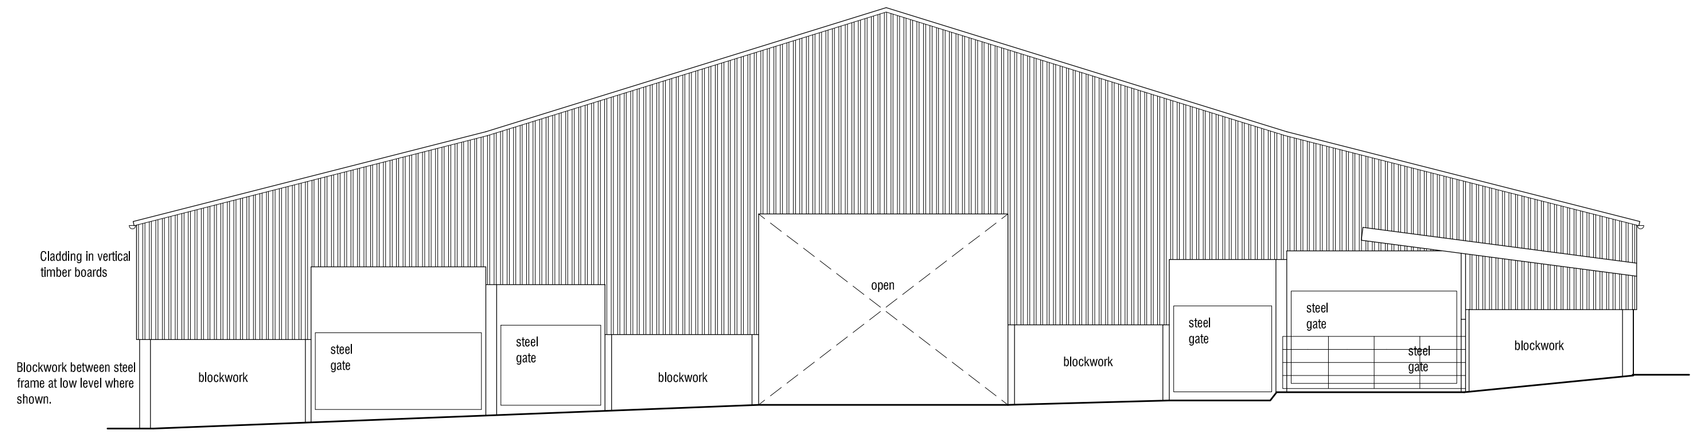

EXTG NORTH ELEVATION

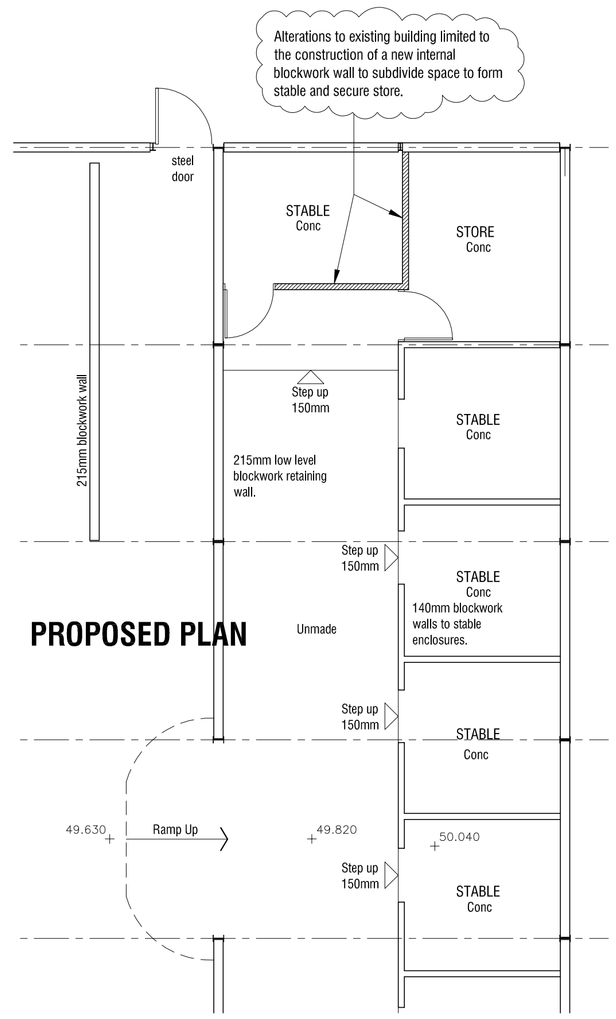

PROPOSED PLAN

Change of Use of Multi Purpose Agricultural Building to Stables and associated use
Elmhirst Farm South Lane
Cawthorne Barnsley

BUILDING SURVEY & PROPOSALS

PLAN ELEVATIONS & SECTION

mboothdesign
architectural design and building consultants
11 Crowden Walk Barnsley
S75 2LU
T: 01226 286256
M: 07881898300
E: mboothdesign@btconnect.com

Scale	1:100	Drawn	MJB
Date	November 2011	Ref.	11.57
Dwg No.	P2	Rev.	

0cm | 2cm | 4cm | 6cm

Copyright mboothdesign. All dimensions in millimeters unless otherwise stated. Dimensions for setting out in existing buildings are to be checked and verified on site, to be checked on site