




REAR ELEVATION
AS PROPOSED

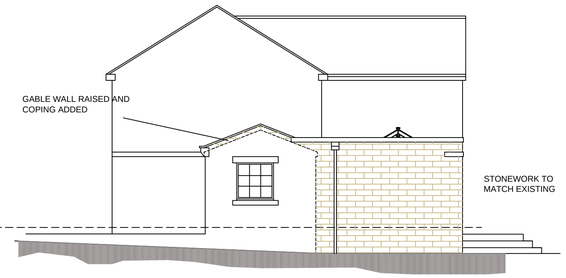


SIDE ELEVATION
AS PROPOSED

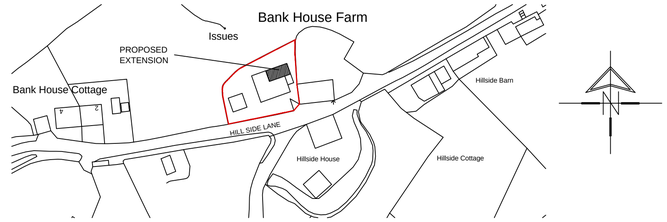

LOCATION PLAN
scale 1:1250

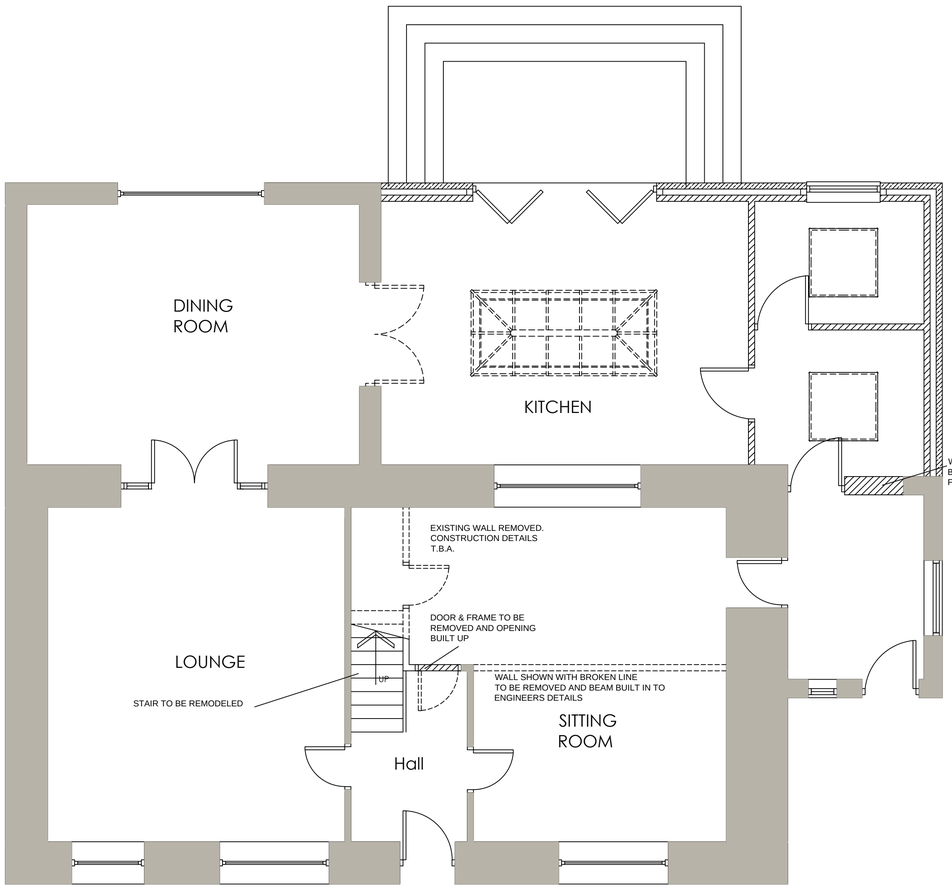

GROUND FLOOR PLAN
AS PROPOSED

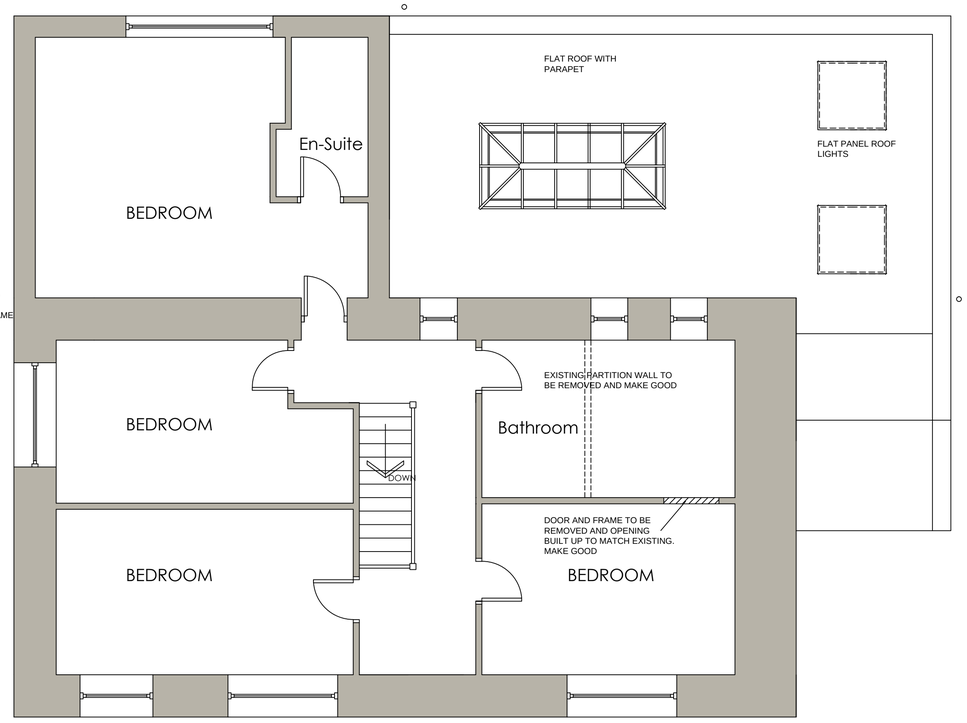

FIRST FLOOR PLAN
AS PROPOSED

ALL DETAILS AND DIMENSIONS ARE TO BE CHECKED ON SITE

White Agus PARTNERSHIP
8 MORSTON BUSINESS PARK,
WHALEY ROAD, BARUGH GREEN,
BARNSLEY.
S75 1HQ
Phone: 01226 208482
Fax: 01226 283030
Email: info@whiteaguspartnership.co.uk
Web: www.whiteaguspartnership.co.uk
ARCHITECTURAL SERVICES AND SURVEYORS

Project. EXTENSIONS AND ALTERATIONS AT BANK HOUSE FARM THURLSTONE S36 9QJ	Client. MR T CLARK
Drawing Title. PLANS AND ELEVATIONS	Date. APRIL 2016 / Scale. 1:50 & 1:100 @ A1
	Ref. 16-001 / Dwg. No. 01 / Rev. B

Date	Suffix	Description
12-04-16	A	MINOR AMENDMENTS
02-05-16	B	MINOR AMENDMENTS