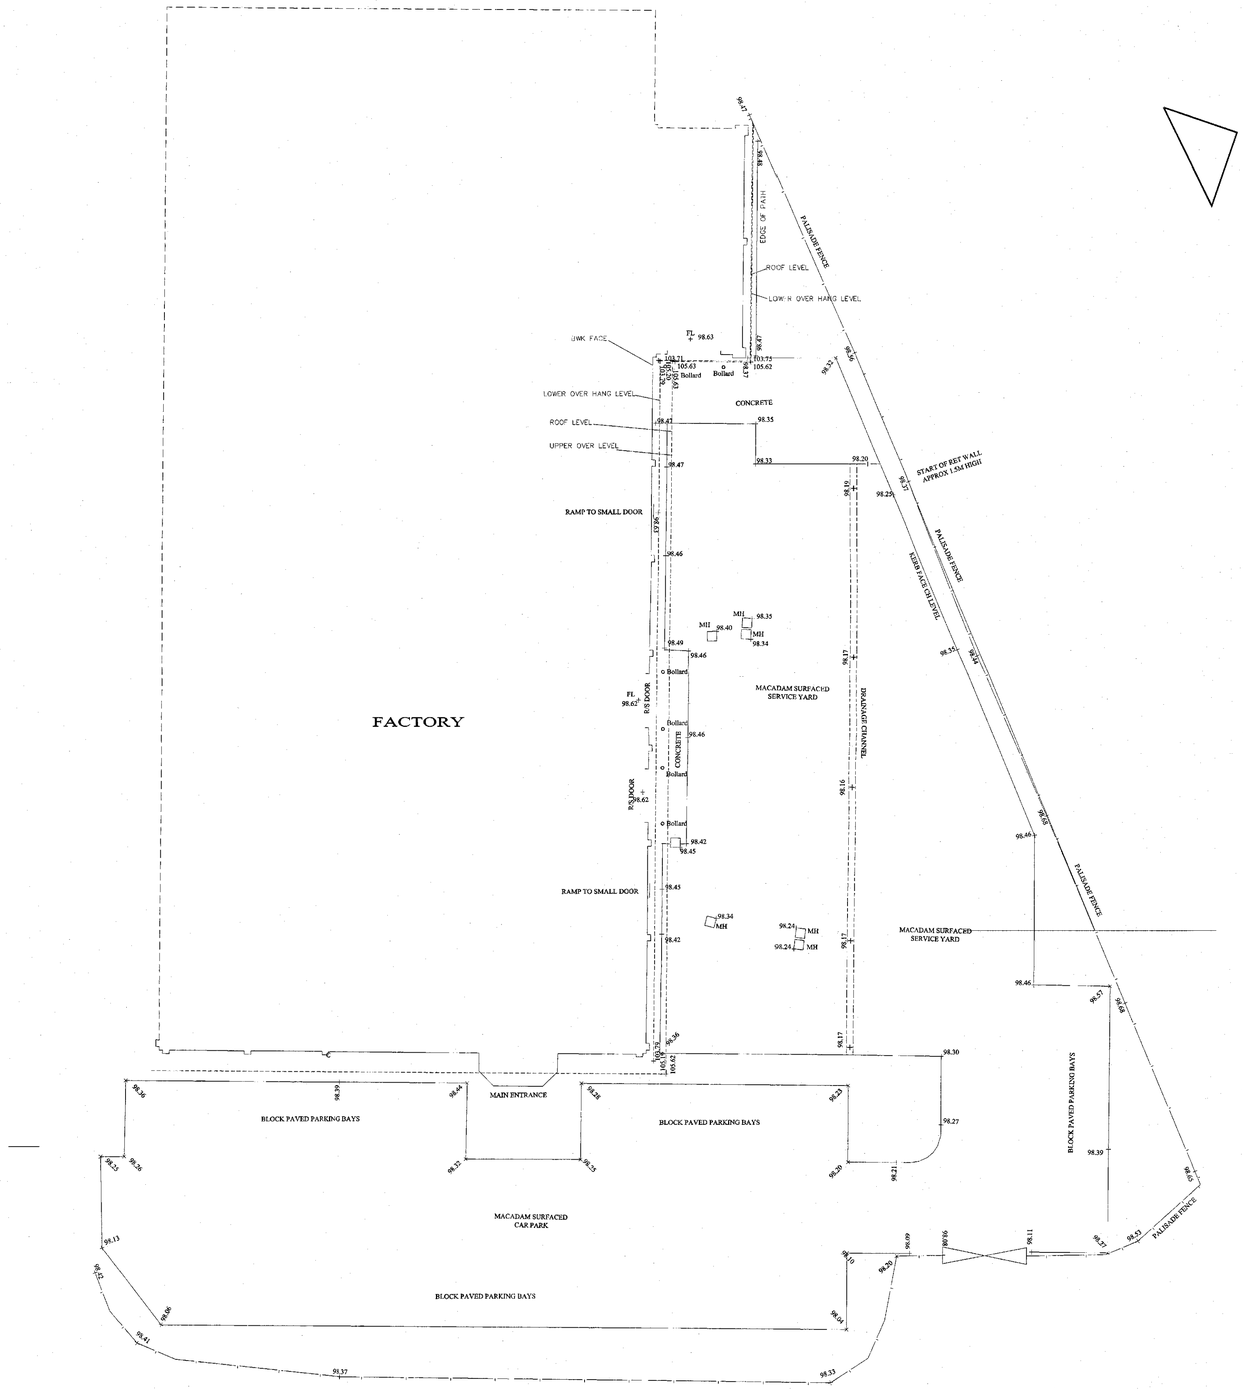


SITE SURVEY scale 1:200

Revisions

Scale 1:200 @A1	Drn. PJO
Project No. 321	Date JUNE 2014
Drg. No. 01	Rev.

Drawing

SITE SURVEY PLAN


Project

PROPOSED EXTENSION TO BUILDING PRODUCT SOLUTIONS FACTORY AT 30 COMMERCIAL RD. GOLDTHORPE, ROTHERHAM


AVOCET DESIGN ASSOCIATES

Planning & Architectural Design Consultants


4 Woodnook Close
Ashgate
Chesterfield S42 7JB
Tel/Fax: 01246 567717
Email: avocetdesign@tiscali.co.uk
Web: avocetdesign.co.uk

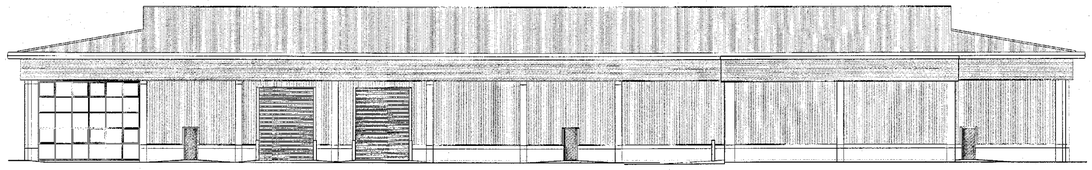


NORTH ELEVATION

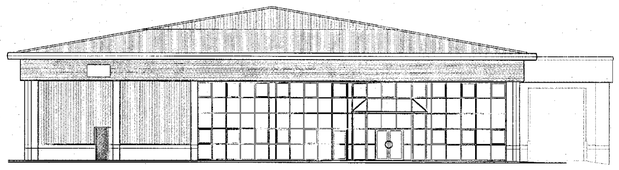


EAST ELEVATION

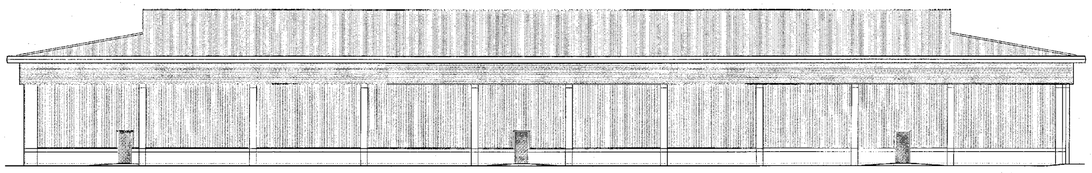


SOUTH ELEVATION scale 1:200

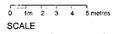

SCALE

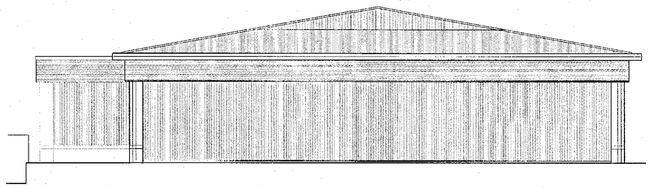

WEST ELEVATION

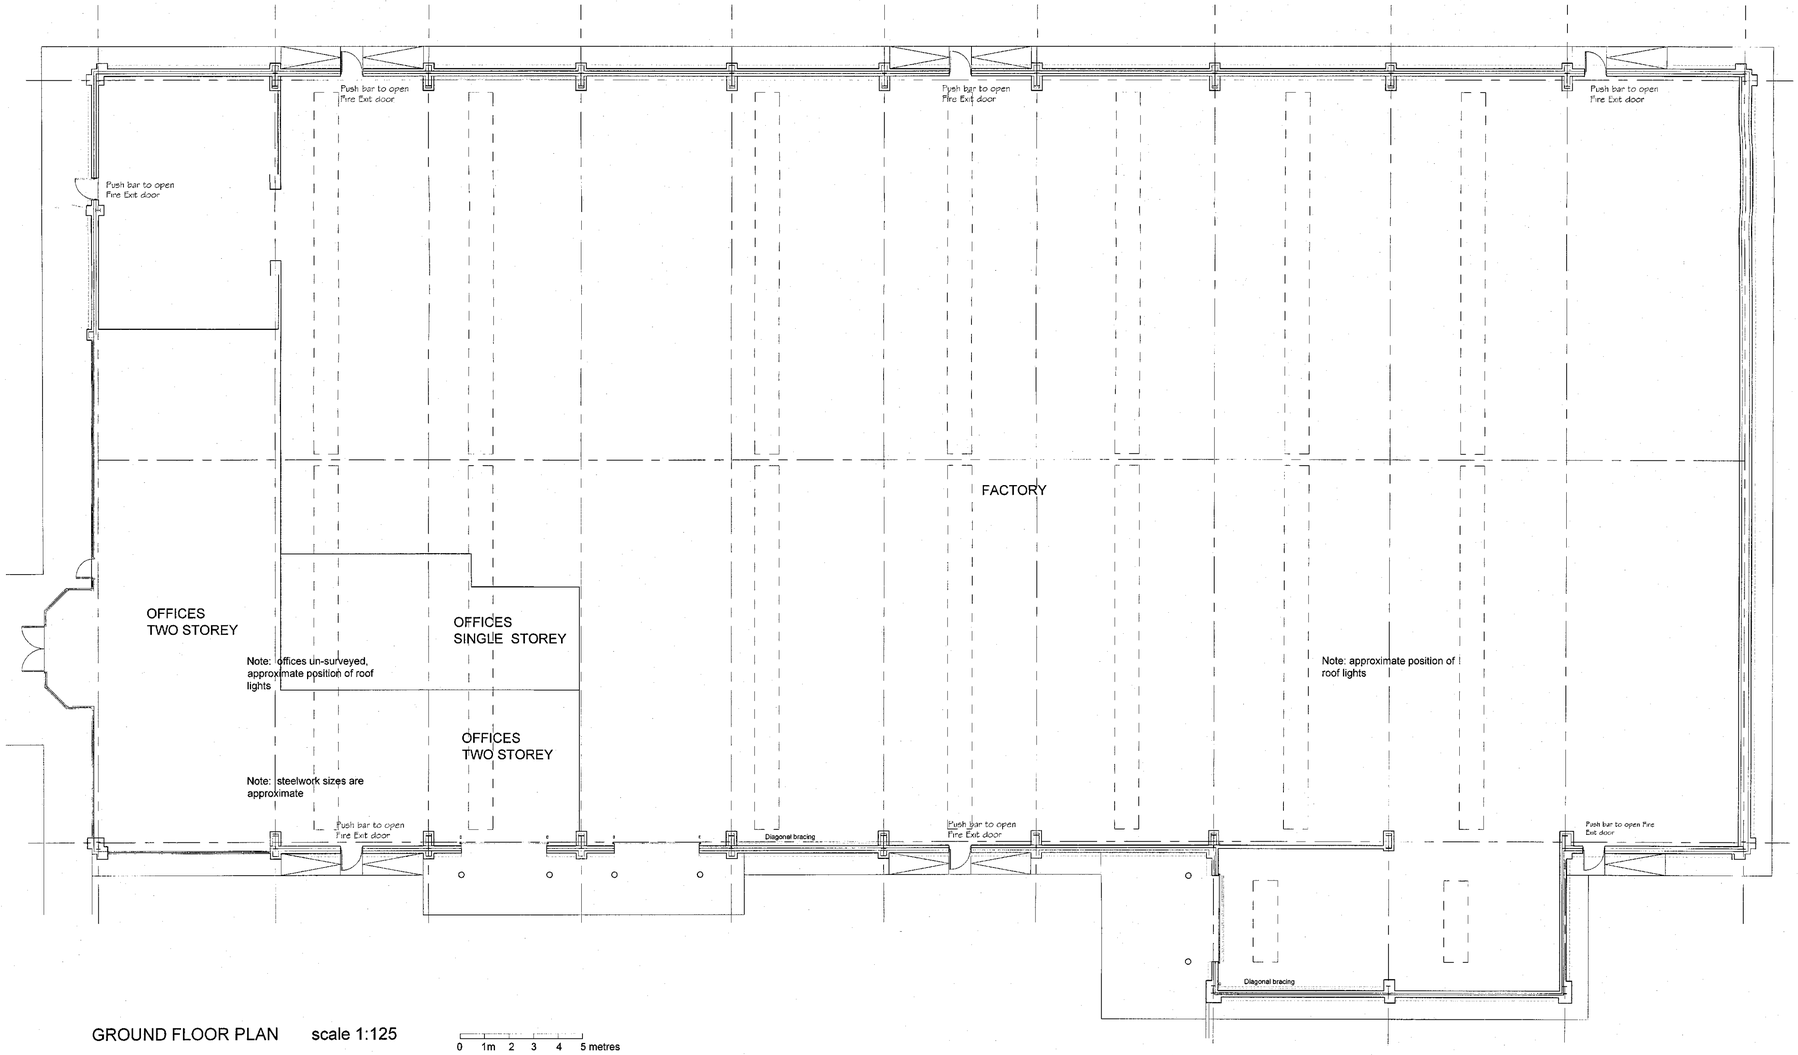

GROUND FLOOR PLAN scale 1:125

SCALE

Revisions

Scale
1: 125 & 1:200 @A1

Drn.
PJO

Project No.
321

Date
JUNE 2014


Drg. No.
02

Rev.

Drawing
SURVEY PLAN & ELEVATIONS

Project
PROPOSED EXTENSION TO BUILDING PRODUCT SOLUTIONS FACTORY AT 30 COMMERCIAL RD. GOLDTHORPE, ROTHERHAM

AVOCET
DESIGN ASSOCIATES
Planning & Architectural Design Consultants
4 Woodnook Close
Ashgate
Chesterfield S42 7JB
Tel/Fax: 01246 567717
Email: avocetdesign@tiscali.co.uk
Web: avocetdesign.co.uk

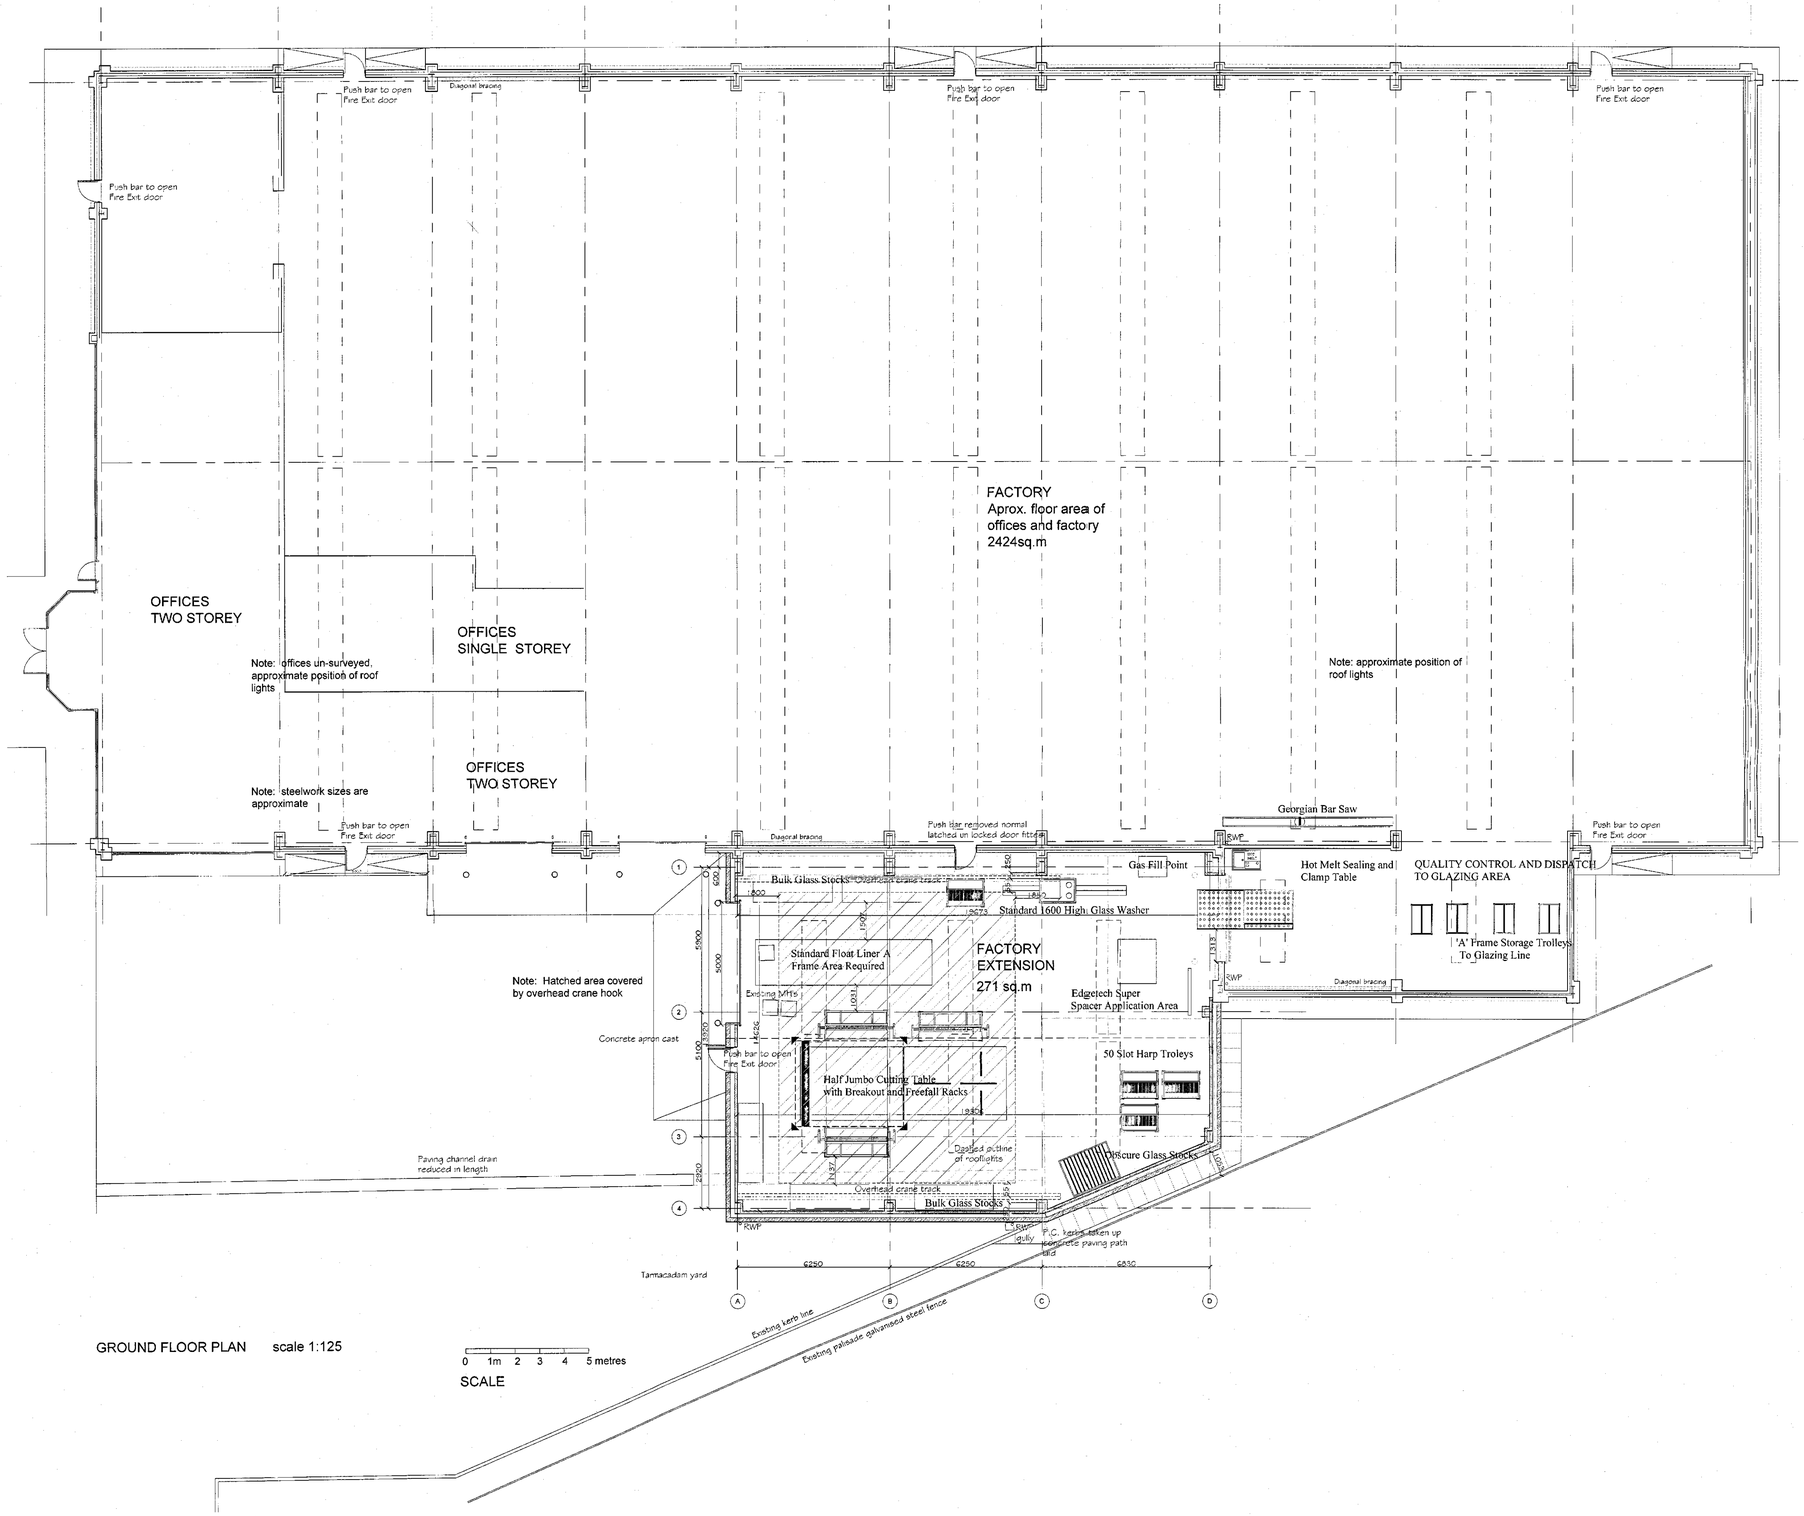

GROUND FLOOR PLAN scale 1:125

0 1m 2 3 4 5 metres

SCALE

Revisions

A Further details added July 2014

Scale	Drn.
1: 125 @A1	PJO
Project No.	Date
321	JULY 2014
Drg. No.	Rev.
03	A

Drawing

PROPOSED PLAN


Project

PROPOSED EXTENSION TO BUILDING PRODUCT SOLUTIONS FACTORY AT 30 COMMERCIAL RD. GOLDTHORPE, ROTHERHAM

AVOCET DESIGN ASSOCIATES


Planning & Architectural Design Consultants

4 Woodnook Close
Ashgate
Chesterfield S42 7JB
Tel/Fax: 01246 567717
Email: avocetdesign@tiscali.co.uk
Web: avocetdesign.co.uk

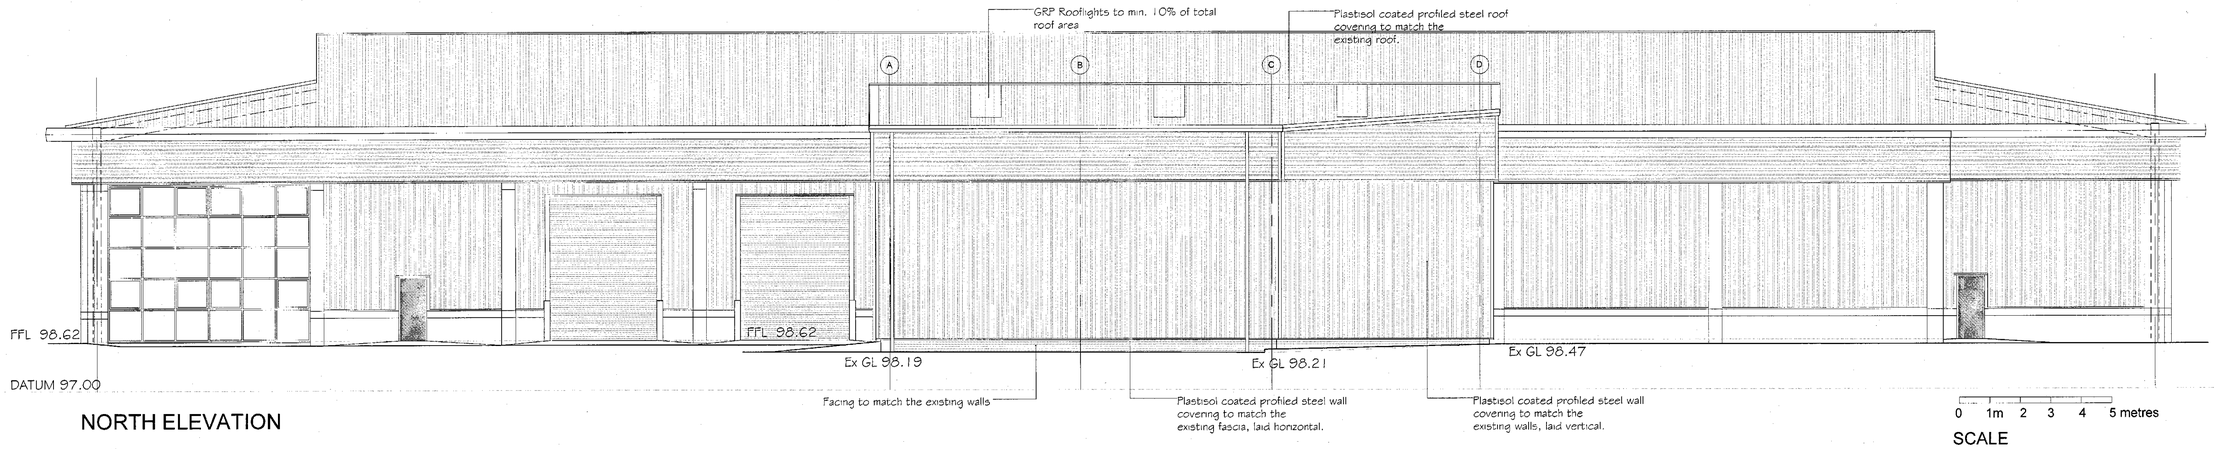


NORTH ELEVATION

SCALE

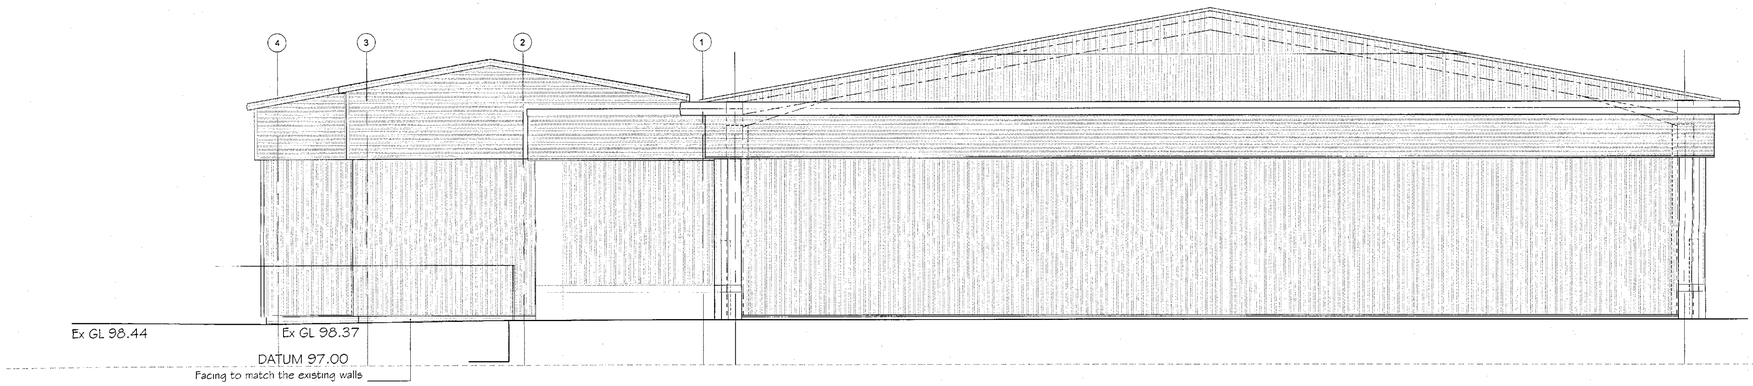

WEST ELEVATION

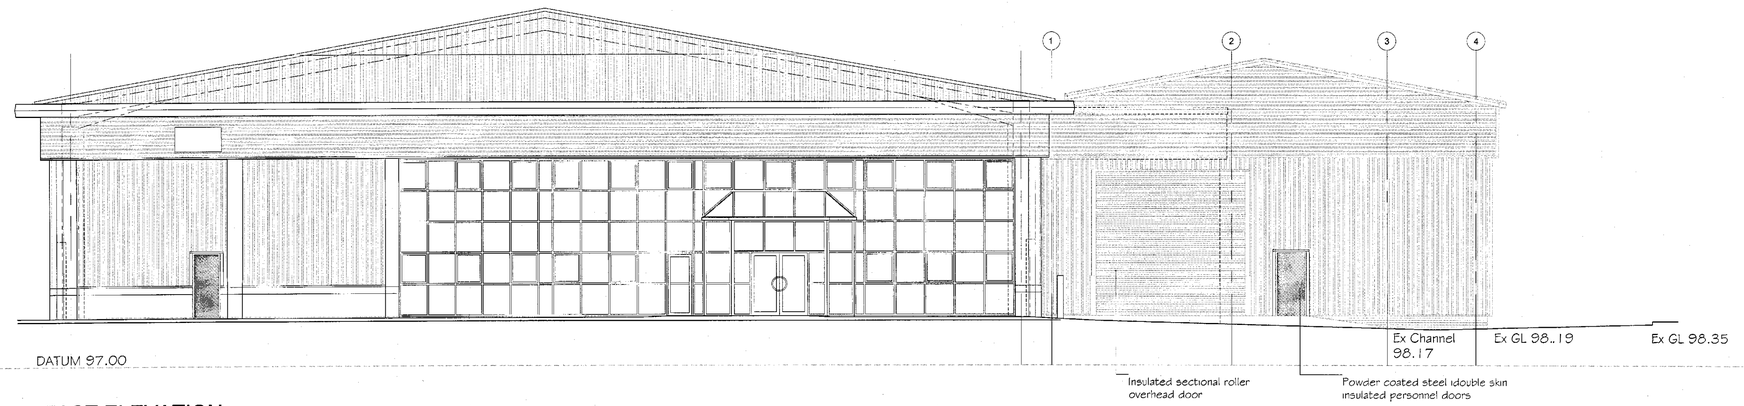

EAST ELEVATION

Revisions

Scale 1: 100 @A1	Drn. PJO
Project No. 321	Date JULY 2014
Drg. No. 04	Rev.


Drawing

PROPOSED ELEVATIONS

Project

PROPOSED EXTENSION TO BUILDING PRODUCT SOLUTIONS FACTORY AT 30 COMMERCIAL RD. GOLDTHORPE, ROTHERHAM

AVOCET
DESIGN ASSOCIATES
Planning & Architectural Design Consultants
4 Woodnook Close
Ashgate
Chesterfield S42 7JB
Tel/Fax: 01246 567717
Email: avocetdesign@tiscali.co.uk
Web: avocetdesign.co.uk

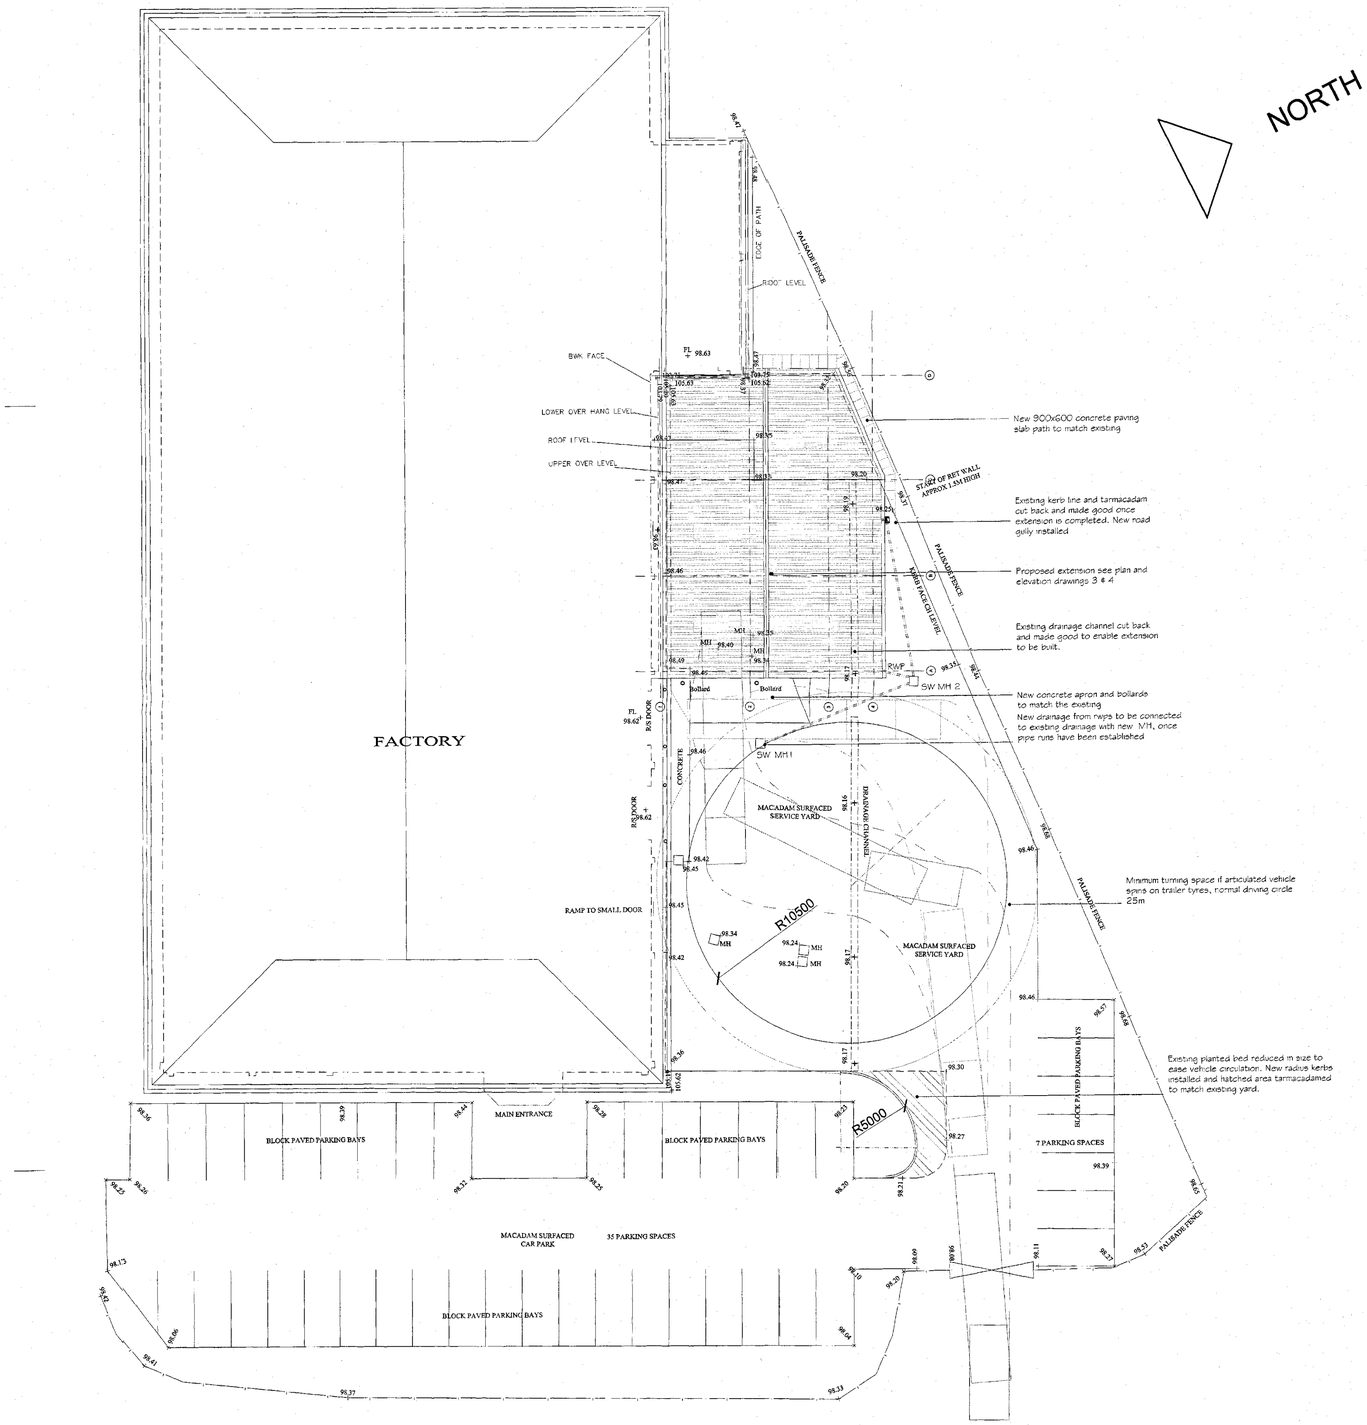

SITE SURVEY scale 1:200

Revisions

Scale	Drn.
1:200 @A1	PJO
Project No.	Date
321	JULY 2014
Drg. No.	Rev.
05	

Drawing

PROPOSED SITE LAYOUT

Project

PROPOSED EXTENSION TO BUILDING PRODUCT SOLUTIONS FACTORY AT 30 COMMERCIAL RD. GOLDTHORPE, ROTHERHAM

AVOCET
DESIGN ASSOCIATES
Planning & Architectural Design Consultants
4 Woodnook Close
Ashgate
Chesterfield S42 7JB
Tel/Fax: 01246 567717
Email: avocetdesign@tiscali.co.uk
Web: avocetdesign.co.uk