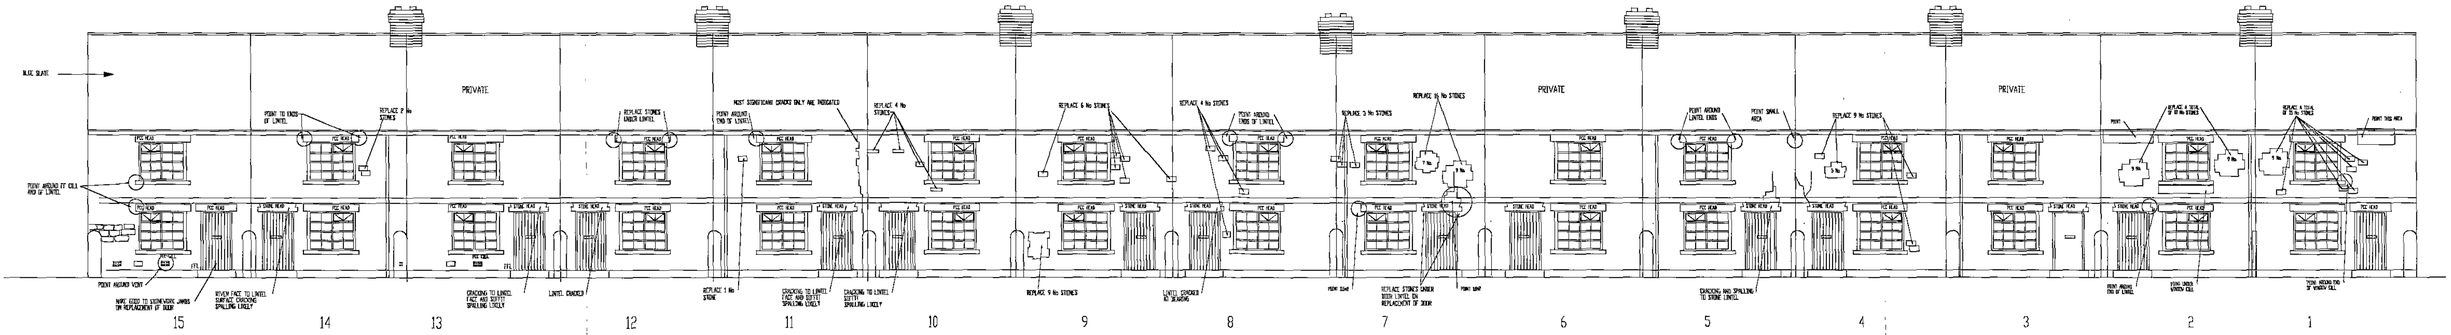

FRONT ELEVATION

FRONT ELEVATION PROPOSED 1:100

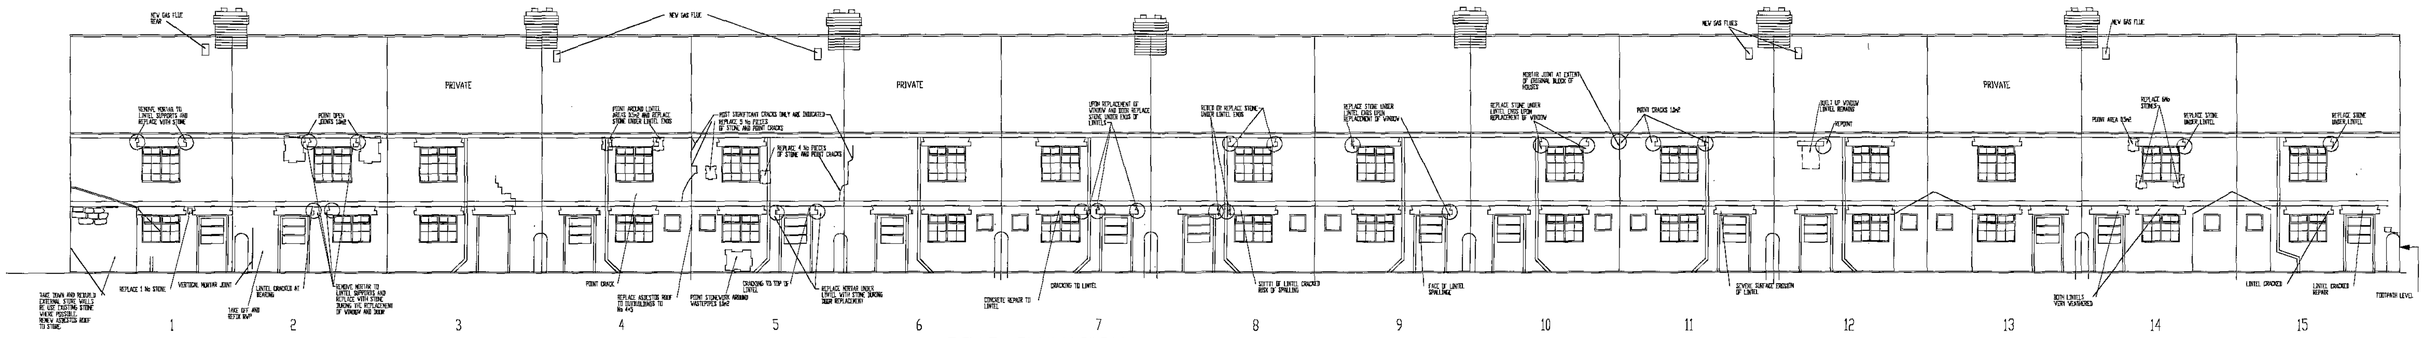

REAR ELEVATION

REAR ELEVATION PROPOSED 1:100

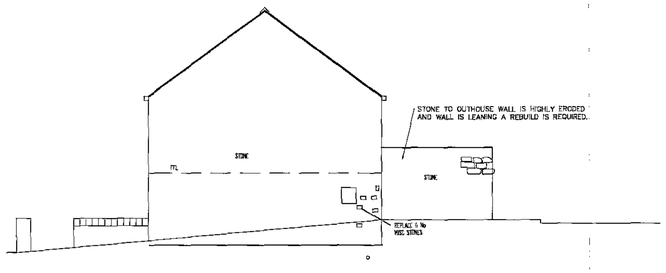

SIDE ELEVATION No 1 1:100

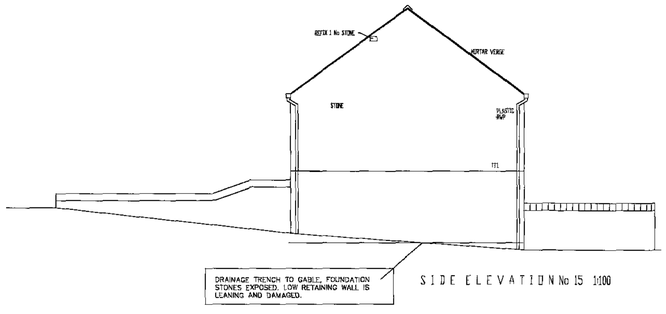

SIDE ELEVATION No 15 1:100

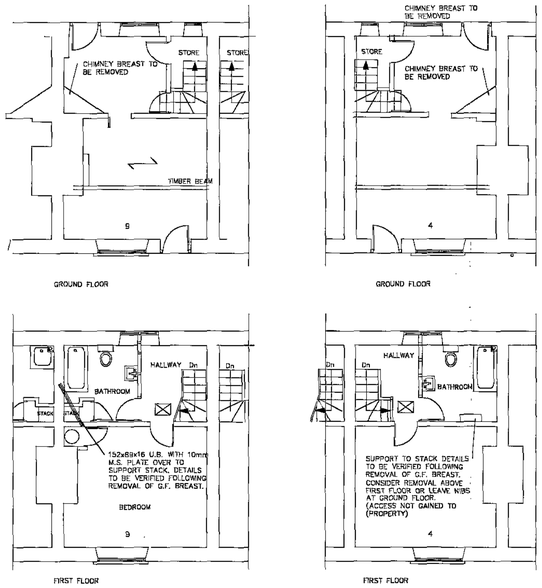

CHIMNEY SUPPORT DETAILS TO NUMBER 4 + 9 OLD ROW

RECEIVED
29 AUG 2012

A 27/6/12 REPAIRS AMENDED TO KIER/B.HOMES REQUIREMENTS

REV	DATE	DESCRIPTION

The contractor is to comply in all respects with the current Building Regulations and is to check all site dimensions and levels.
Do not scale from this drawing, use written dimensions. To be read in conjunction with Pre-Tender Health & Safety Plan / Preliminaries Section (Section A34 etc)
Maps are reproduced from Ordnance Survey material with the permission of Ordnance Survey on behalf of the Controller of Her Majesty's Stationary Office
© Crown copyright. Unauthorised reproduction infringes Crown copyright and may lead to prosecution or civil proceedings 100022264 (2010)

nps group

NPS BARNSLEY LTD
PO BOX 639
BARNSLEY
SOUTH YORKSHIRE, S70 9GG
TEL: 01226 776000 FAX: 01226 776399
EMAIL: enquiries@nps.co.uk

Head Office:
Leconfield House, 10 Central Avenue, St Andrews Business Park, Norwich, NR7 0HR Tel: 01603 708000 Fax: 01603 708001
Other Office locations can be found on website : www.nps.co.uk

PROJECT	CLIENT
OLD ROW, ELSECAR	KIER BUILDING MAINTENANCE (BARNSLEY)
	CAD FILE REF: — DATE: MAY2012 SCALE: 1:100
SUBJECT: EXISTING ELEVATIONS WITH DEFECTS + RESTRAINT DETAILS	REV: A DRAWN: JR CHECKED:
	PROJECT NR: CS935 DRAWING NR: SL(2)01

© NPS This drawing may not be reproduced in any form without prior written agreement