

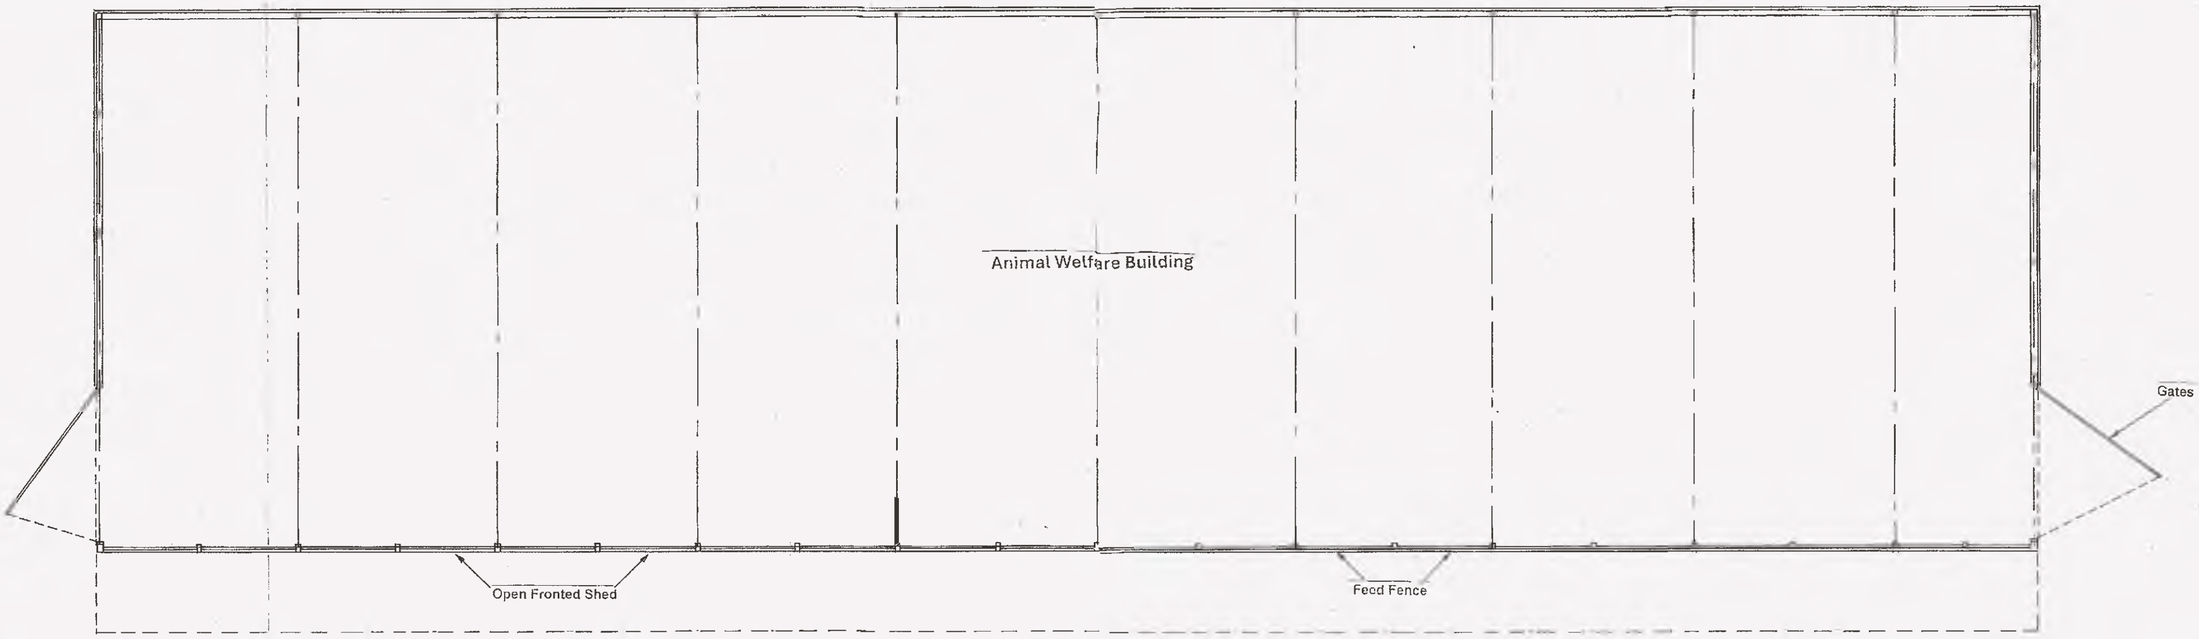



Proposed Ground Floor Plan

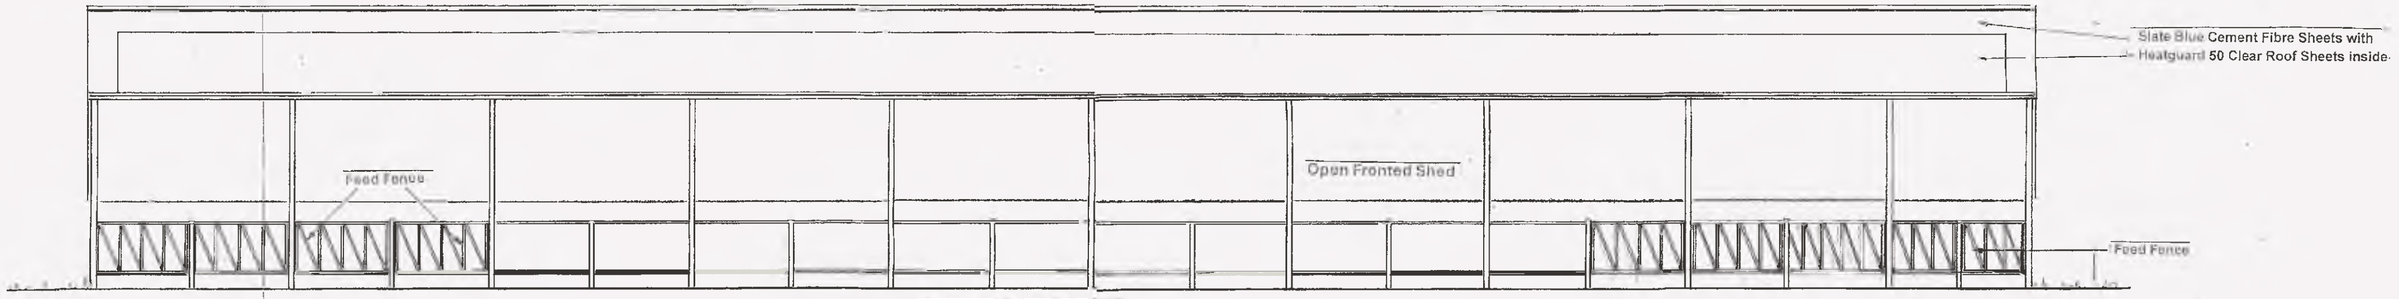


Proposed Front Elevation

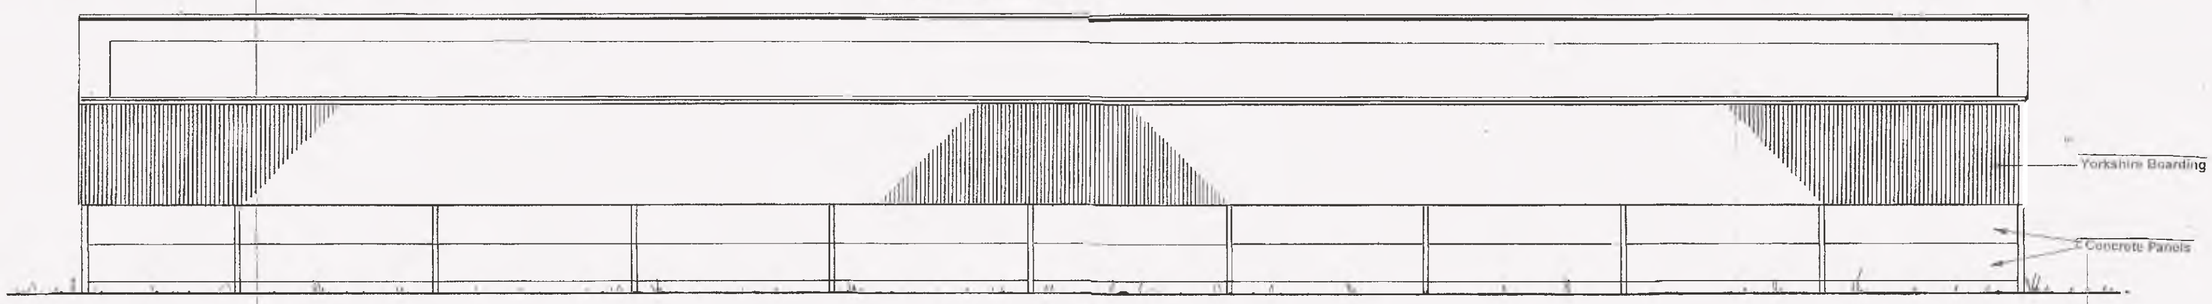

Proposed Rear Elevation

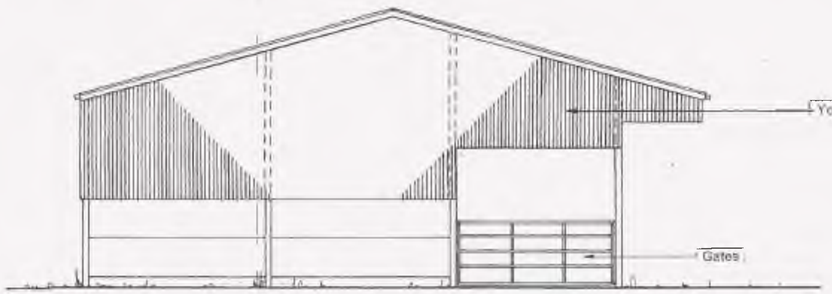

Proposed Side Elevation

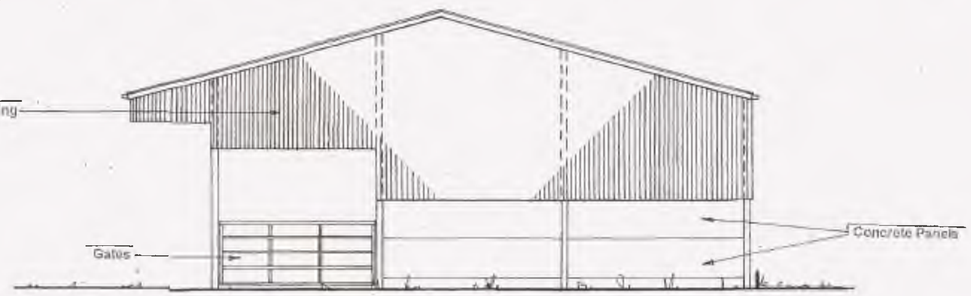

Proposed Side Elevation

Simon Elliott Associates

Planning & Development Consultants

Land off Pinfold Lane, Silkstone Common, Barnsley.

Proposed Erection of Agricultural Livestock Building.

Drawing No. SEA/938/R/003

Plan Scale 1:100 – March 2026