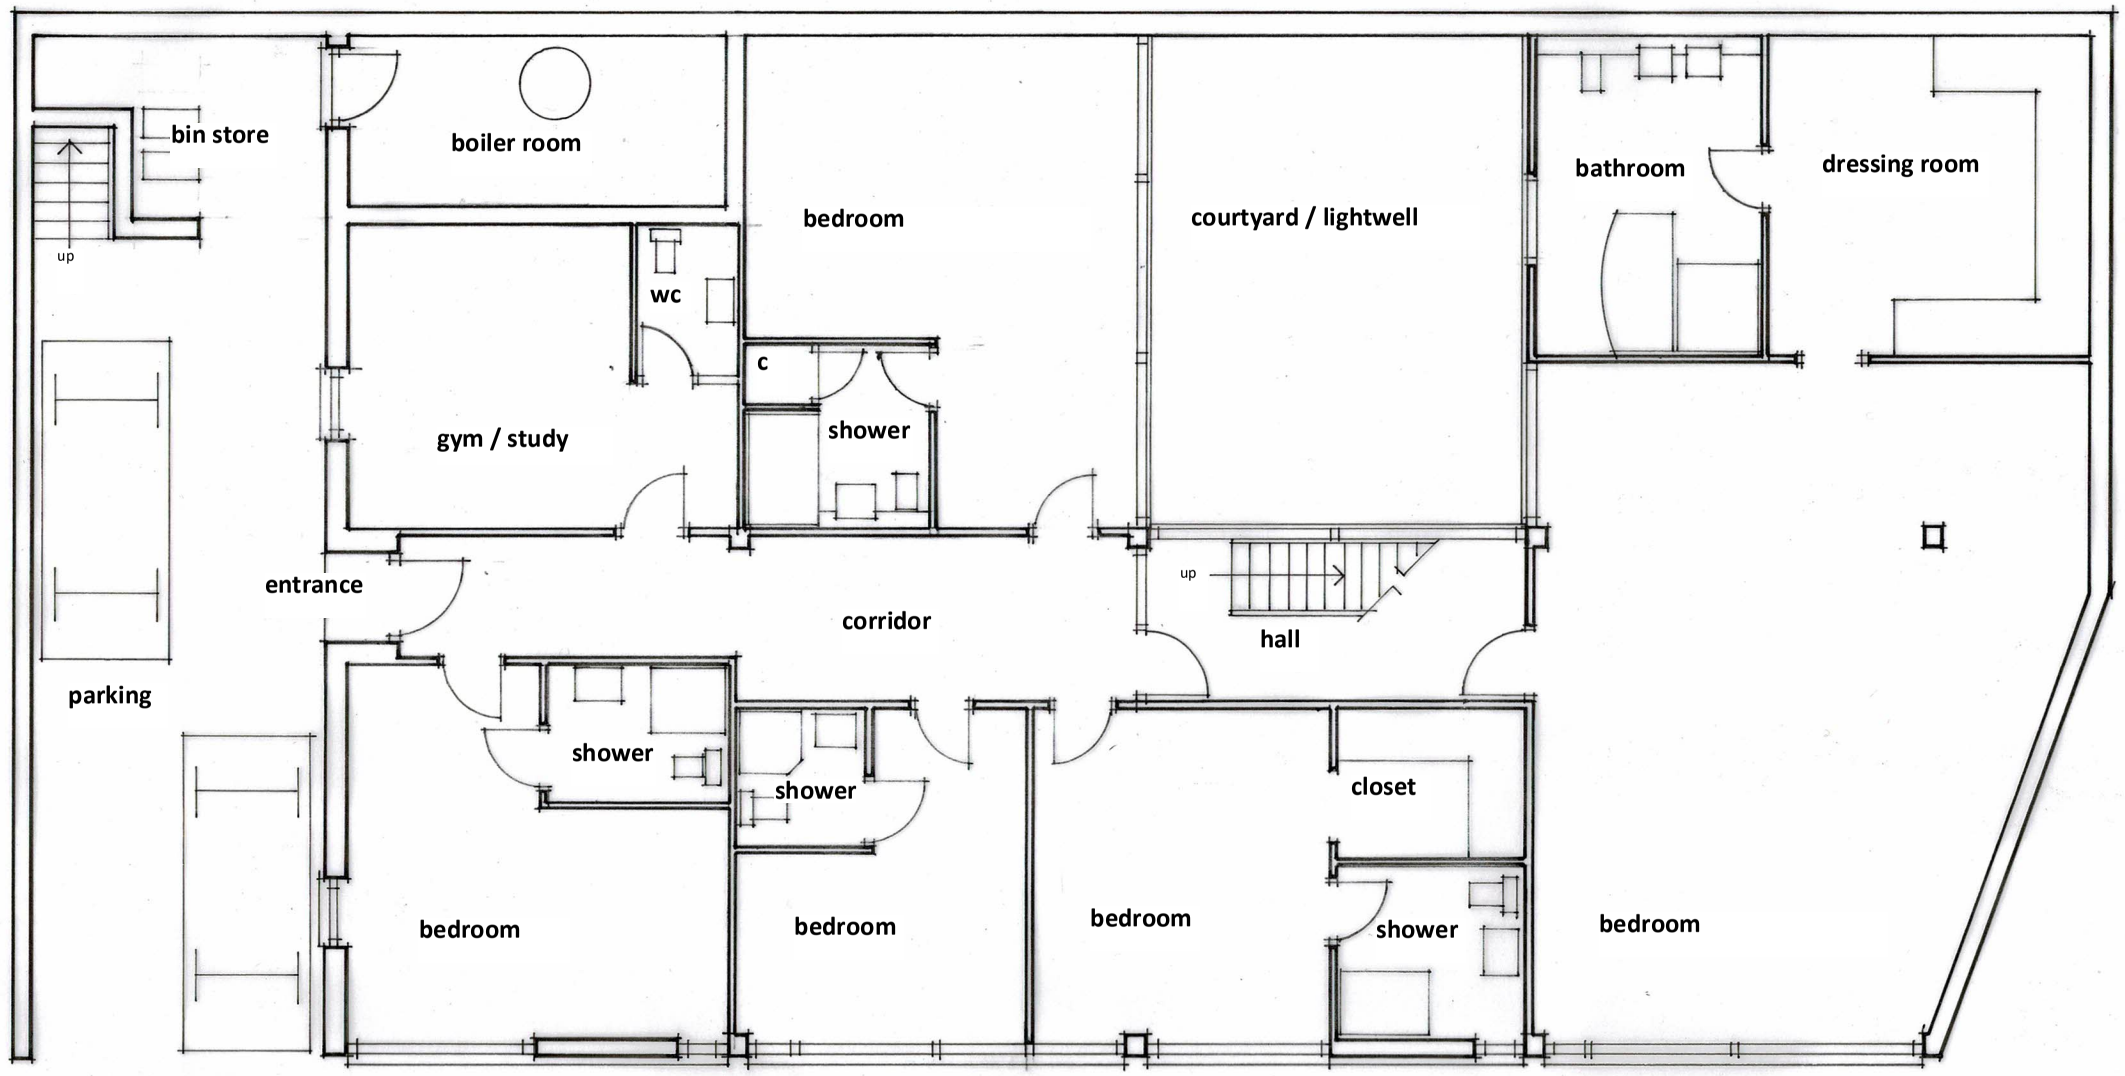


revision	description	date

The contractor shall check all dimensions on site and report discrepancies.
No dimension shall be scaled off this drawing.
© Copyright of this drawing is retained by A L

Turner.

client	**R. Logan**	Date 02.20	dwg size A3
project	**Proposed Demolition of Existing Redundant Barn and Erection of Two Storey Dwelling at Mystery Wood Farm, Cooper Lane, Hoylandswain, S36 7JE**	Scale 1:100	drawn ALT
title	**Proposed Building - Lower Ground Floor Plan**	issue planning	

A L Turner + Associates
1 LORING ROAD, RAVENSCAR, SCARBOROUGH, YO13 0LY
07976 397307
tonyturner829@btinternet.com
www.yorkshirearchitectural.co.uk

drawing no. rev.

2428 : 7