




Existing South East Elevation

 

Existing North West  Elevation

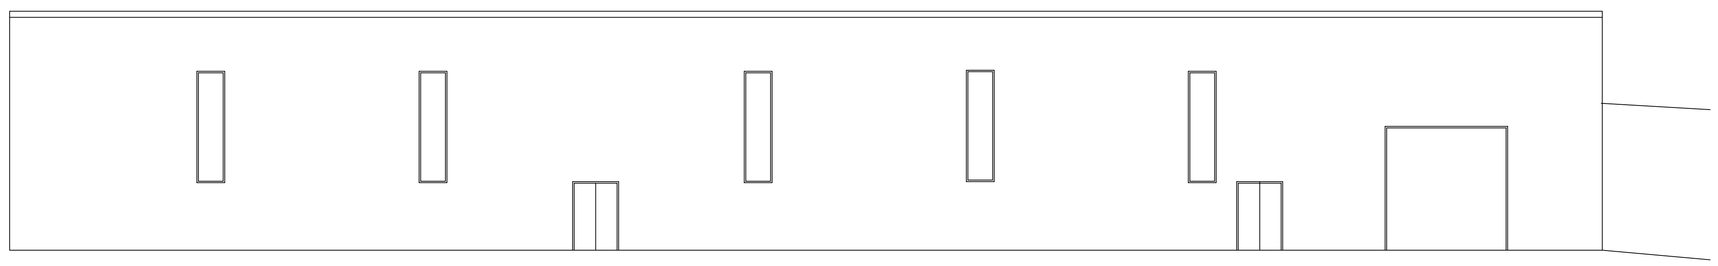

Existing South West  Elevation

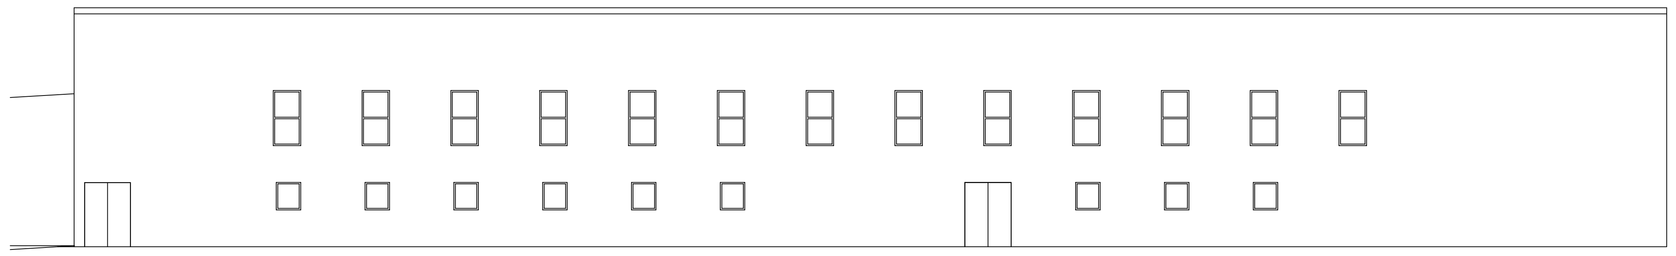

Existing North East  Elevation

| REV | DATE | DESCRIPTION |
|---|---|---|

The contractor is to comply in all respects with the current Building Regulations and is to check all site dimensions and levels.
Do not scale from the drawing, use written dimensions. To be read in conjunction with Pre-Tender Health & Safety Plan / Preliminaries Section (Section A34 etc).
Ordnance Survey mapping reproduced by permission of HMSO & Controller of HM Stationery Office Crown Copyright. WMDC OS licence No LA078406

**NPS NORTH EAST LTD**
NAVIGATION HOUSE
WHISTLER DRIVE, CASTLEFORD
WEST YORKSHIRE, WF10 5HX
TEL: 01977 520520 FAX: 01977 520301
EMAIL: enquiries@nps-ne.co.uk

Head Office:
Navigation House, 10 Central Avenue, St Andrews Business Park,
Norwich, NR7 0HR. Tel: 01603 708500 Fax: 01603 708501

Other Office locations can be found on website : www.nps.co.uk

| | |
|---|---|
| PROJECT<br>Bernesiai Homes<br>PV Scheme to Carlton Depot Barnsley | CLIENT<br>Bernesiai Homes |
| | CAD FILE REF / DATE / SCALE<br>June 2011 1:2500 |
| SUBJECT<br>Existing Elevations | REV / DRAWN / CHECKED<br>CB |
| | PROJECT NR / DRAWING NR<br>AG10.113 CD05 |

© NPS. This drawing may not be reproduced in any form without prior written agreement