

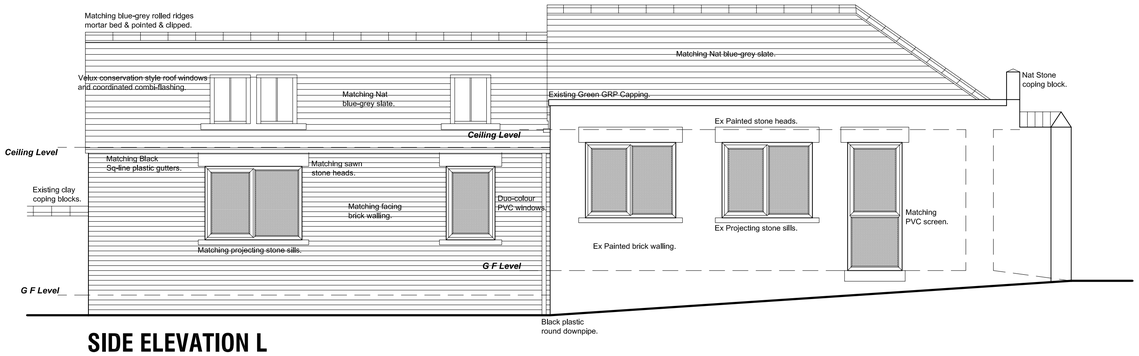



SIDE ELEVATION L

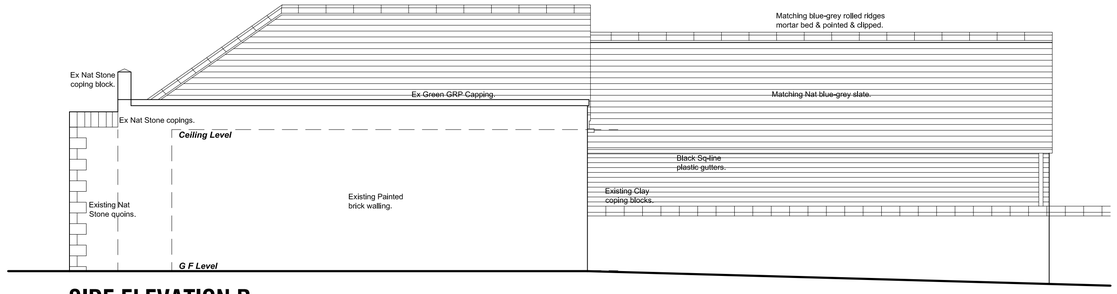


SIDE ELEVATION R

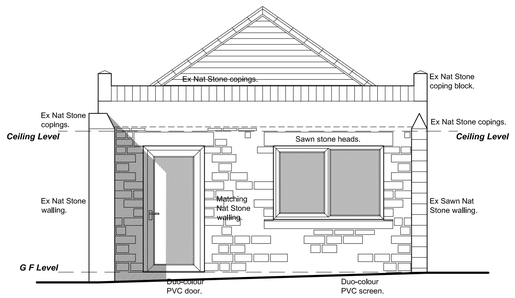

FRONT ELEVATION

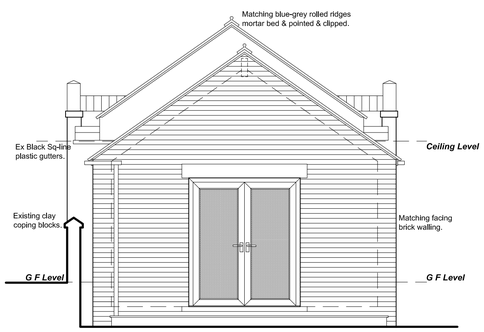

REAR ELEVATION

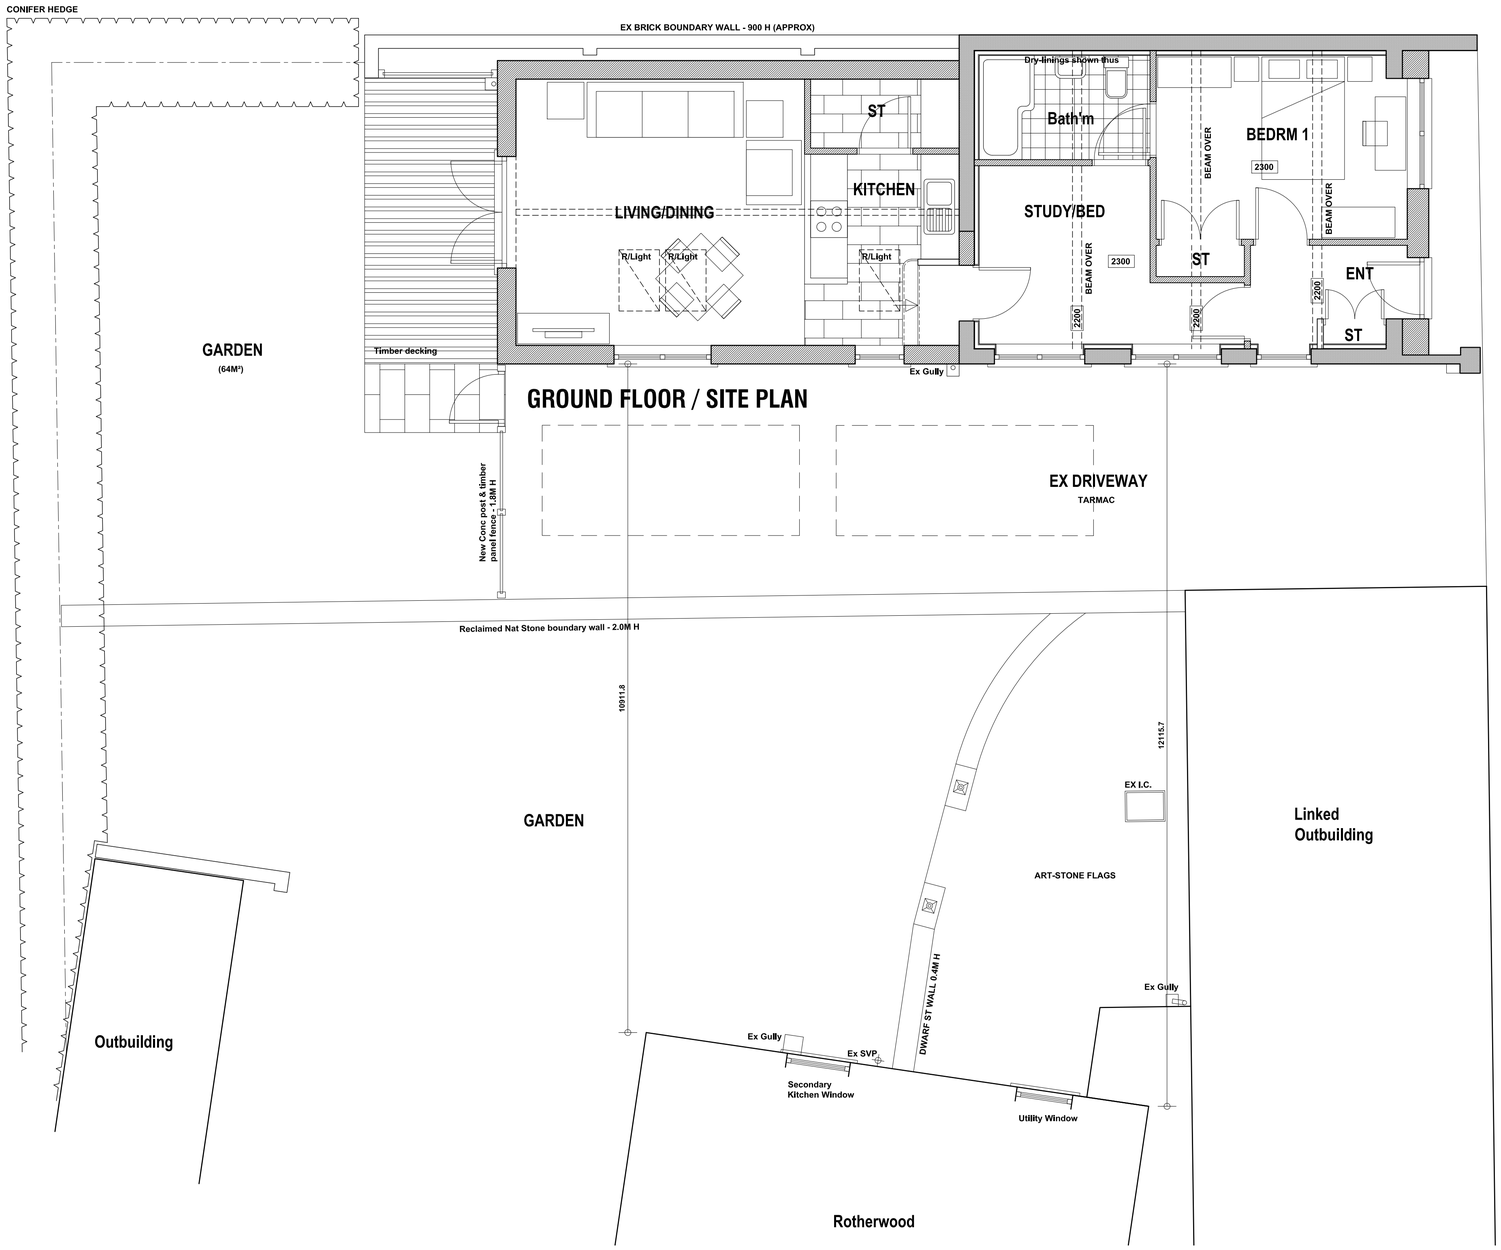

Revision	Date.	Description.
-	--/--/---	-

PROPOSED EXTENSION & ALTERATIONS
ROTHERWOOD, CLAREL STREET,
PENISTONE, S36 6AU.

DESIGN PROPOSALS

Plans & Elevations.

Mr & Mrs Heaversedge.

Building Design Services

JE Architectural Ltd
23 Windmill Road, Wombwell,
Barnsley, S73 8PW.
Tel: 01226 754507
Email: jealtd@btconnect.com

This drawing and the copyright is the Architectural Company's property and maybe used or reproduced only by agreement. All Dimensions in Millimetres Unless specified otherwise and subject to verification on site.

Scale: 1:50 @ A1	Date: JAN 2019
Ref: 201809	Drwg No: 02

0 cm | 2 cm | 4 cm | 6 cm