


A3 size sheet

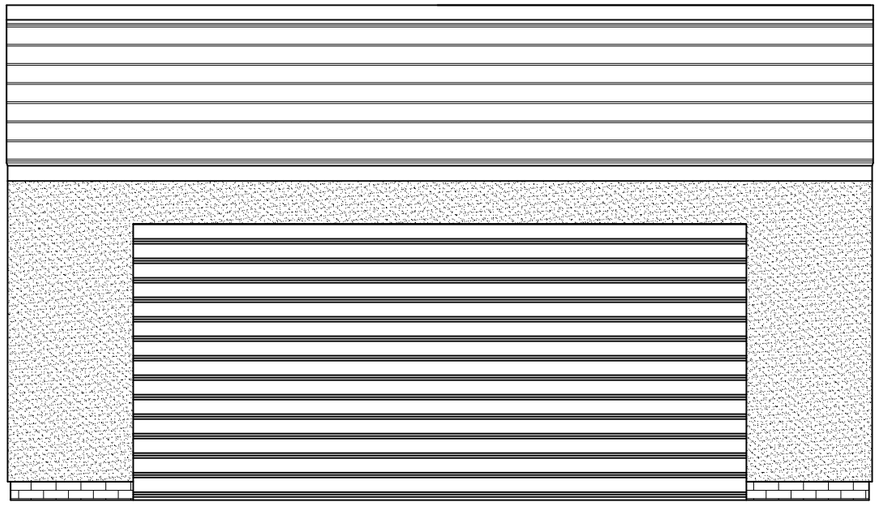


FRONT ELEVATION

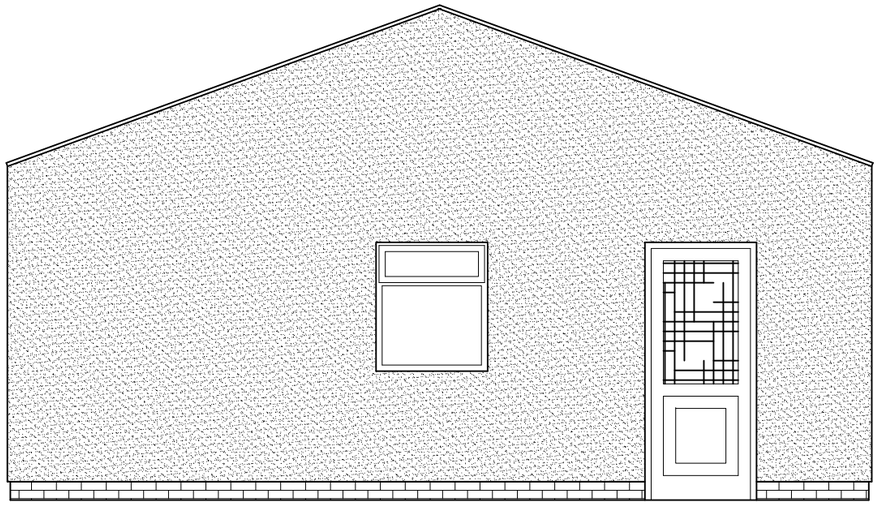

SIDE ELEVATION

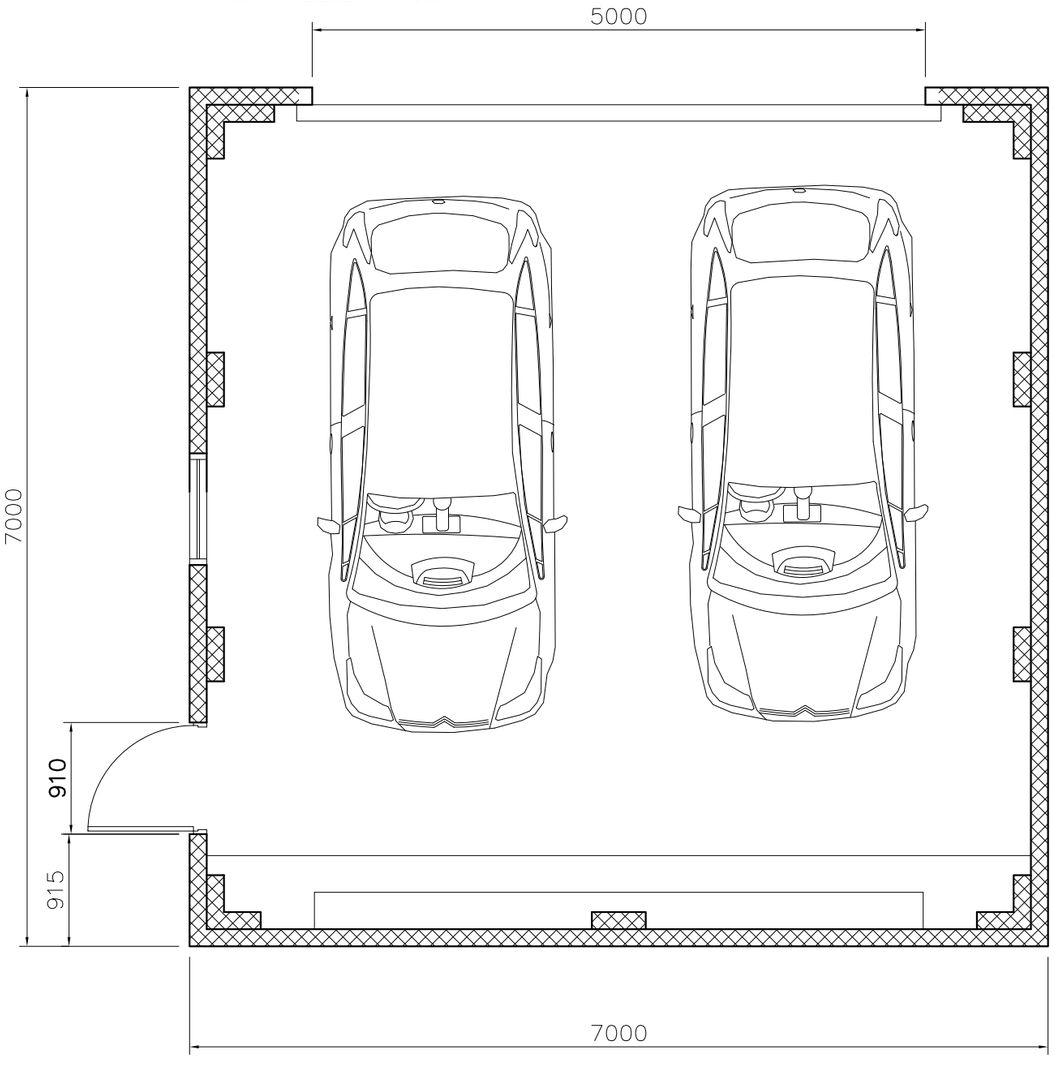

FLOOR PLAN

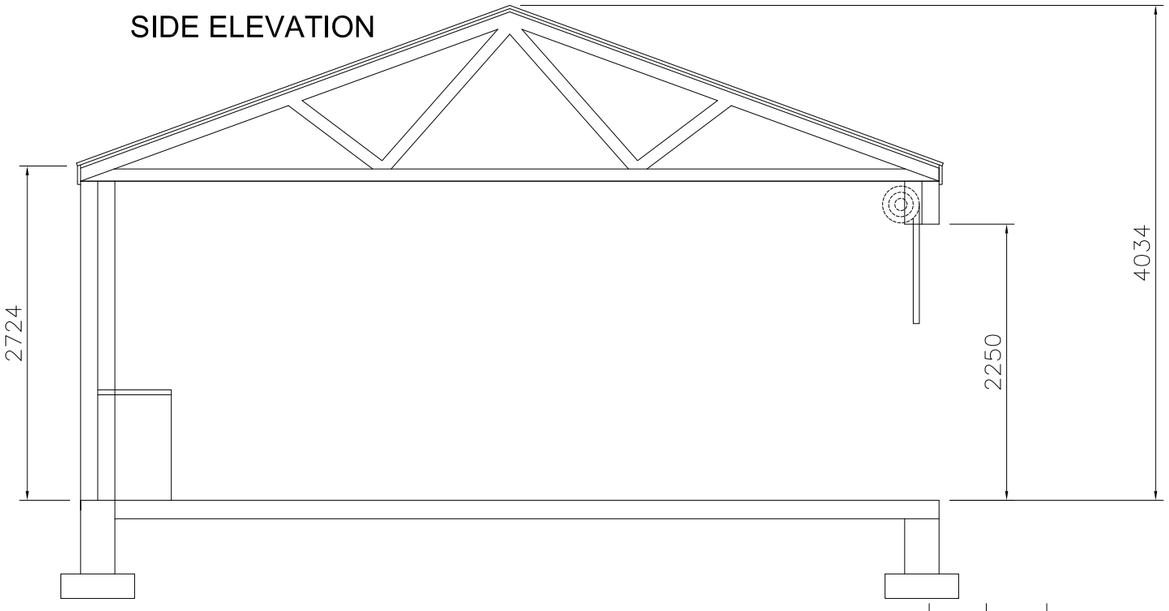

SECTION

Walls:
Render to match house

Roof:
Tiles to match existing in colour and style

Doors and windows:
To be Upvc (white)

Rev:	Date:	Description:	By:

07762656187
steven@drawit.biz
www.drawit.biz
15 Medway Close
Barugh Green
Barnsley
S75 1NY

Draw it

Purpose:	PLANNING
Status:	Existing
Dwg of:	Proposed Garage Plan, Elevations & Section
Client:	Mr & Mrs Currie
Site Address:	1-2 Sledbrook Crescent, Crow Edge, S36 4HF
Project:	Proposed Conversion of 2 Storey Semi Detached into Single Dwelling including Extensions and New Garage

Drawn by:	Date:	Rev:
SH	18/01/2012	
Scale: 1:50	Dwg No: 1111_105	