
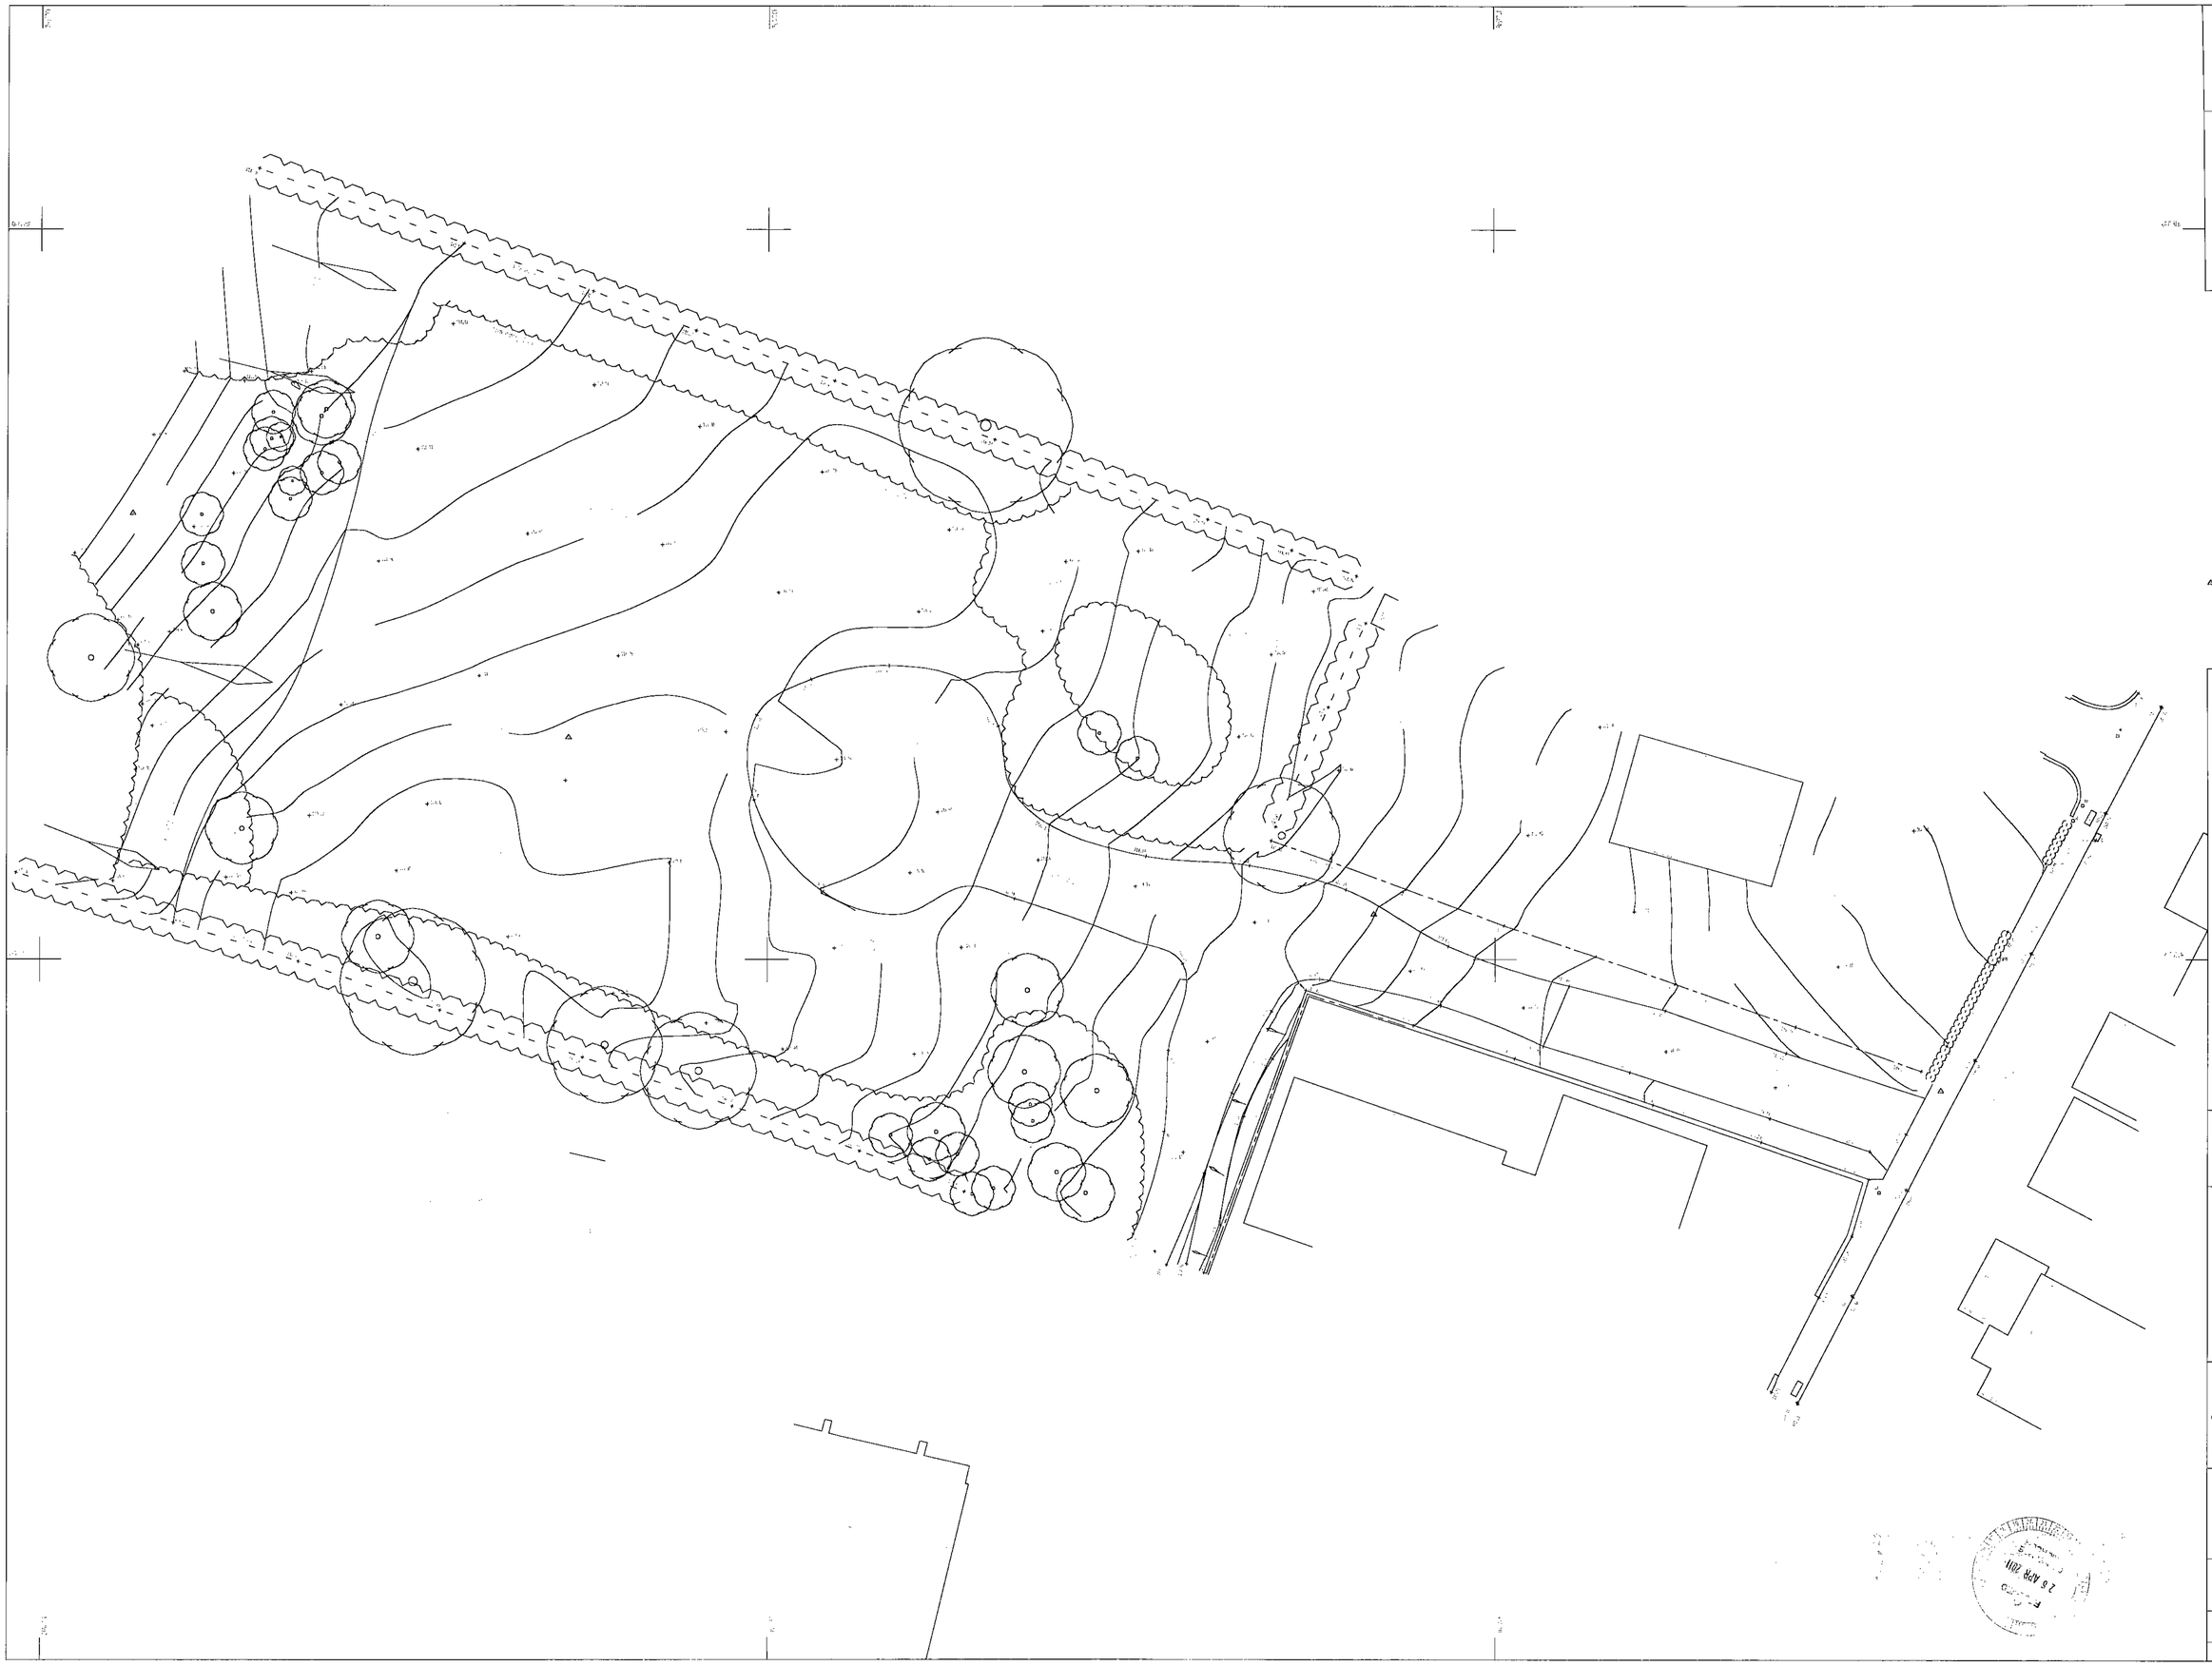


Peter Thompson

14-16
Beever Lane
Gawber

DRAWING NO.
2021ES/1

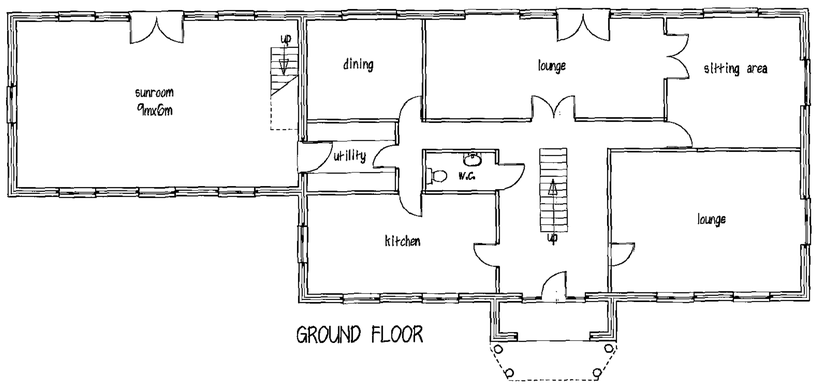


GROUND FLOOR




FRONT ELEVATION


ROOF - concrete interlocking tiles
WALLS - front wall to be natural coarsed stone
side & rear walls to be brick,
art. stone heads & cills

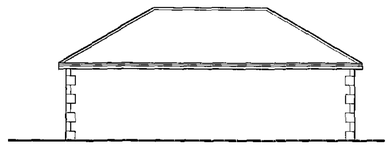


REAR ELEVATION

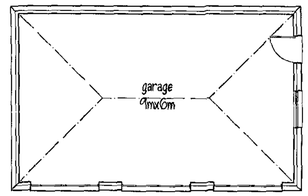

GARAGE

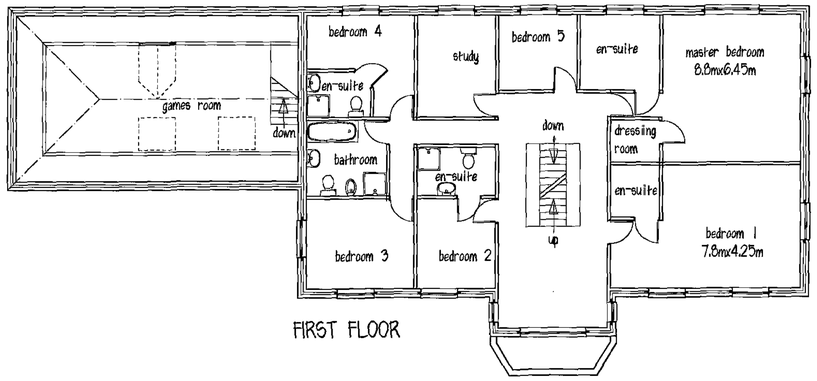


FIRST FLOOR

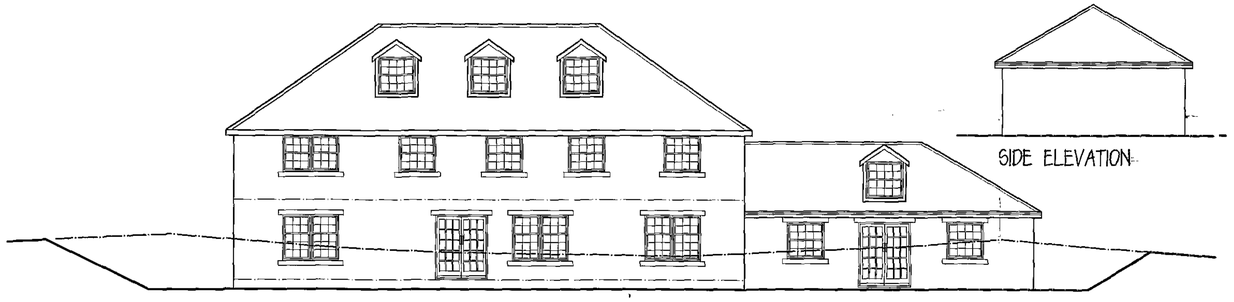


REAR ELEVATION


SIDE ELEVATION

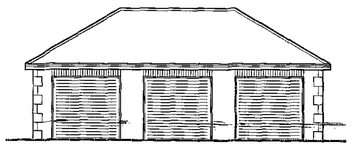


FRONT ELEVATION

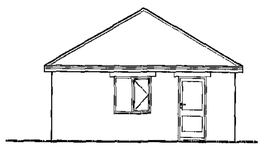

SIDE ELEVATION

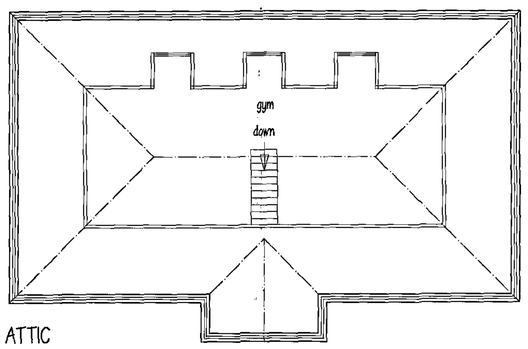

ATTIC

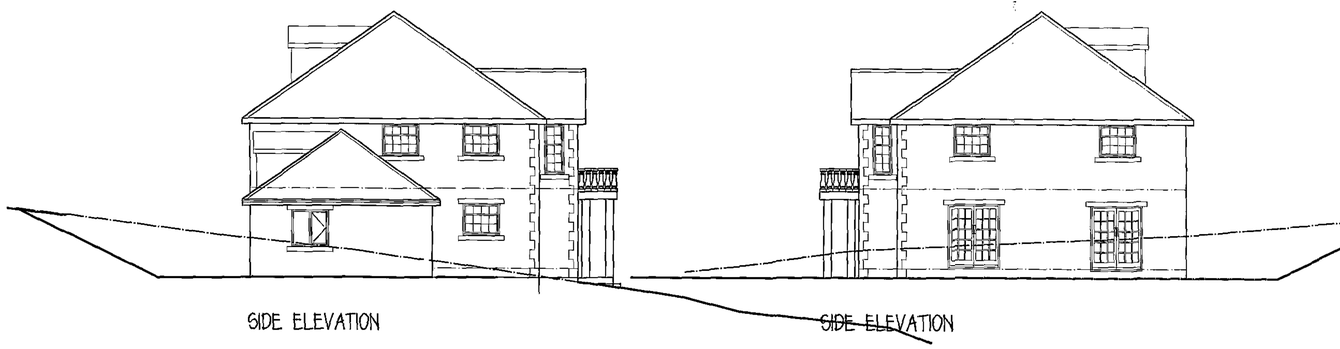

SIDE ELEVATION

SIDE ELEVATION

RECEIVED
26 APR 2011
CONSERVATION

Mr S. SANGER

PROPOSED DWELLING AND
TRIPLE GARAGE
BETWEEN 14-16 BEEVER LAI
GAWBER

PLANS & ELEVATIONS

1:100 DEC. 10 Rev D

Peter Thompson
Linwood
Barnsley Road
Dodworth
Barnsley S753JR
M.C.I.A.T.
tel & 01226
fax 201391