
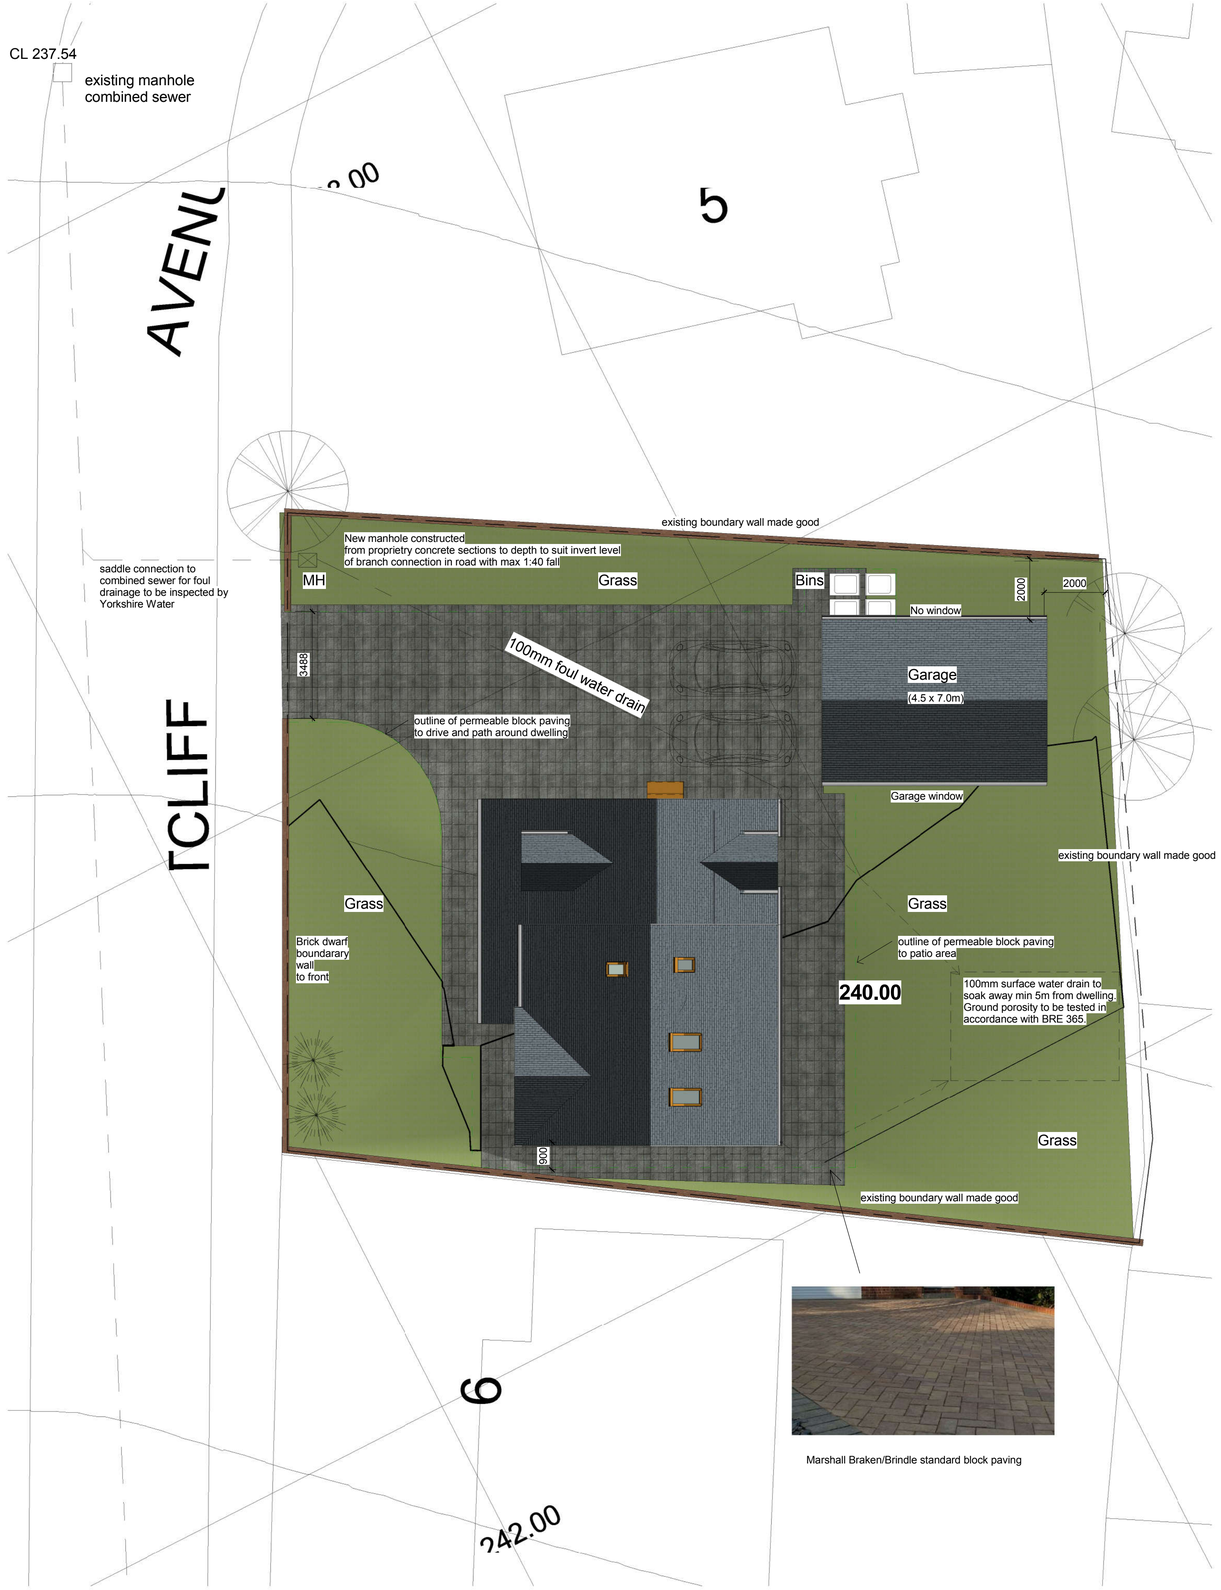


Marshall Braken/Brindle standard block paving

2 Site plan
1 : 100

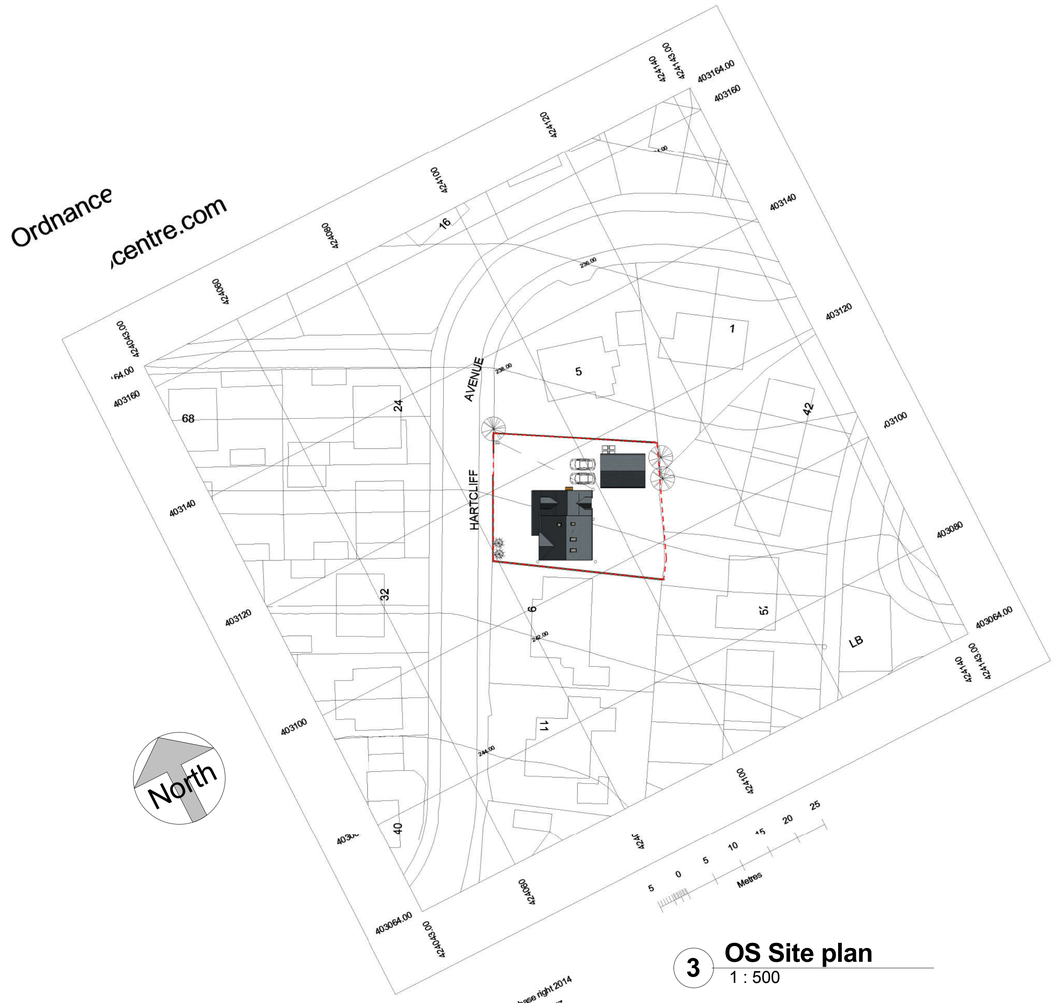

©Crown Copyright and database right 2014
Ordnance Survey Licence: 100048957
in whole or part is prohibited
without permission of Ordnance Survey

3 OS Site plan
1 : 500



1 Perpective View

Revision A - Drawing amended - Garage positioned externally and landscaping amended to suit, surface water proposal note added, Perspective view added

DM Eco Design
Tel: 07879627547
email: enq@dm-eco.co.uk
www.dm-eco.co.uk
Chartered Building Consultancy

TITLE
New Dwelling at Hartcliff Avenue, Penistone S36 6BQ

CLIENT
Mr C Fisher

DRAWN BY		DATE
DM	Construct. issue	10/08/14

SCALE (@ A1)
As indicated

DRAWING
01 SITE PLANS

REV
A