




REAR ELEVATION

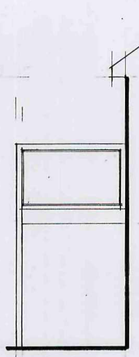

SIDE

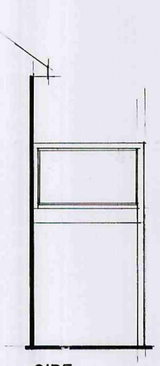


SIDE

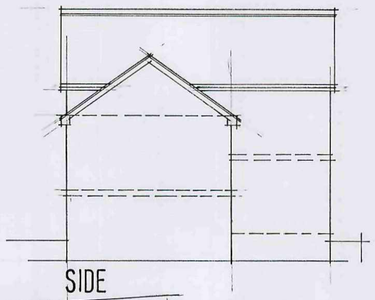


SIDE




REAR ELEVATION

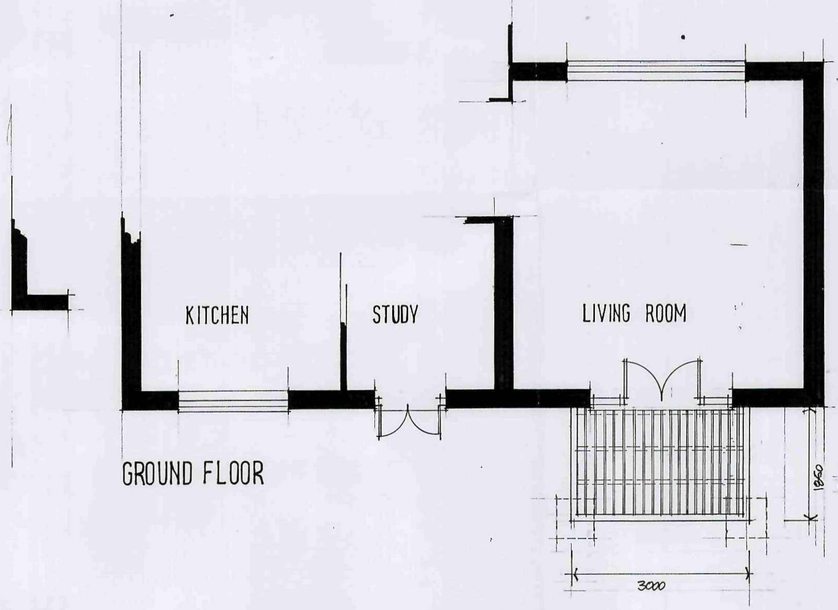


GROUND FLOOR

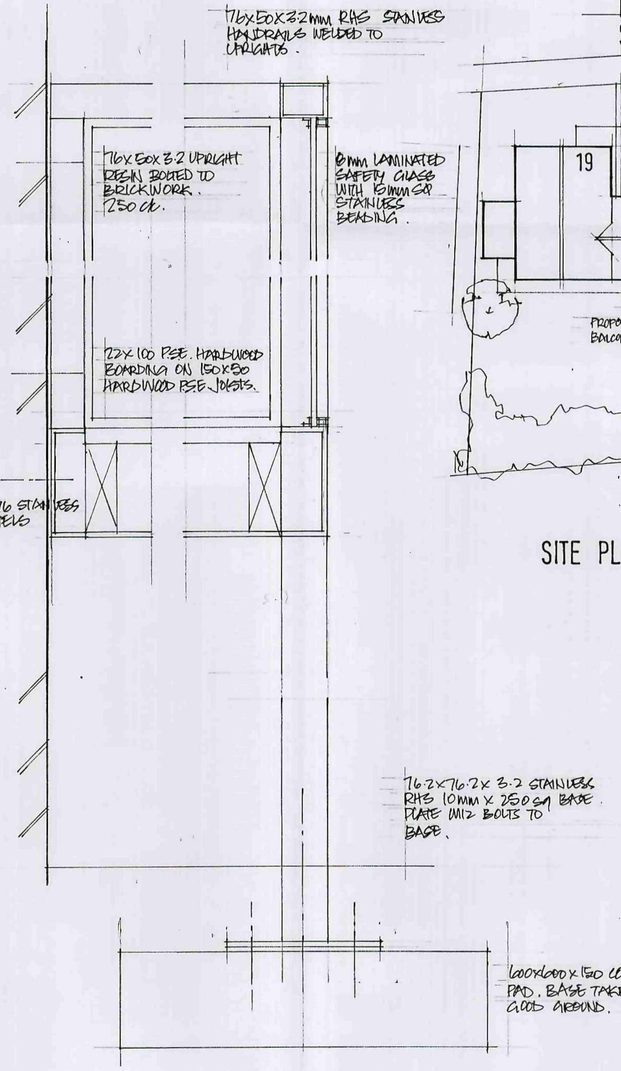


VERTICAL DETAIL 1:5

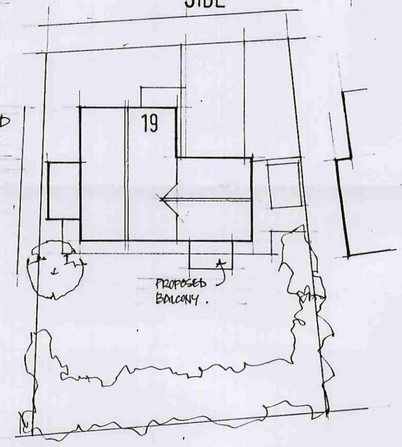

SITE PLAN 1:200

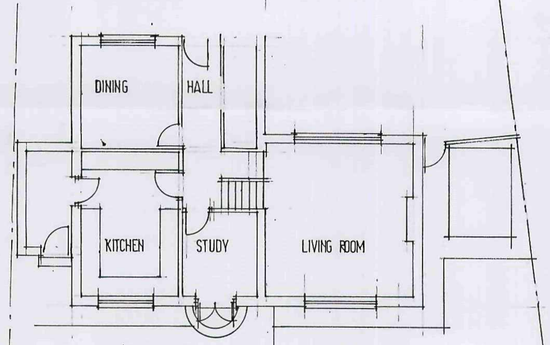

GROUND FLOOR PLAN
EXISTING

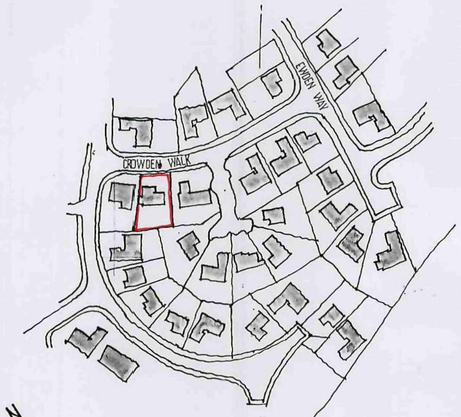

LOCATION PLAN 1:1250

Ref.	Revision	Date

Client
MR P GALLAGHER

Project
19 CROWDEN WALK
POGMOOR
BARNSLEY

Title
EXISTING & PROPOSED

Scale: 1:100 1:50 Drawn: SL
Date: AUG 09 Drawing No: 0/11

Barnsley Metropolitan Borough Council
28 AUG 2009
Corporate Mail Room

BDS
BUILDING DESIGN SERVICES
15 Hunters Avenue Barnsley S70 6PL
TEL: 01226 733224