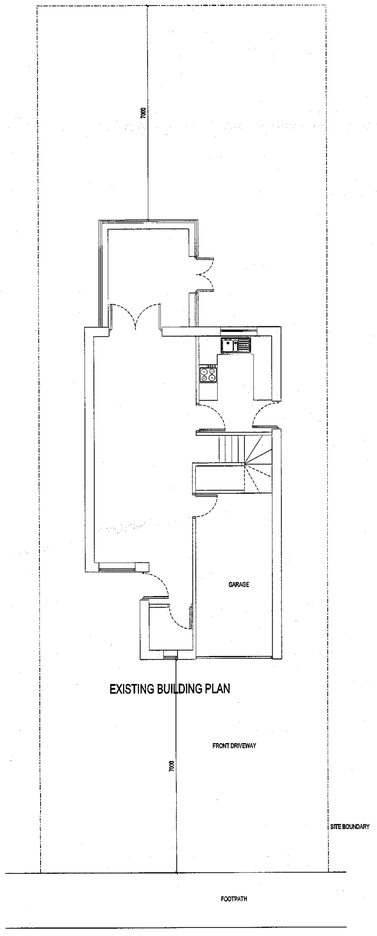

EXISTING BUILDING PLAN

EXISTING SITE PLAN 1:100

ELEVATION B

ELEVATION A

ELEVATION C

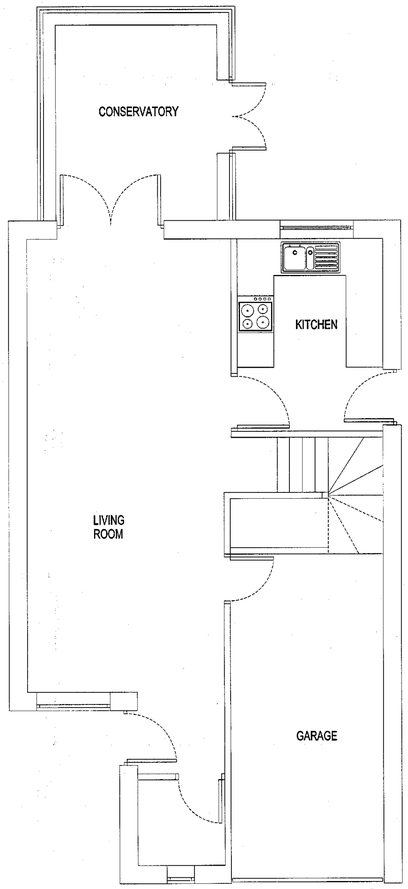

EXISTING GROUND FLOOR PLAN 1:50

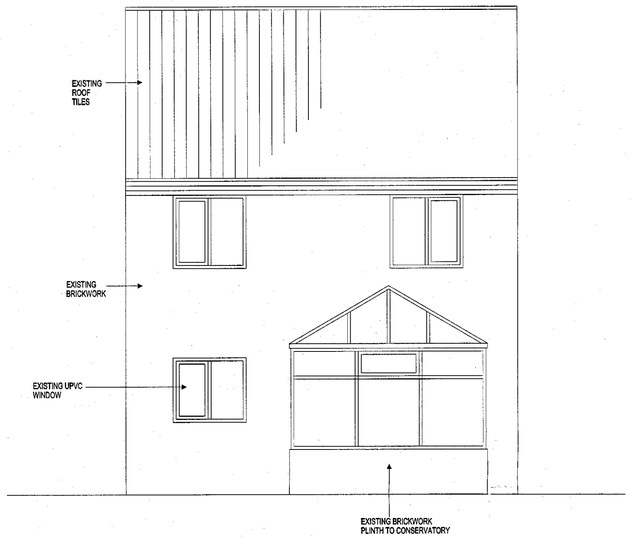

ELEVATION B 1:50

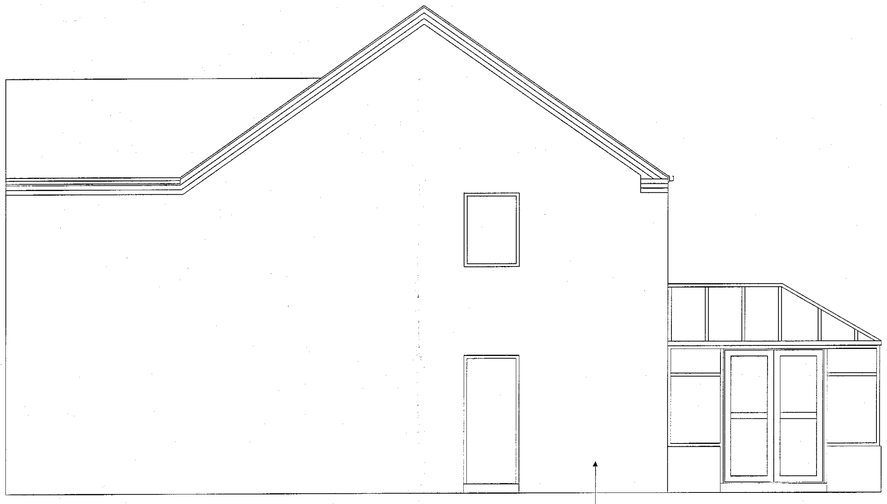

ELEVATION C 1:50

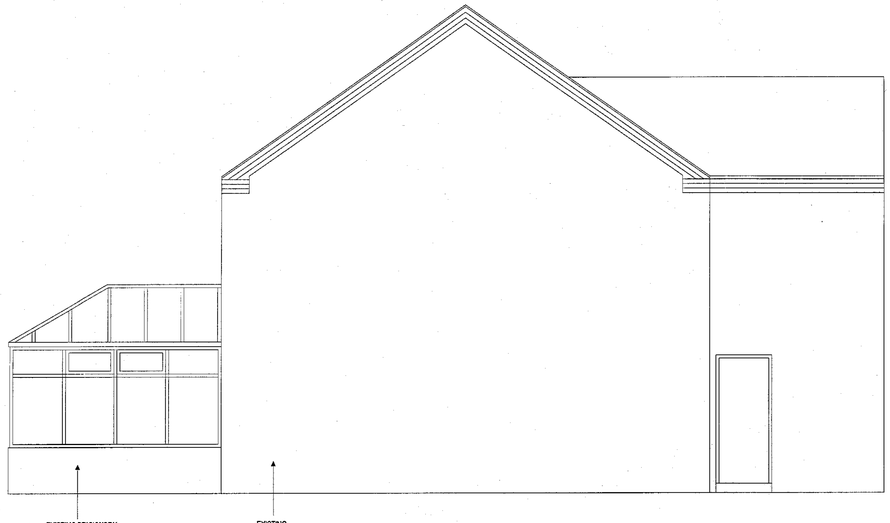

ELEVATION A 1:50

14 BRETTAS PARK
BARNSLEY

EXISTING PLANS
& ELEVATIONS

SCALE 1:50 & 1:100

DRAWING NO. 1001 - 100

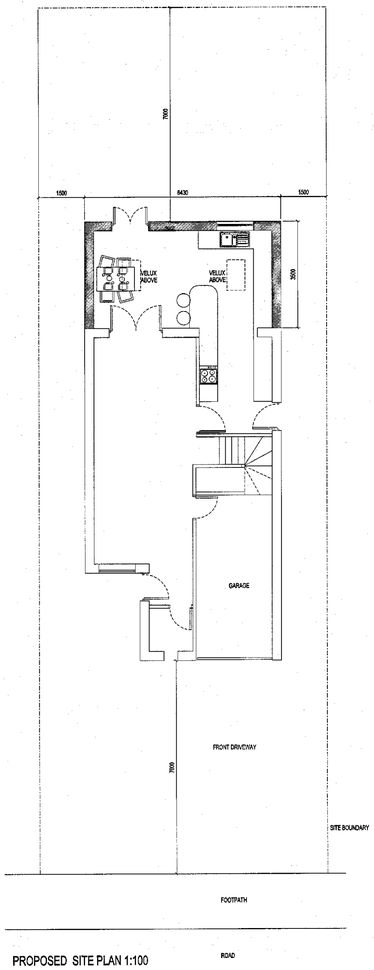

PROPOSED SITE PLAN 1:100

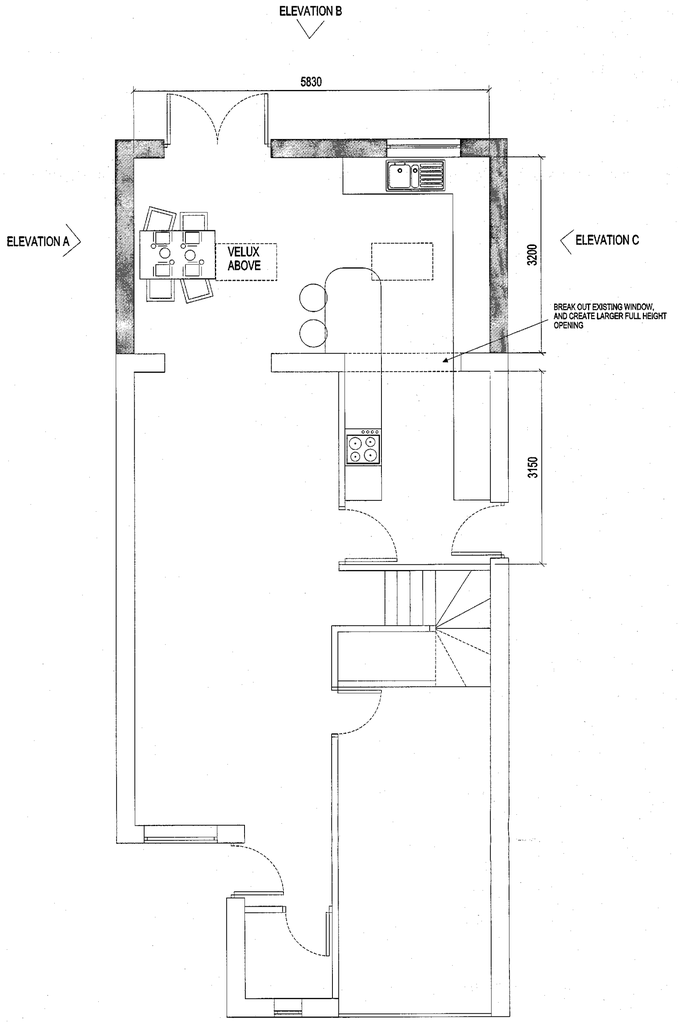

PROPOSED GROUND FLOOR PLAN 1:50

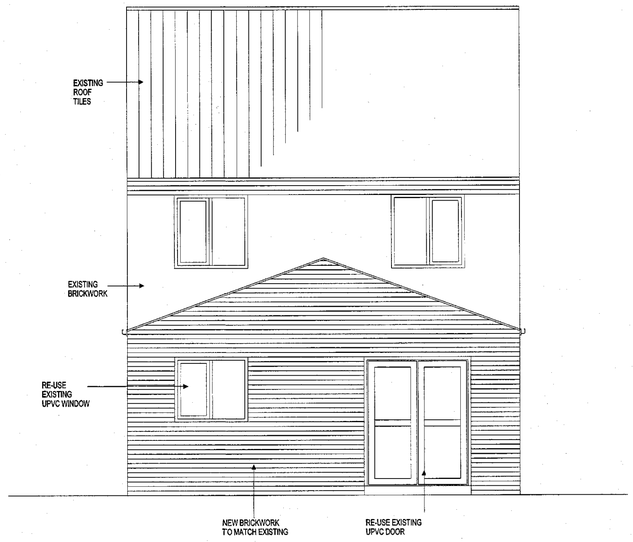

ELEVATION B 1:50

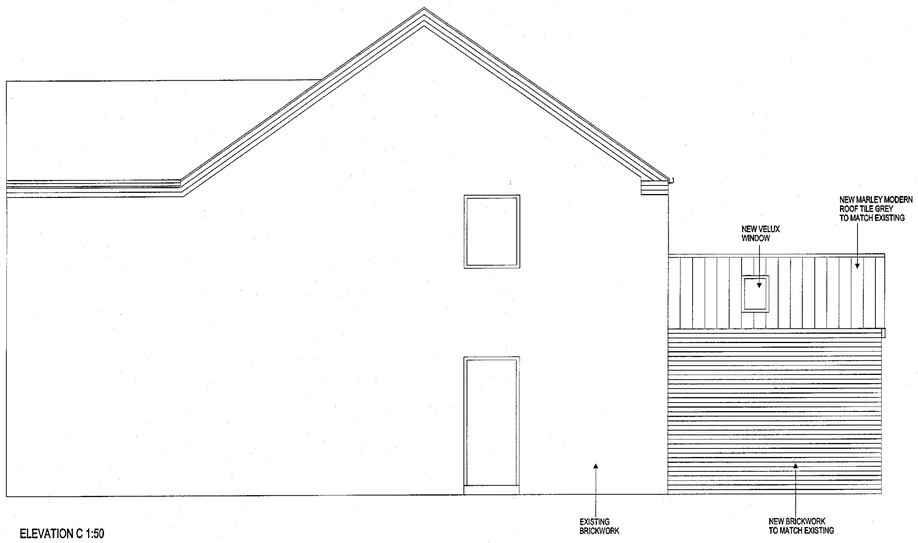

ELEVATION C 1:50

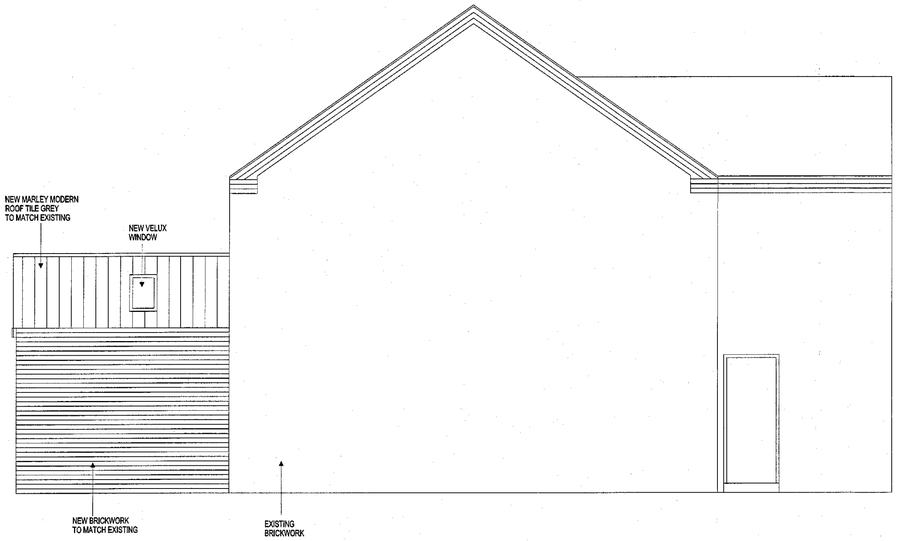

ELEVATION A 1:50

14 BRETTAS PARK
BARNSLEY

PROPOSED PLANS
& ELEVATIONS

SCALE 1:50 & 1:100

DRAWING NO. 1001 - 101