




**PROPOSED**
**FRONT ELEVATION**
SCALE 1:50

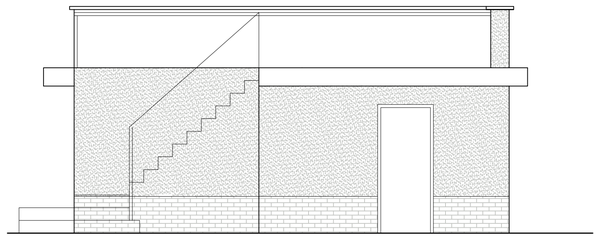


**PROPOSED**
**SIDE ELEVATION**
SCALE 1:50

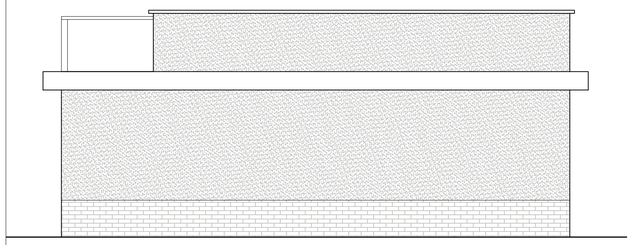


**PROPOSED**
**REAR ELEVATION**
SCALE 1:50

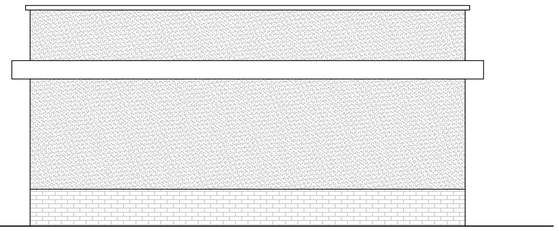


**PROPOSED**
**SIDE ELEVATION**
SCALE 1:50

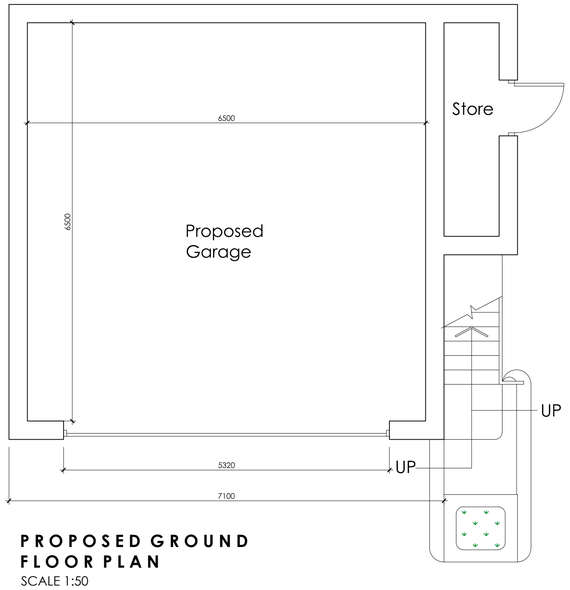



**PROPOSED GROUND**
**FLOOR PLAN**
SCALE 1:50

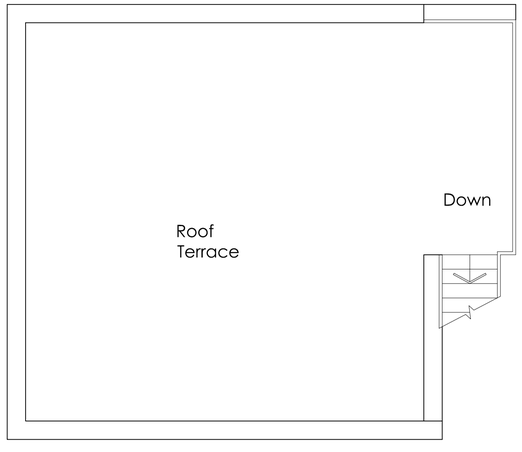



**PROPOSED FIRST**
**FLOOR PLAN**
SCALE 1:50

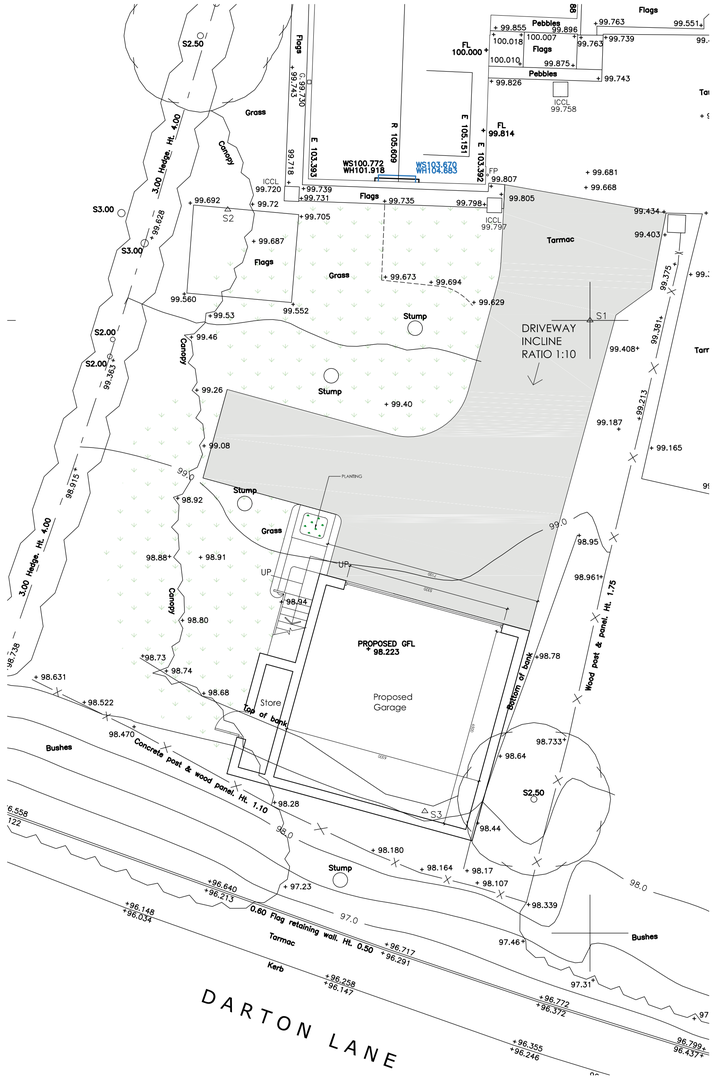


**SITE PLAN**
SCALE 1:100

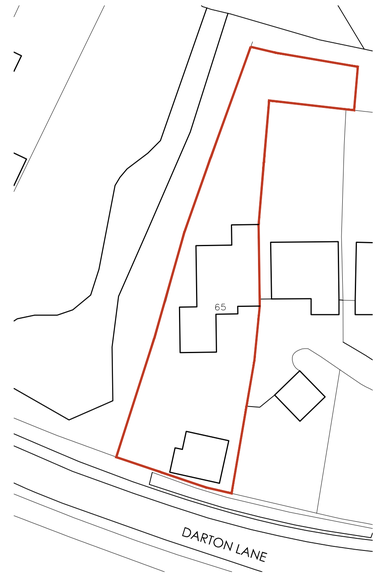


**BLOCK PLAN**
SCALE 1:500

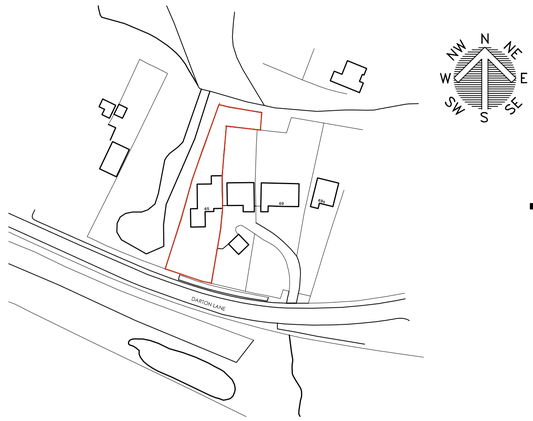


**LOCATION PLAN**
SCALE 1:1250

White Agus PARTNERSHIP
OFFICE ONE,
34 VICTORIA ROAD,
BARNSLEY,
S70 2BU
Phone: 01226 208482
Email: info@whiteaguspartnership.co.uk
Web: www.whiteaguspartnership.co.uk

ARCHITECTURAL SERVICES

| | |
|---|---|
| Project.<br>PROPOSED DETACHED GARAGE AT<br>65 DARTON LANE<br>BARNSLEY, S75 5AL | Client.<br>MR R. DENTON |
| Drawing Title.<br>PLANS & ELEVATIONS | Date. SEPT 2022 / Scale. 1:50 & 1:100 @ A1<br>Ref. 22–012 / Dwg. No. 01 / Rev. A |

| Date | Suffix | Description | Date | Suffix | Description |
|---|---|---|---|---|---|
| 01/11/2022 | A | REVISED TO CLIENTS REQUIREMENTS | | | |