




FIRST FLOOR PLAN

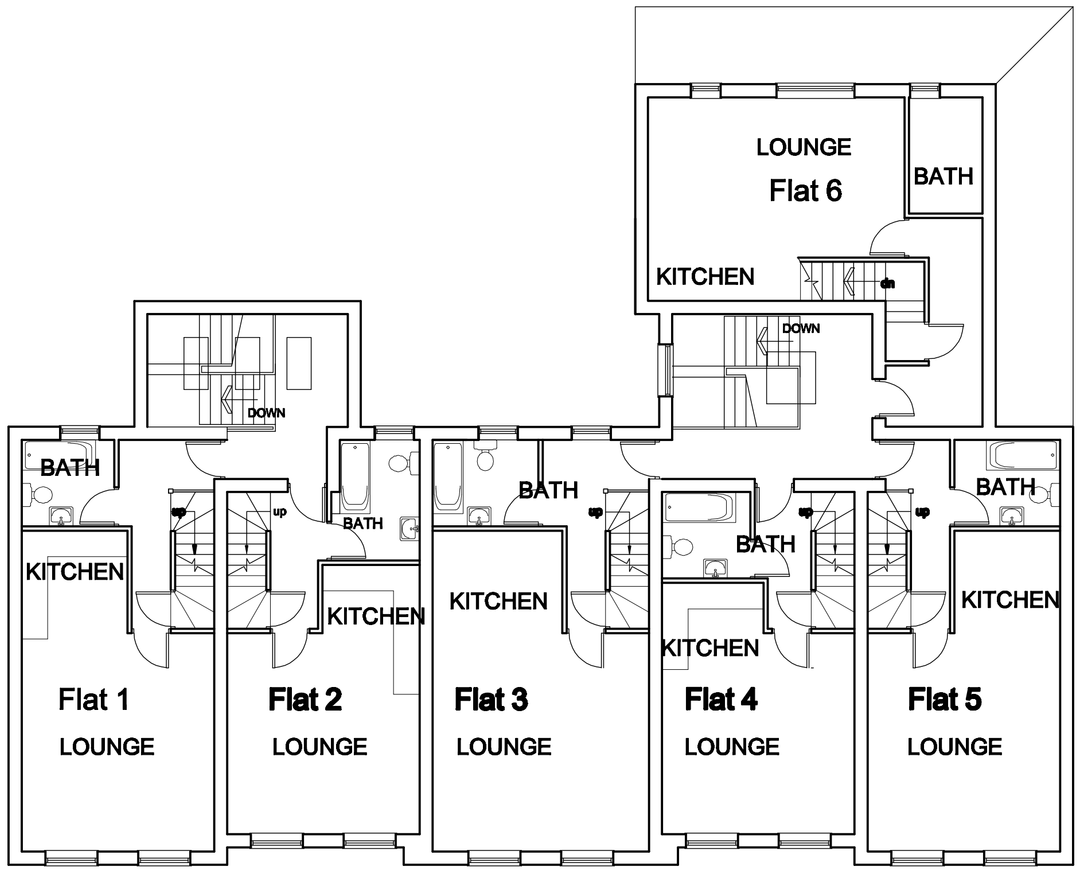

SECOND FLOOR PLAN

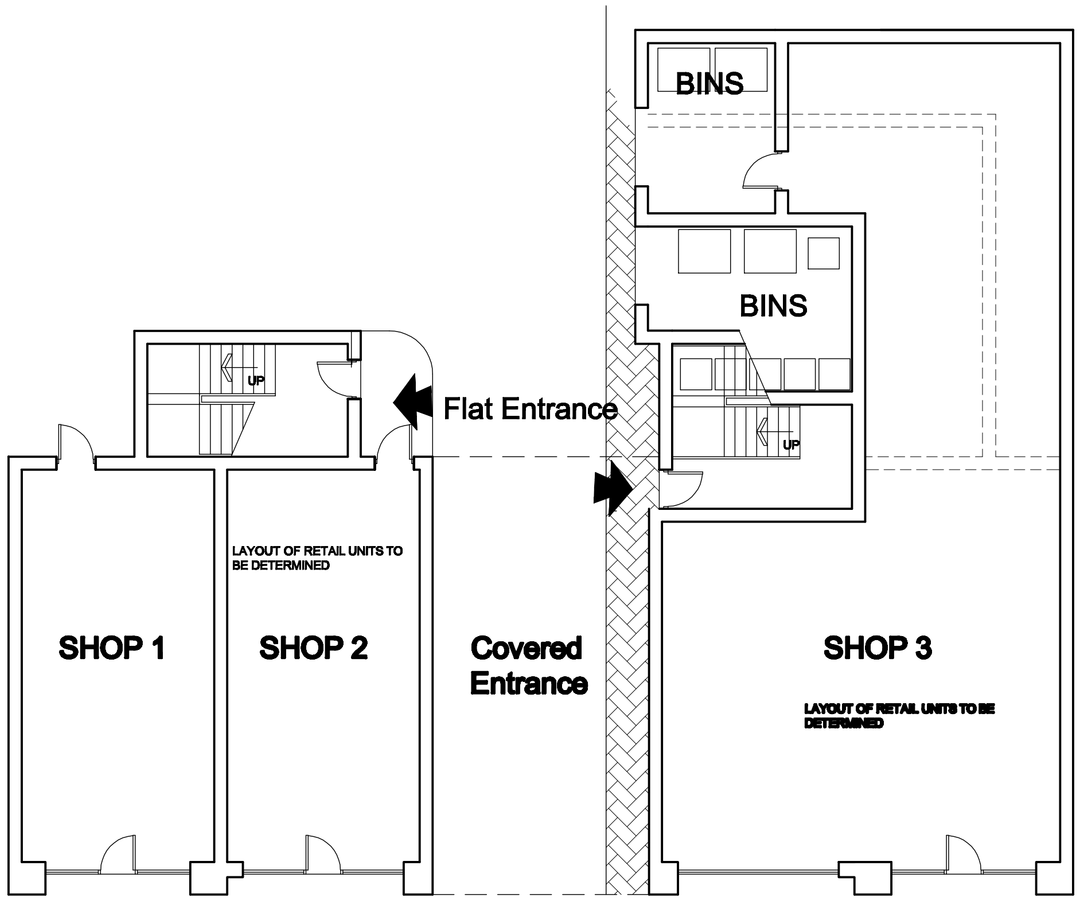

GROUND FLOOR PLAN

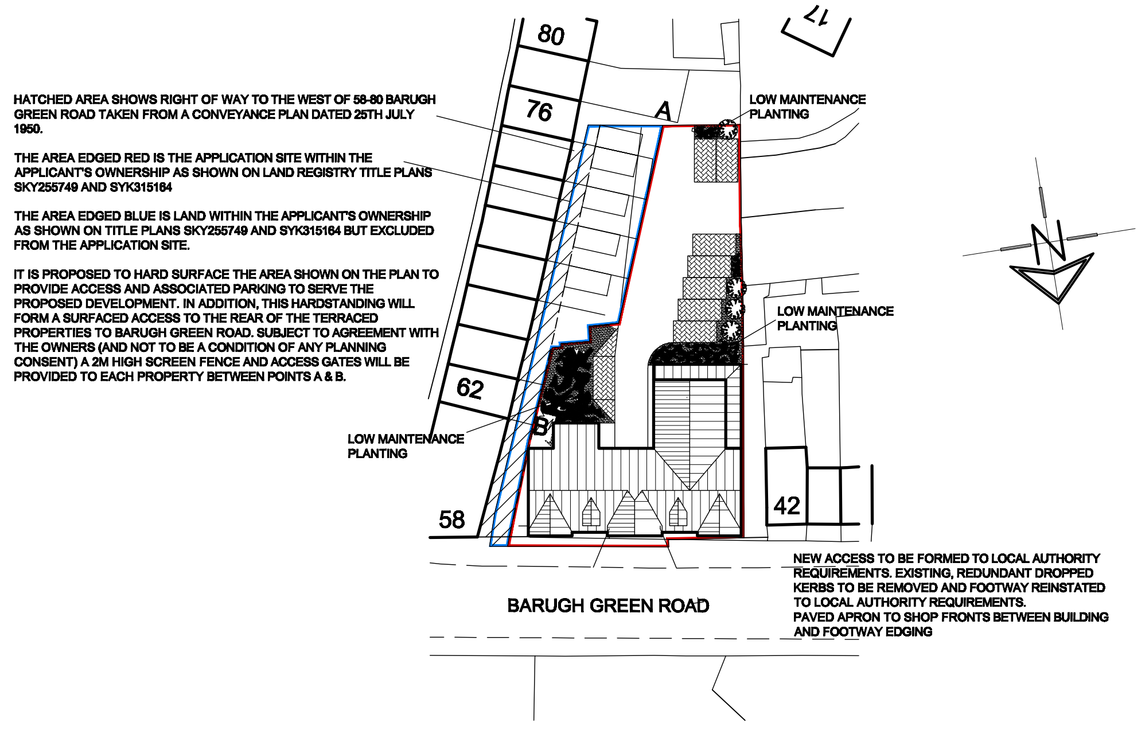

SITE PLAN

SCALE 1:200

White Agus Partnership
PROVIDENCE VILLA,
42 SACKVILLE STREET,
BARNSLEY.
S70 2DB
Phone: 01226 208482
Fax: 01226 283030
Email: info@whiteaguspartnership.co.uk
Web: www.whiteaguspartnership.co.uk
SURVEYORS AND BUILDING DESIGN CONSULTANTS

Project.	Client.
PROPOSED DEVELOPMENT ON SITE OF 'PHOENIX INN' BARUGH GREEN ROAD BARUGH GREEN, BARNSLEY	MR P GATES
Drawing Title. PLANS AS PROPOSED	Date. MARCH 2011 / Scale. 1:100 @ A1
	Ref. 10-105 / Dwg. No. 01 / Rev. C

Date	Suffix	Description	Date	Suffix	Description
05-05-11	A	REVISED FOLLOWING MEETING WITH P.O.			
05-05-11	B	AMENDED TO ADDRESS P.O. COMMENTS			
18-05-11	C	REVISED FOLLOWING MEETING WITH S.P.O.			