

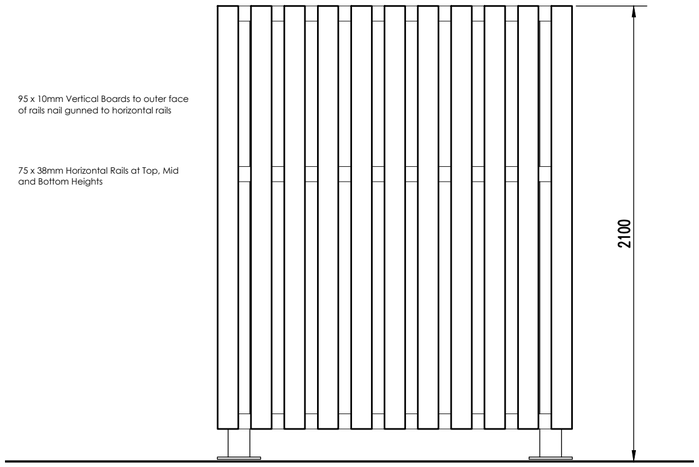



TYPICAL SIDE ELEVATION

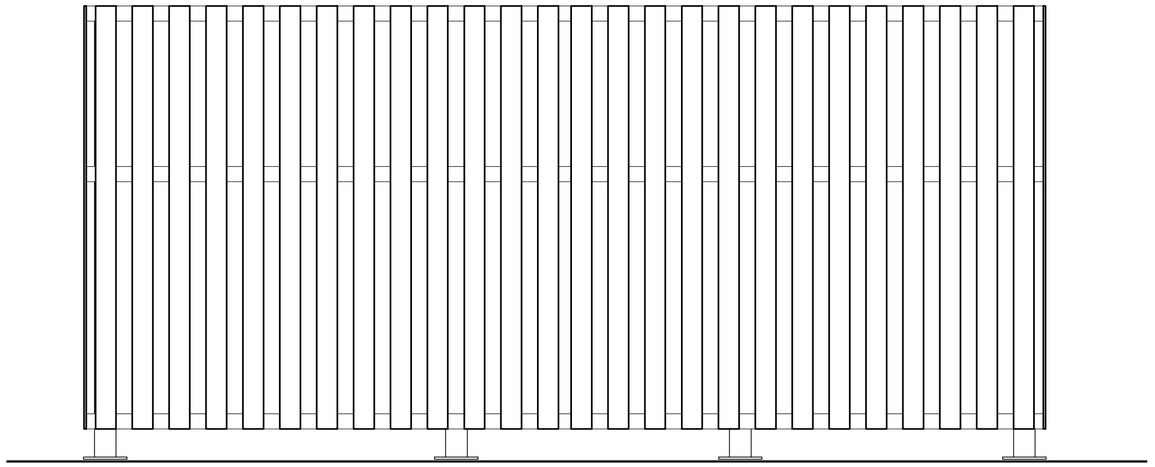


REAR ELEVATION (unit 4A & 4B)

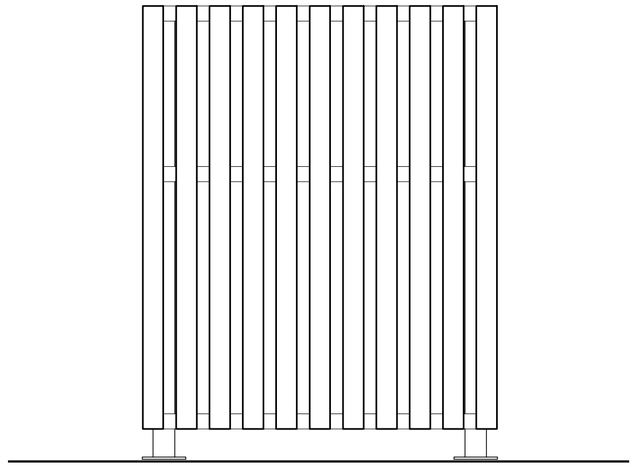

TYPICAL SIDE ELEVATION

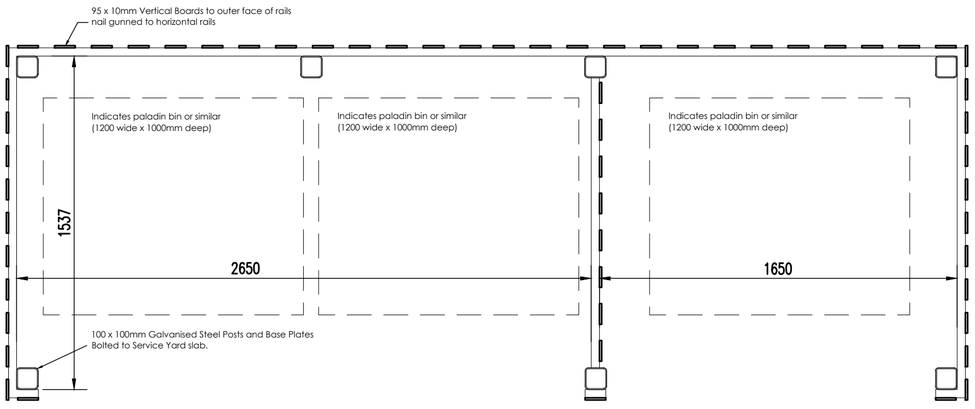

PLAN

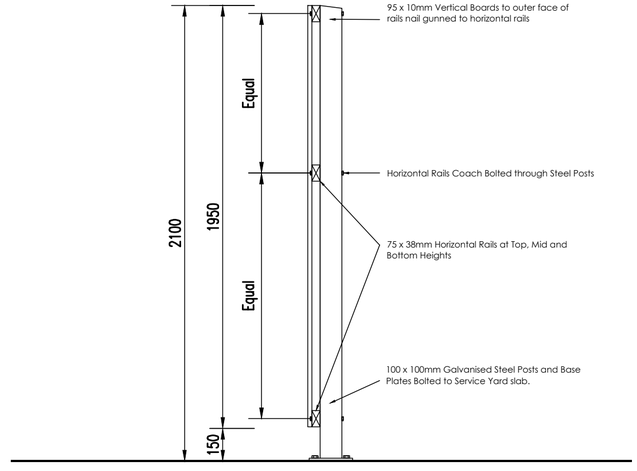

TYPICAL SECTION

0 200 400 600 800 1000 mm

SCALE 1:20

Rev	Date	Description	Rev By	Chk'd By
A	July 15	Updated for planning submission	JMR	NBB

Project Title	PROPOSED INDUSTRIAL DEVELOPMENT GATEWAY 36, Dearne Valley Parkway Barnsley
Client	Harworth Estates
Status	RESERVED MATTERS
Scale	1:20
Drawing Size	A2
Drawn By	AJB
Checked By	JMR
Date	06/15
Drawing Title	PROPOSED BIN STORE
Job-Dwg No	11462B-113
Rev	A

THE HARRIS PARTNERSHIP WAKEFIELD
2 St. Johns North, Wakefield, WF1 3QA
t. 01924 291 800 f. 01924 290 072

THE HARRIS PARTNERSHIP MANCHESTER
2nd Floor, Carvers Warehouse,
77 Dale Street, Manchester, M1 2HG
t. 0161 238 8555 f. 0161 244 5809

THE HARRIS PARTNERSHIP MILTON KEYNES
The Old Rectory, 79 High Street
Newport Pagnell, MK16 8AB
t. 01908 211 577 f. 01908 211 722

THE HARRIS PARTNERSHIP READING
101 London Road, Reading, RG1 5BY
t. 0118 950 7700 f. 0118 956 8642

THE HARRIS PARTNERSHIP
ARCHITECTS
www.harrispartnership.com

CAD file reference -

This drawing is copyright and may not be reproduced in whole or part without written authority. Do not scale off this drawing.