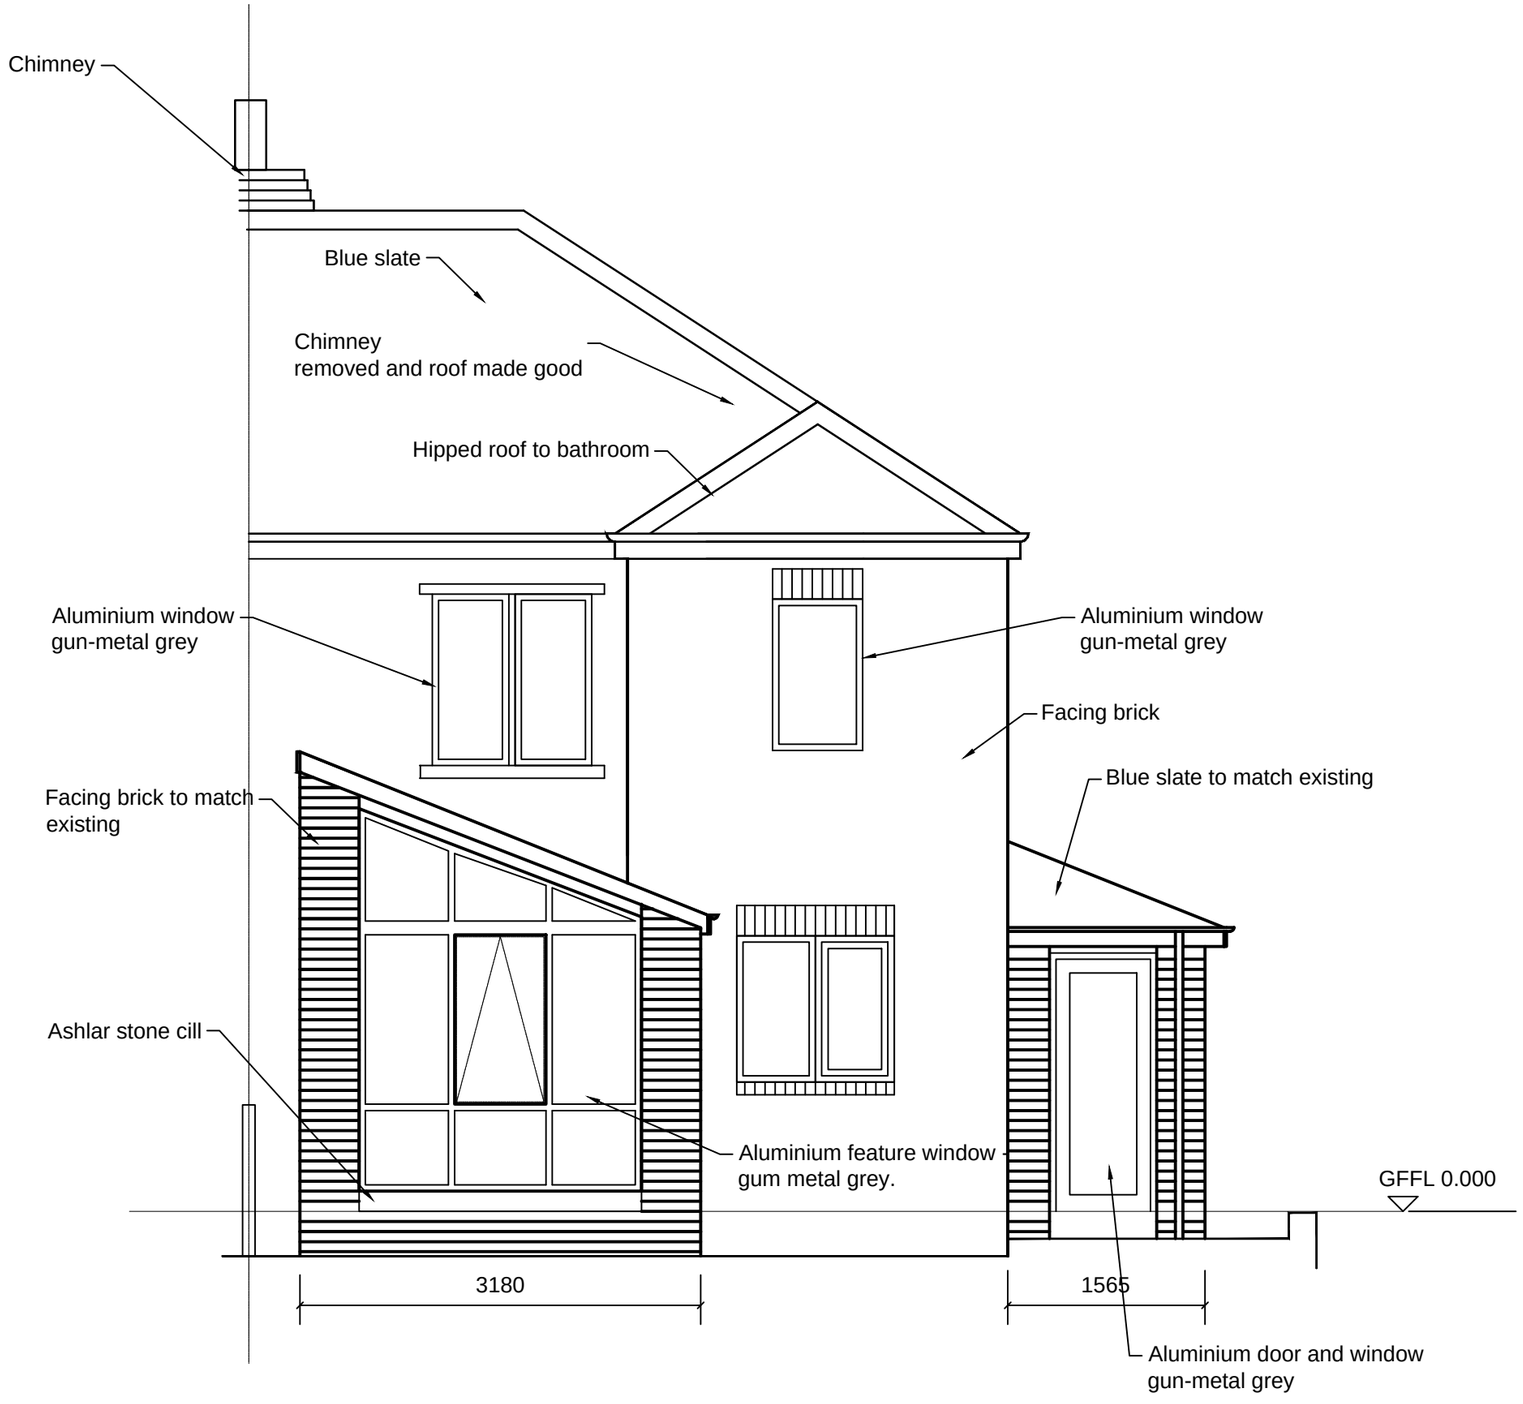


Proposed rear elevation 1:50

Revisions	A. A-----	00-00-00
This drawing is for planning permission only and is not a construction drawing.		
Drawing Title	PROPOSED-REAR-ELEVATION	
Job No. - Dwg No.	S&GSpeed/2018/8 .	–
Client:	Sue and George Speed 73 Vernon Road Worsbrough BARNSLEY S70 5HH	
Scale.	1:100	